


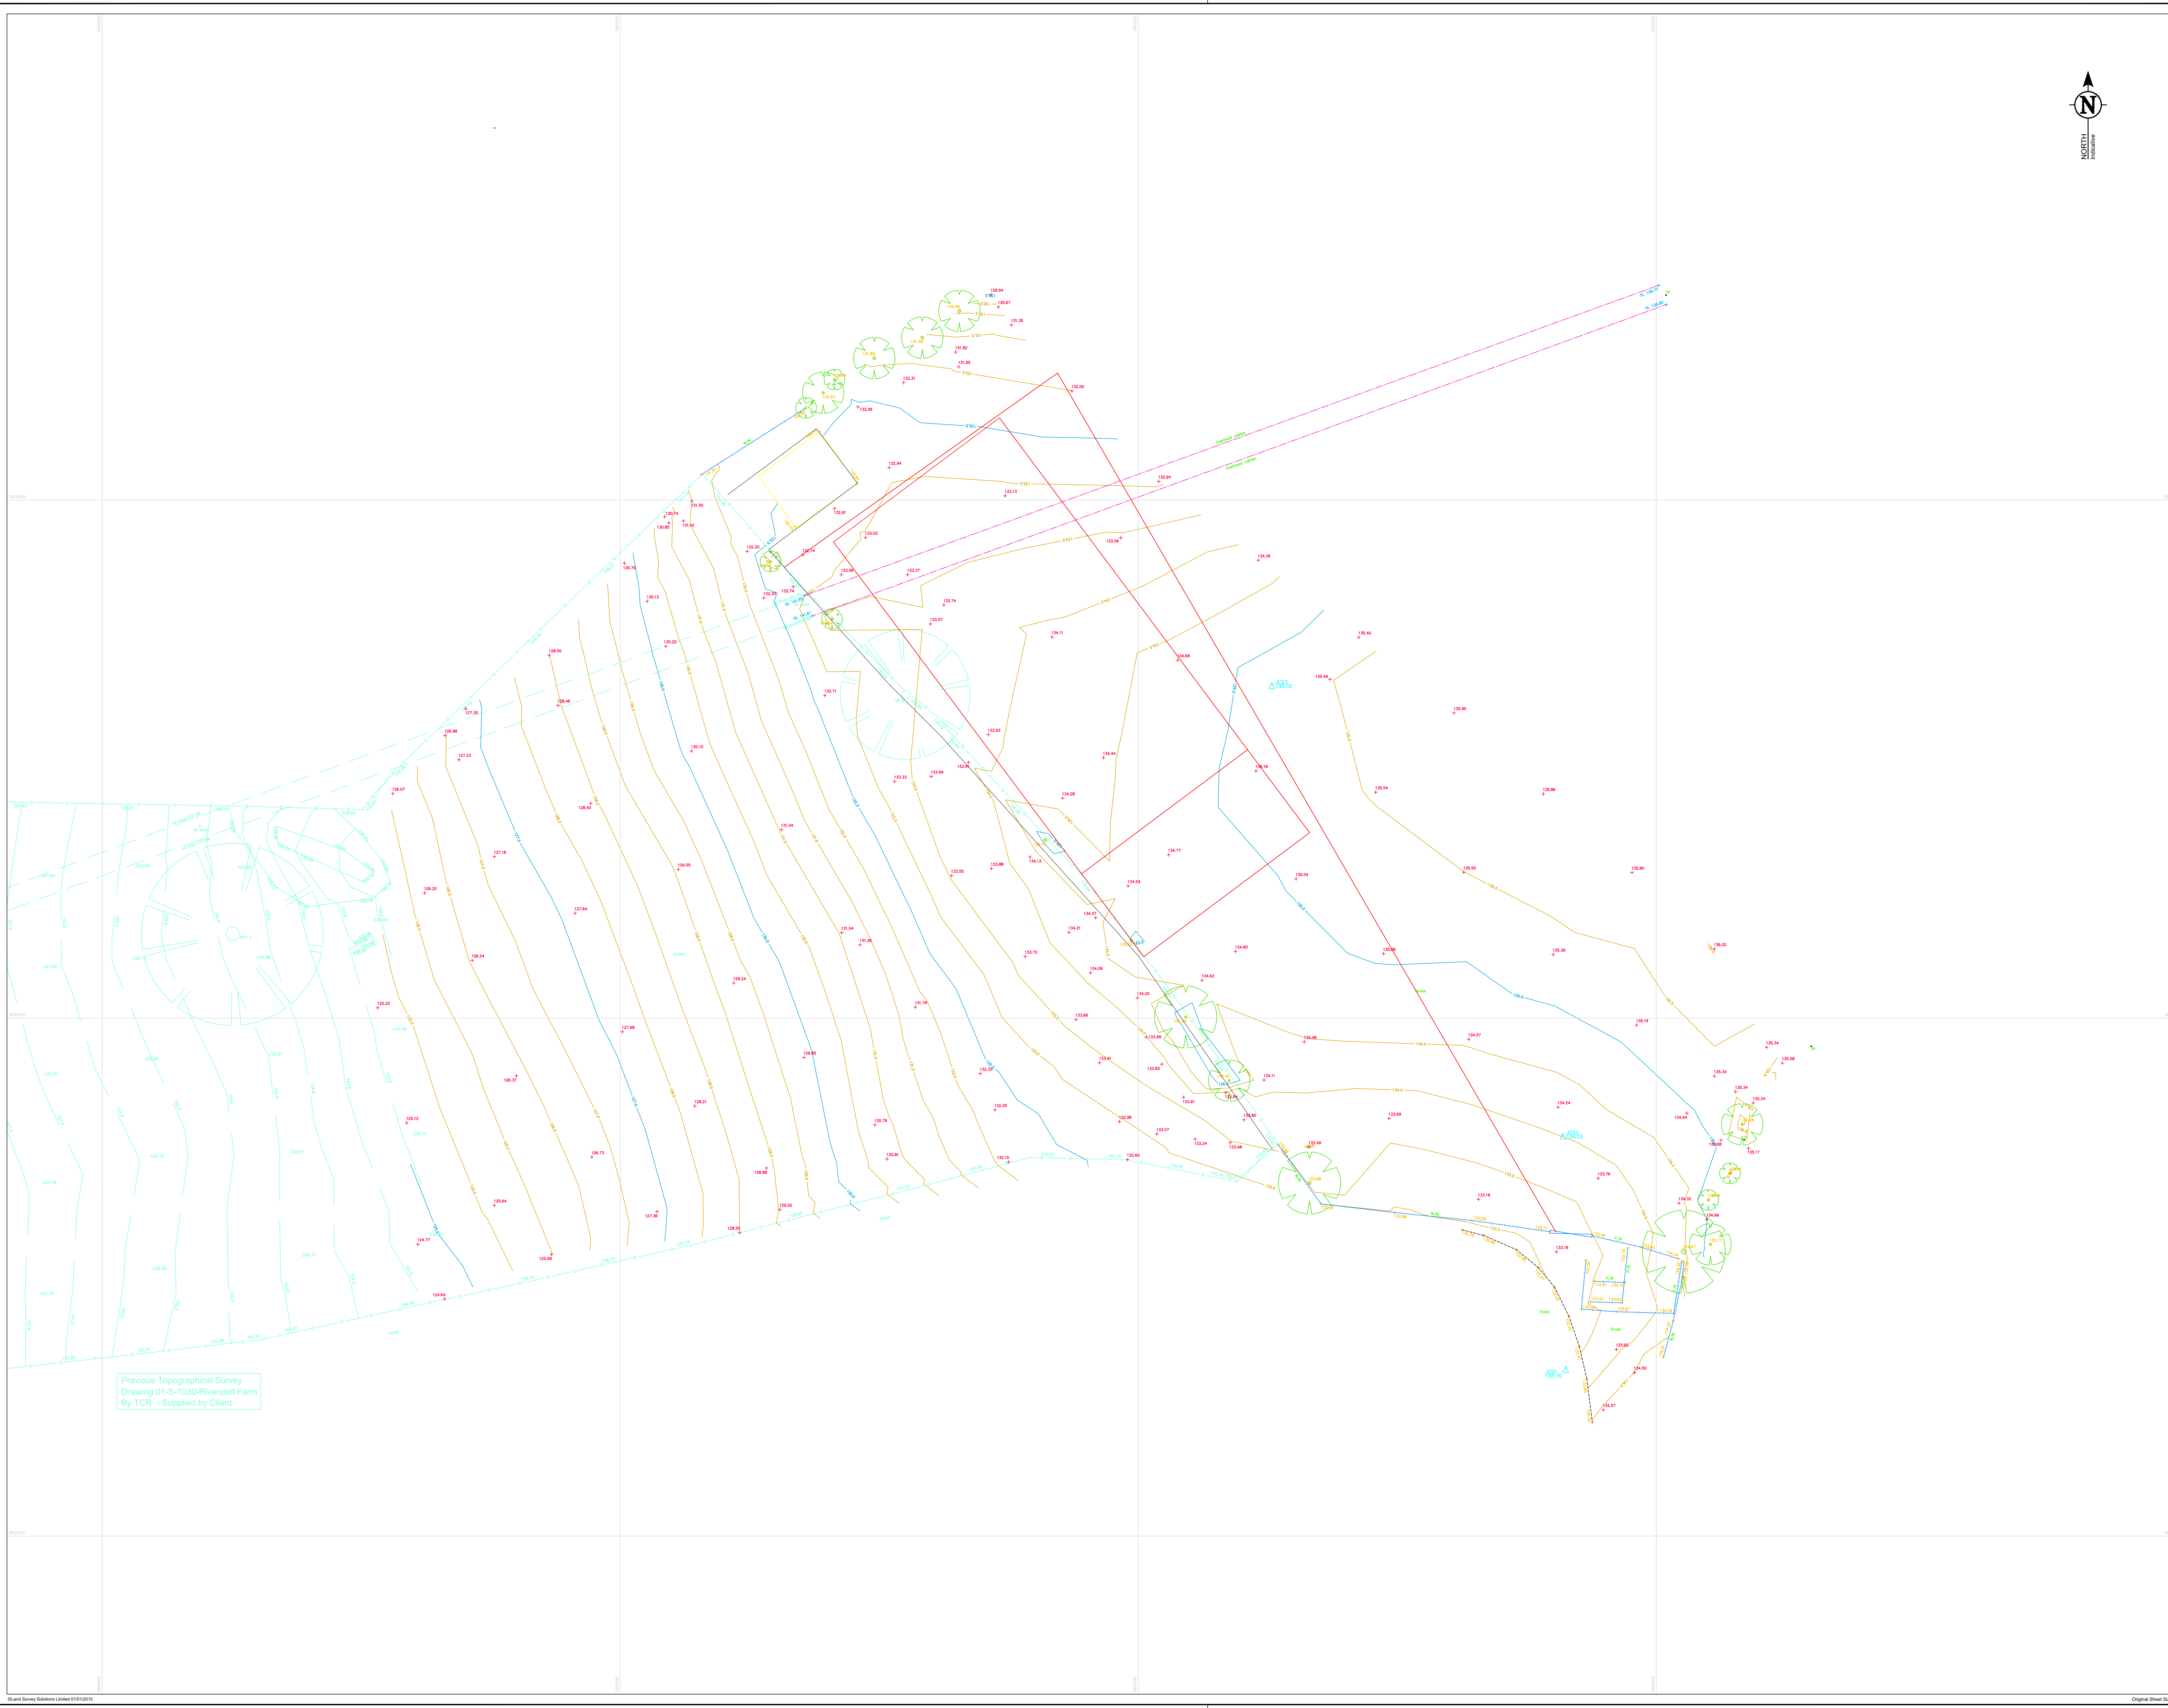

Topographical Survey Legend




DRAWING NOTES

Topographical Surveys

Trees are drawn to scale showing the average canopy spread. Descriptions and heights should be used as a guide only.

All building names, descriptions, number of storeys, construction type including roof line details are indicative only and taken externally from ground level.

All below ground details including drainage, voids and services have been identified from above ground and therefore all details relating to these features including: sizes, depth, description etc will be approximate only. All critical dimensions and connections should be checked and verified prior to starting work.

Detail, services and features may not have been surveyed if obstructed or not reasonably visible at the time of the survey.

Surveyed physical features may not necessarily represent the legal boundary line.

Measured Building Surveys

Measurements to internal walls are taken to the wall finishes at approx 1m above the floor level and the wall assumed to be vertical.

General

The contractor must check and verify all site and building dimensions, levels, utilities and drainage details and connections prior to commencing work. Any errors or discrepancies must be notified to Survey Solutions immediately.

The accuracy of the digital data is the same as the plotting scale implies. All dimensions are in metres unless otherwise stated.

The survey control used is only to be used for topographical surveys at the stated scale. All control must be checked and verified prior to use.

© Land Survey Solutions Limited holds the copyright to all the information contained within this document and their written consent must be obtained before copying or using the data other than for the purpose it was originally supplied.

SURVEY CONTROL CO-ORDINATES

STATION	EASTINGS	NORTHINGS	LEVEL	DESCRIPTION
J001	589140.26	585114.88	133.70	FINAL
J002	589140.26	585114.88	134.02	FINAL
J003	589142.90	585182.08	133.32	FINAL

Levels are related to OSGB15

Value m/a

Coordinates are related to National Grid (GPS)

Please note:

Any discrepancy found between an Ordnance Survey benchmark and an OSGB15 compiled orthometric height is likely to be due to bench mark subsidence or uplift and, assuming precise GPS survey has been carefully carried out, the orthometric height given by OSGB15 should be considered correct in preference to archive benchmark heights. OSGB15 converts GPS ellipsoid heights to orthometric heights above mean sea level.

REV	DESCRIPTION	DRAWN	BY	DATE
1				

LAND SURVEYING
BUILDING SURVEYING
UNDERGROUND SURVEYING
SITE ENGINEERING
MONITORING

0845 040 5969
survey-solutions.co.uk

MURCH | BEDFORD | COUNTY | GLASGOW | LONDON | MANCHESTER | NORWICH | NOTTINGHAM | YORK

PROJECT TITLE
Rivendell Farm, Rose Grove
Charlesworth, Glossop, SK13 5DT

DRAWING DETAIL
TOPOGRAPHICAL SURVEY
Sheet 2 of 2

CLIENT
Bowker Sadler Architecture

SCALE
1:200

SURVEYOR JC OK	SURVEY DATE 18/05/2022	CHECKED BY JC dp	APPROVED BY	DWG STATUS FINAL
DRAWING NUMBER 42014MCLS-02	REVISION	ISSUE DATE 07/06/2022		