

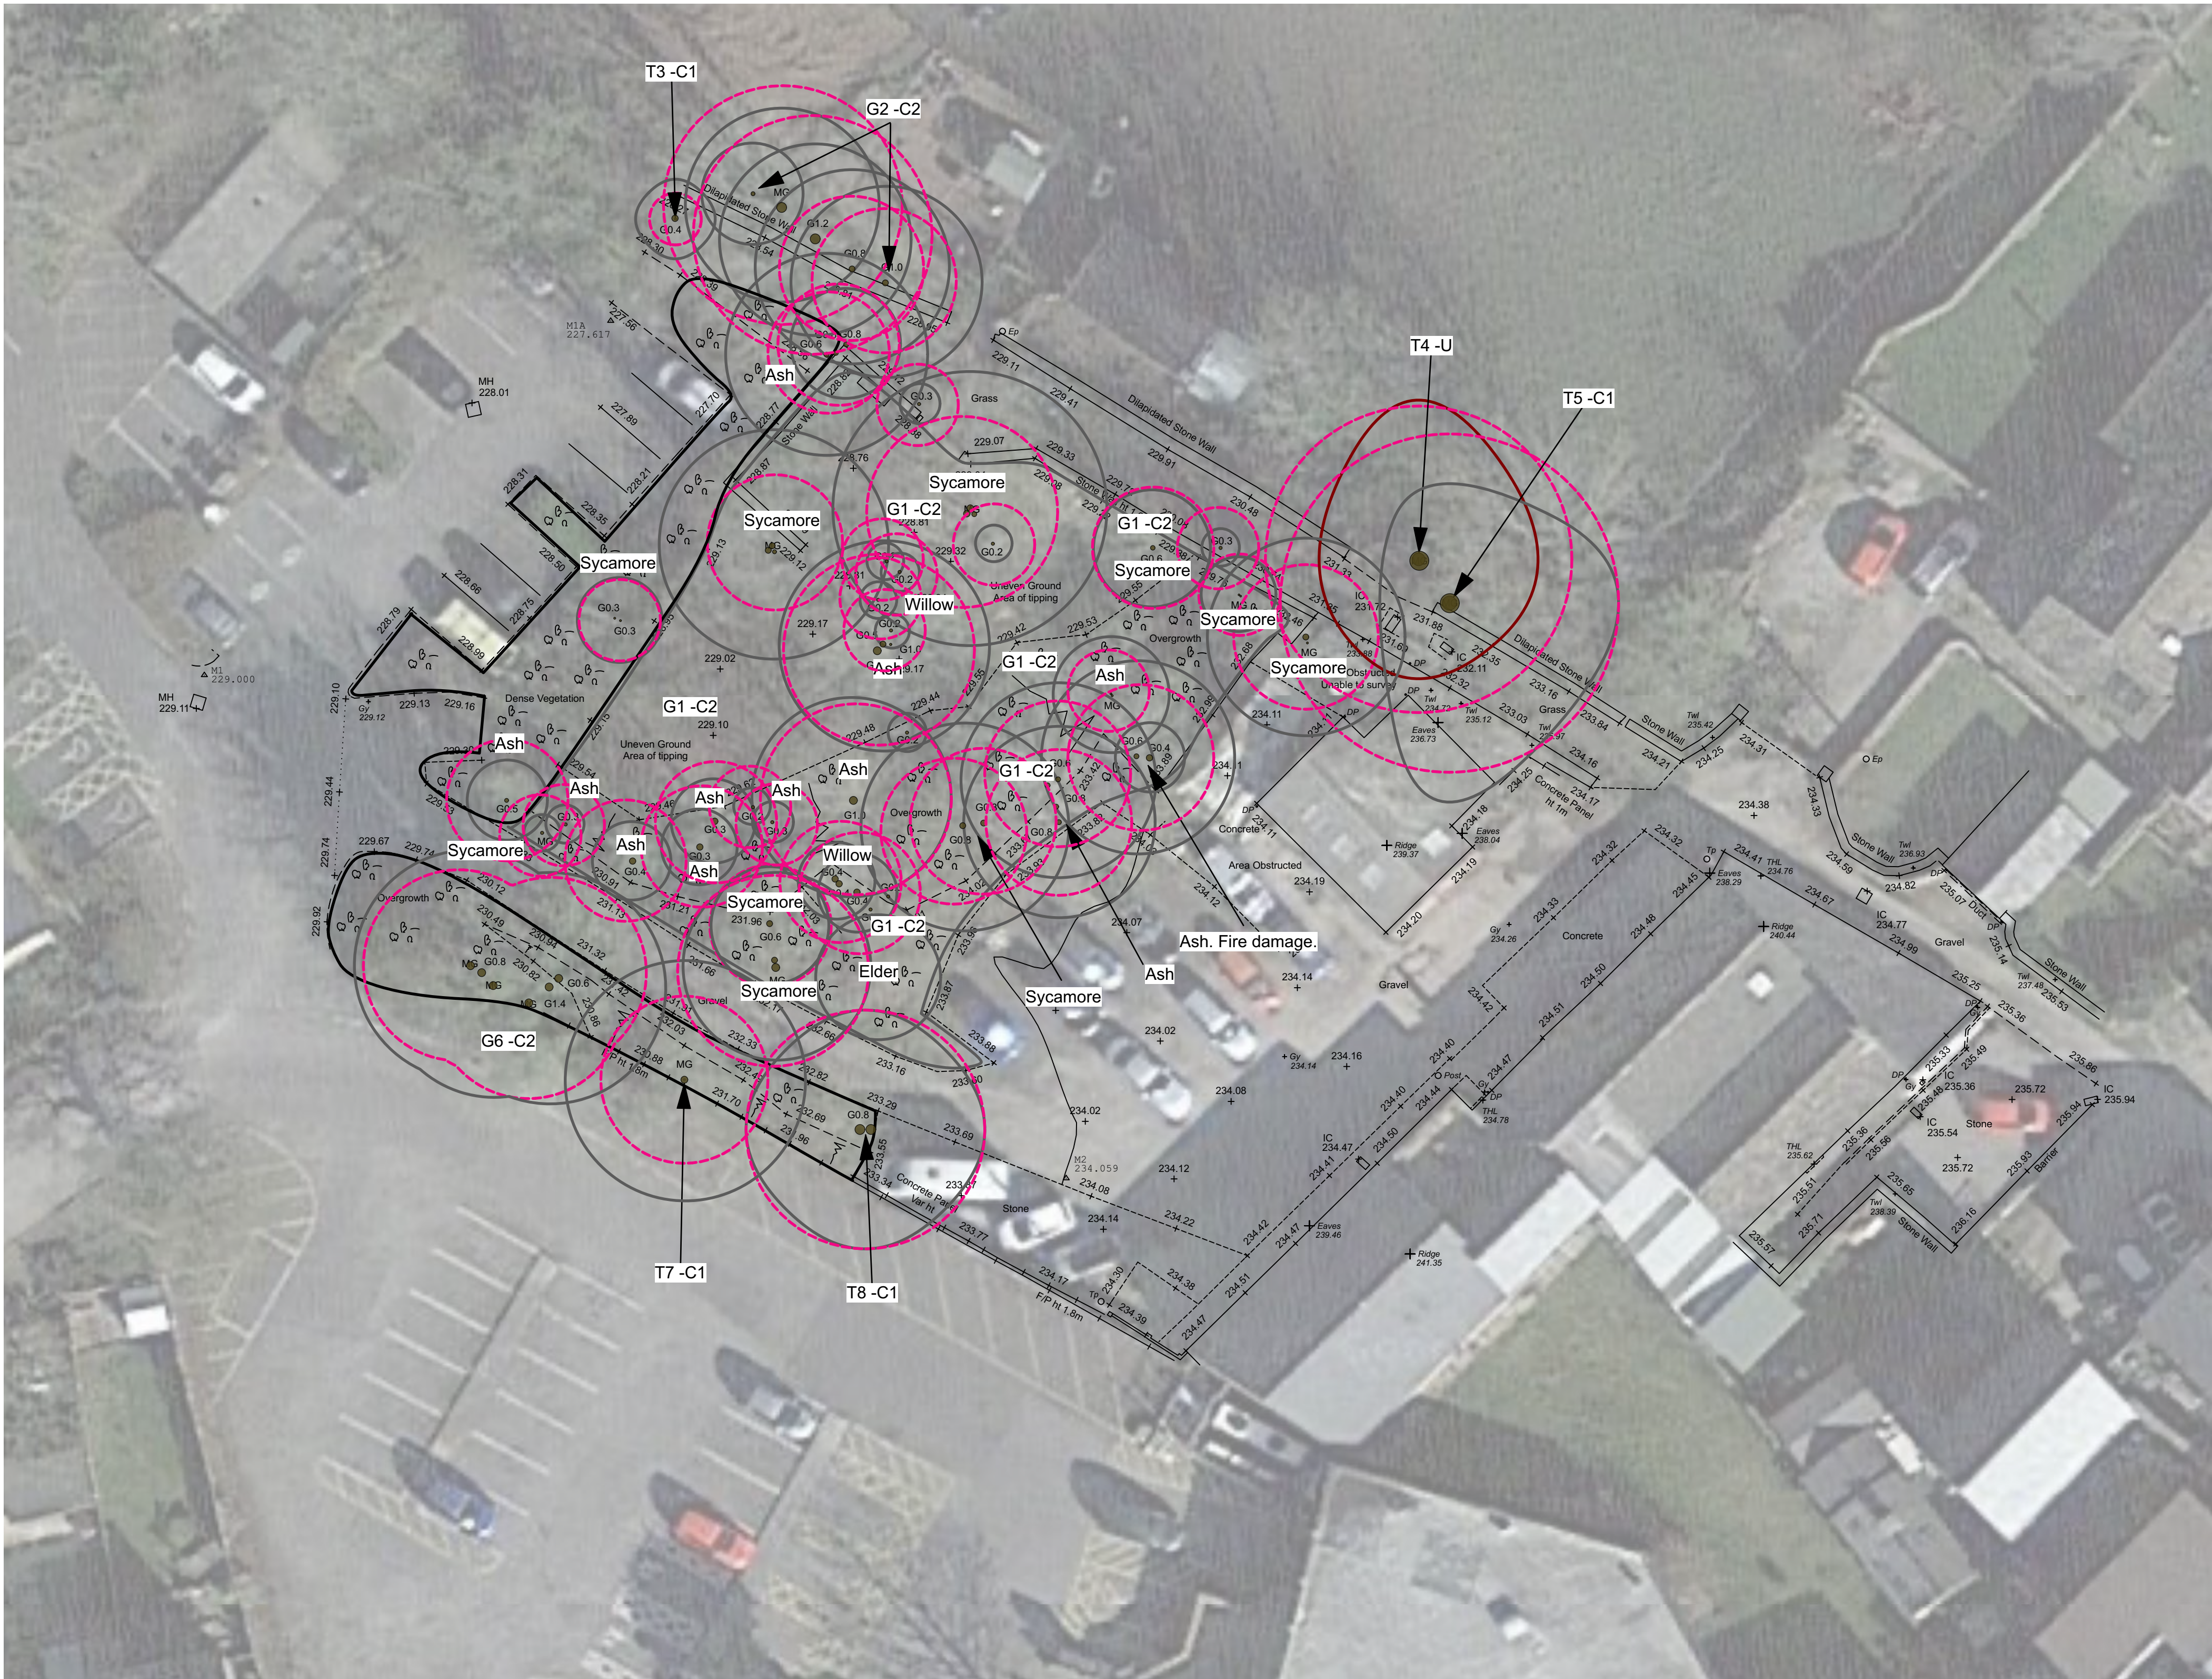


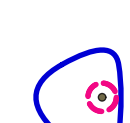

KEY - BS 5837 : 2012 Categories

-  Tree Category A - High Quality
-  A Category - Hedgerow, Group, Woodland
-  Tree Category B - Moderate Quality
-  B Category - Hedgerow, Group, Woodland
-  Tree Category C - Low Quality
-  C Category - Hedgerow, Group, Woodland
-  Tree Category U - Unsuitable for Retention
-  Default Root Protection Area to BS:5837:2012
-  Adjusted Root Protection Area to BS:5837:2012
-  Shrub Mass / Offsite Tree

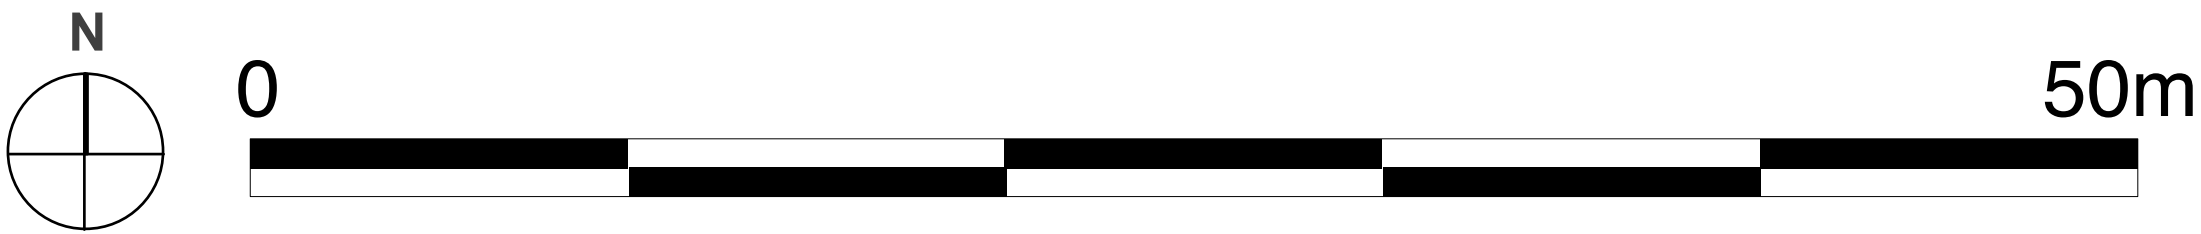

Note: The original of this drawing was produced in colour - a monochrome copy should not be relied upon.

Revision	Description	Date
-	First issue	21/4/23

LANDARB SOLUTIONS

Project:
1101 Roebuck PI, Chapel-en-le-Frith, High Peak

Description:
Tree Survey and Constraints Plan

Status:
For Planning

Scale:	Drawn I	Checked	Date:
1:200 @A1	DP	MP	21/04/2023

Job Number:	Drawing Number:	Revision:
LAS 624	01	-