


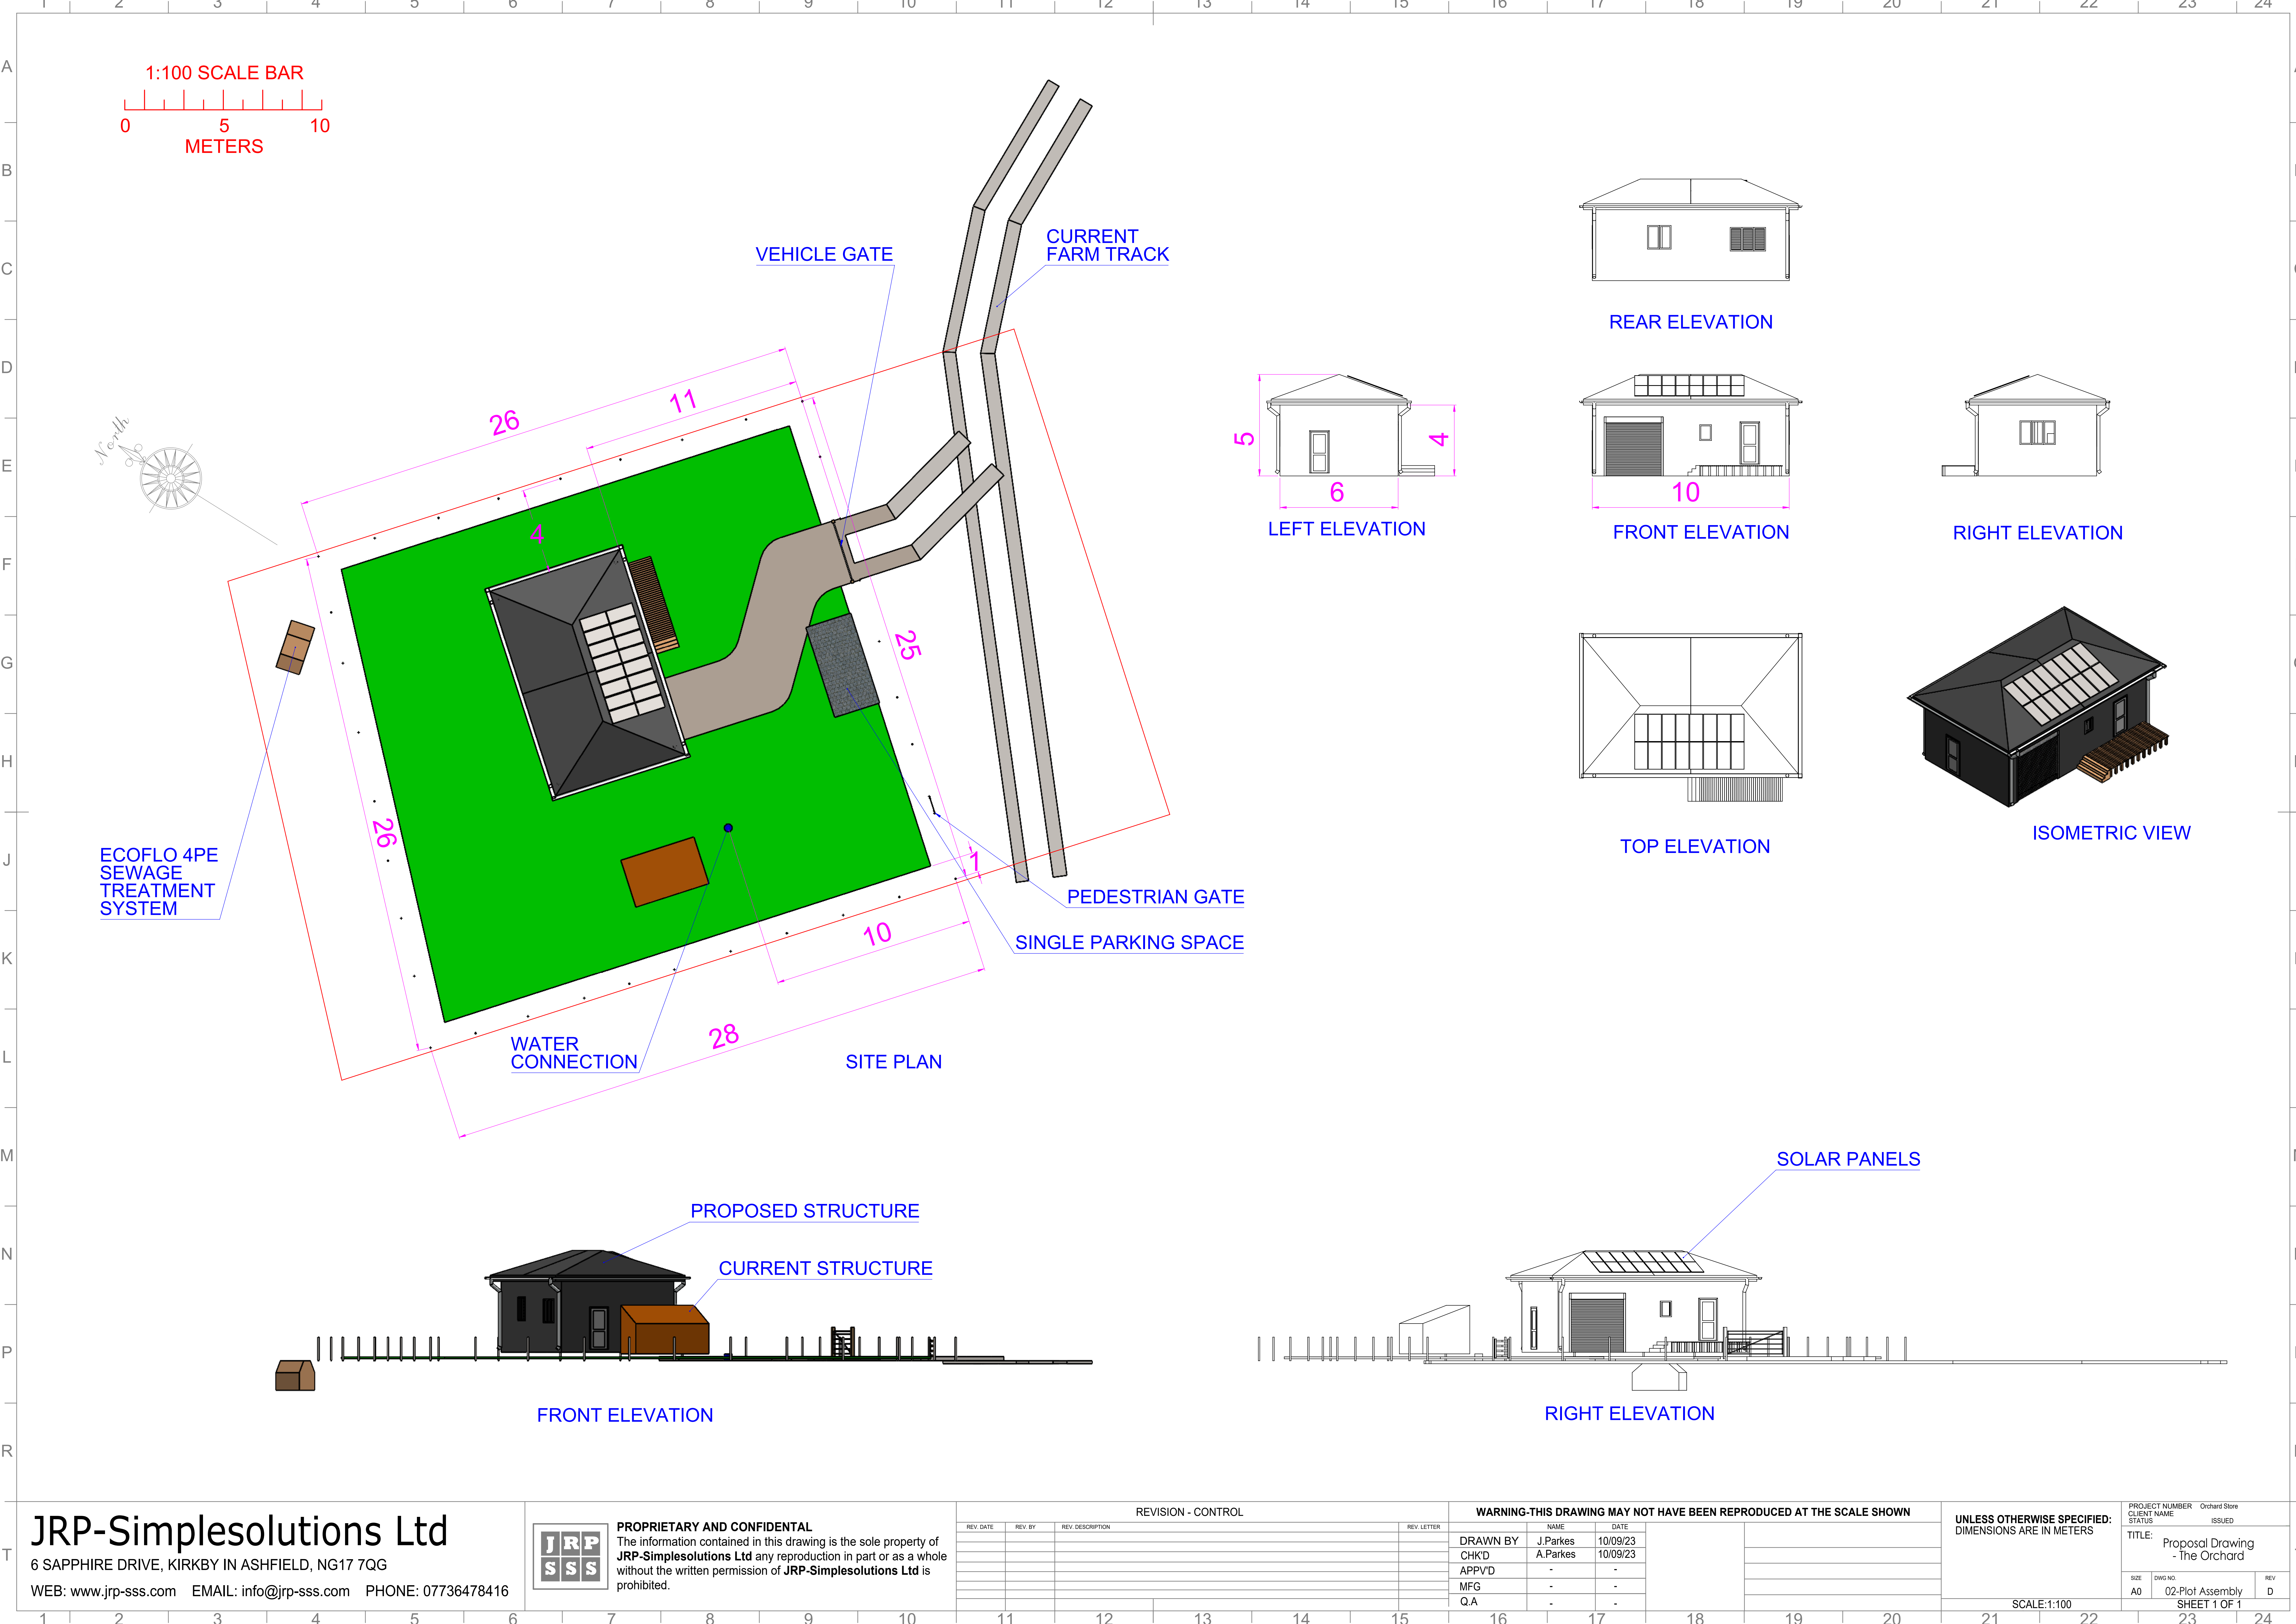

JRP-Simplesolutions Ltd

6 SAPPHIRE DRIVE, KIRKBY IN ASHFIELD, NG17 7QG
WEB: www.jrp-sss.com EMAIL: info@jrp-sss.com PHONE: 07736478416



PROPRIETARY AND CONFIDENTIAL
The information contained in this drawing is the sole property of JRP-Simplesolutions Ltd any reproduction in part or as a whole without the written permission of JRP-Simplesolutions Ltd is prohibited.

REVISION - CONTROL			
REV. DATE	REV. BY	REV. DESCRIPTION	REV. LETTER

WARNING-THIS DRAWING MAY NOT HAVE BEEN REPRODUCED AT THE SCALE SHOWN			
	NAME	DATE	
DRAWN BY	J.Parkes	10/09/23	
CHK'D	A.Parkes	10/09/23	
APPV'D	-	-	
MFG	-	-	
Q.A	-	-	

UNLESS OTHERWISE SPECIFIED: DIMENSIONS ARE IN METERS			

PROJECT NUMBER Orchard Store			
CLIENT NAME	STATUS	ISSUED	

TITLE: Proposal Drawing
- The Orchard

SIZE: A0
DWG NO: 02-Plot Assembly
SHEET 1 OF 1

REV D

SCALE:1:100