
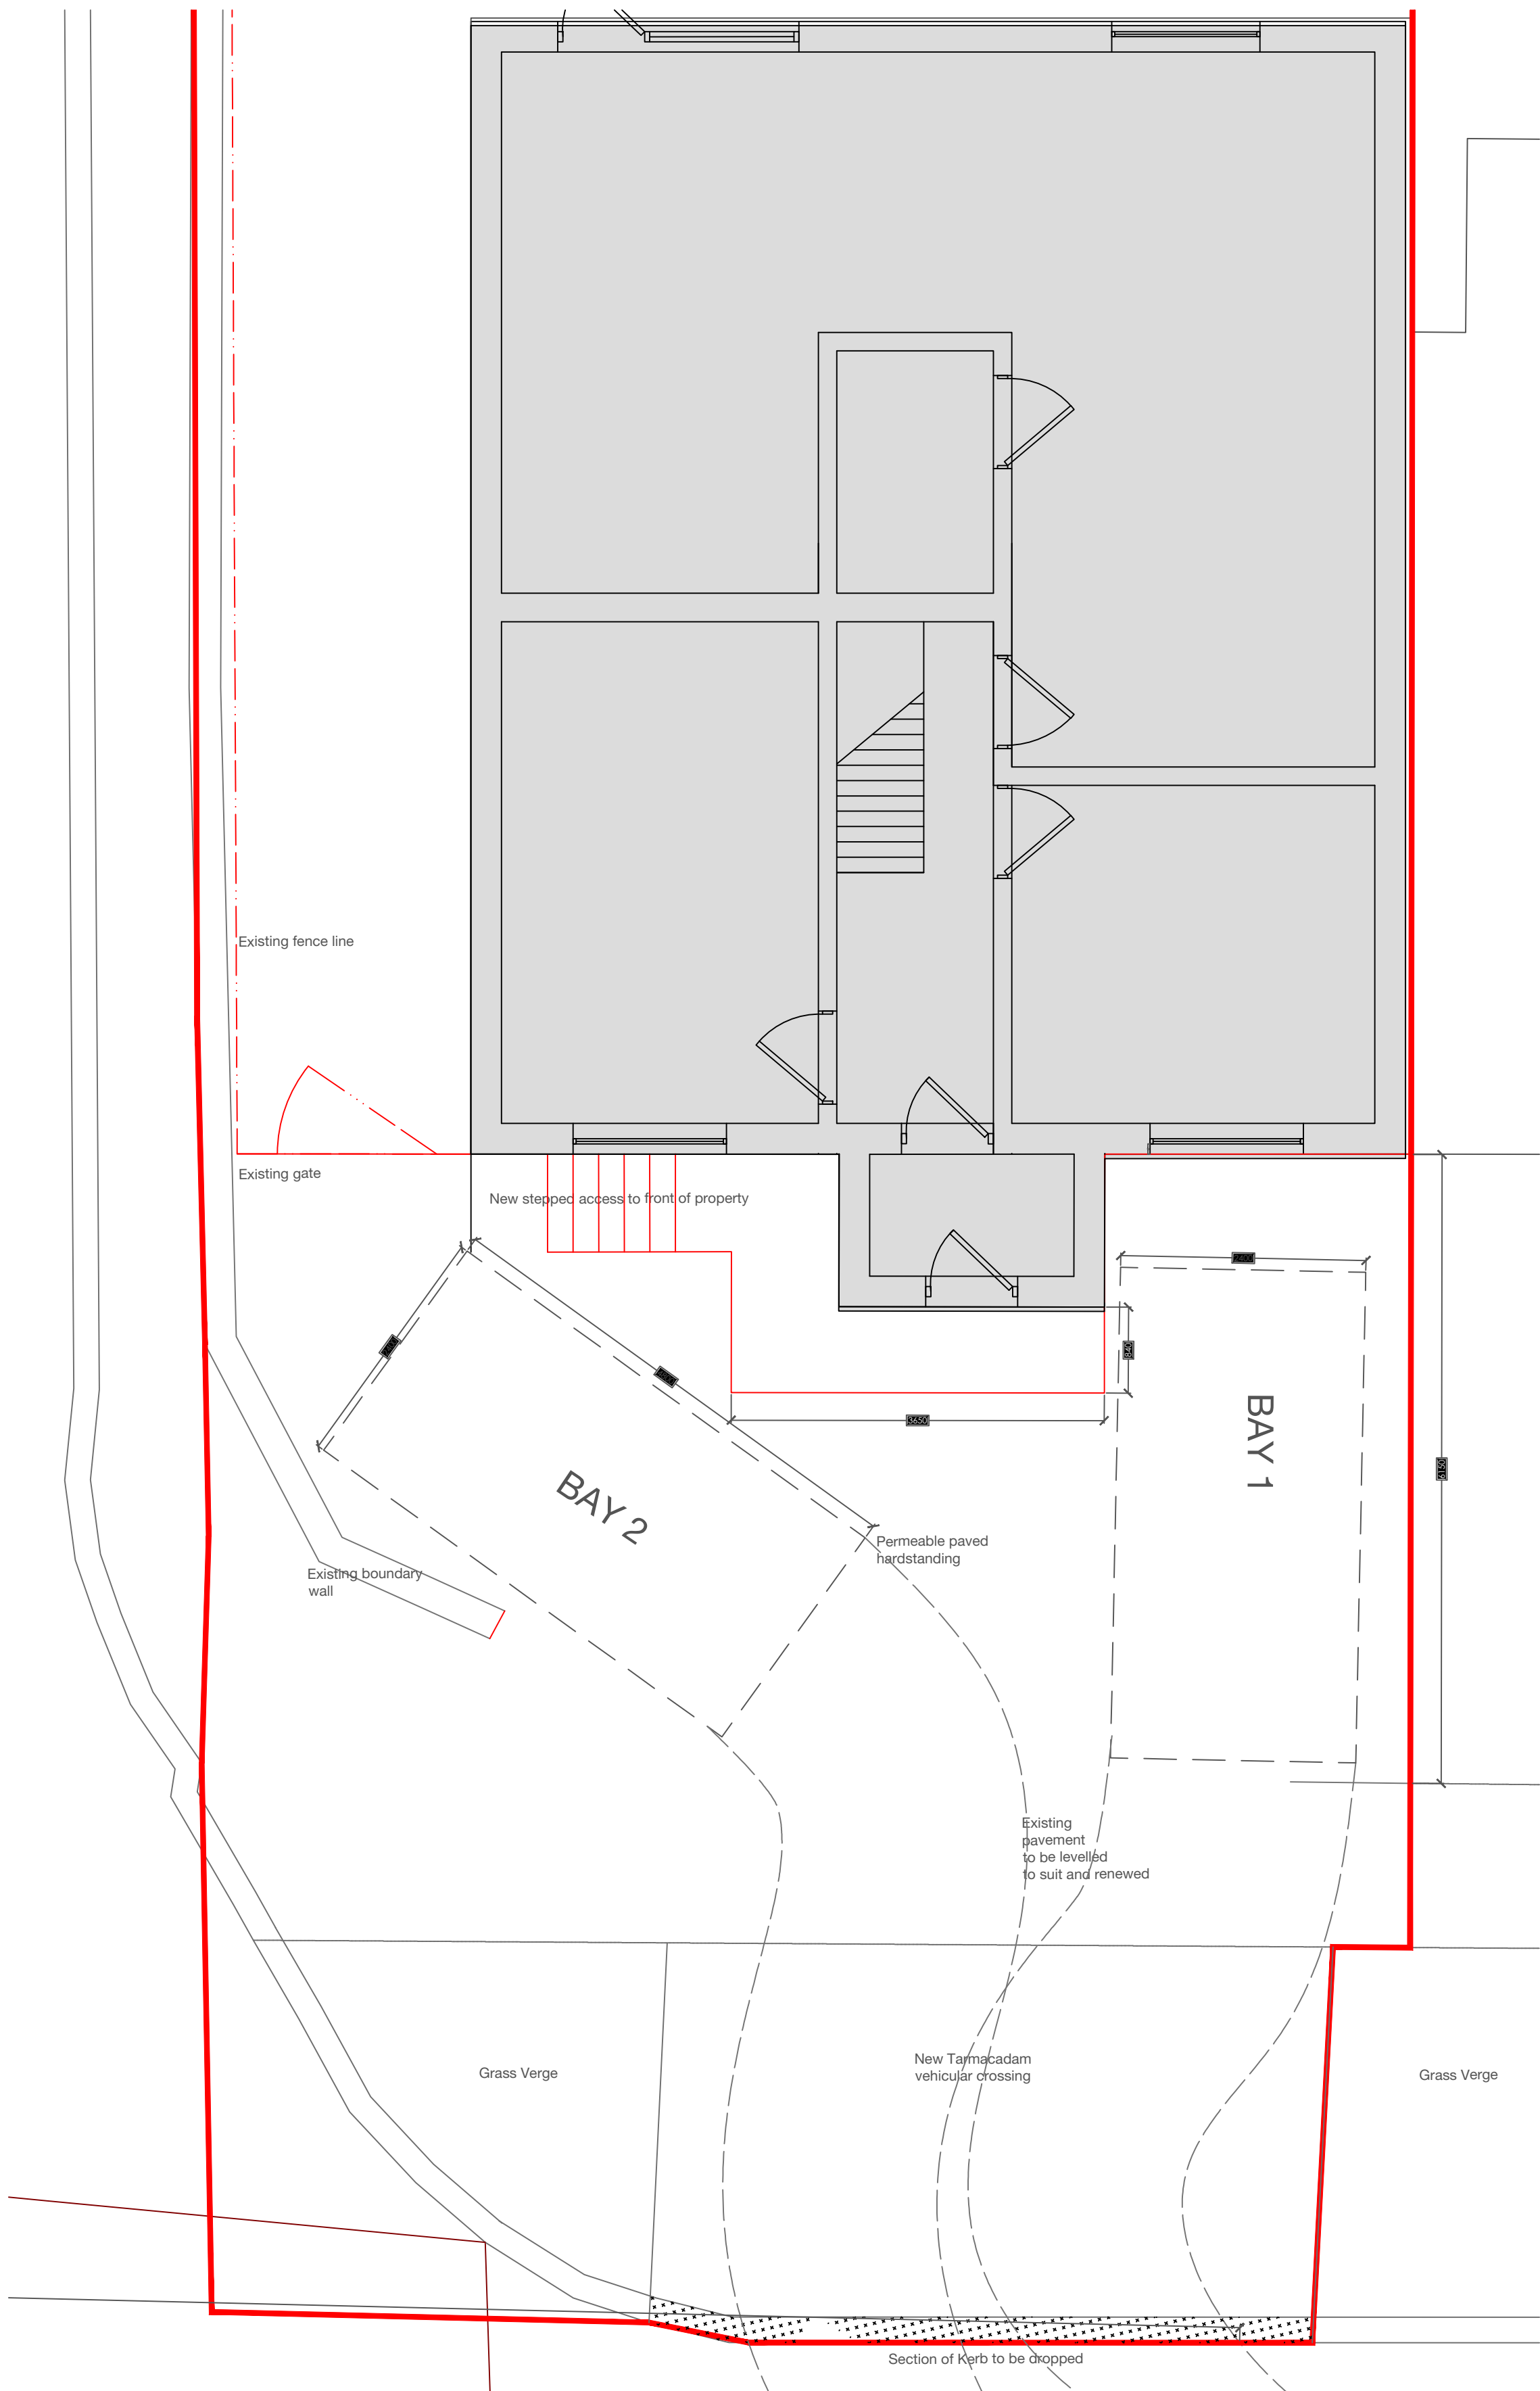


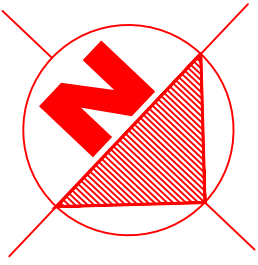

1:50 proposed layout plan @ A2