


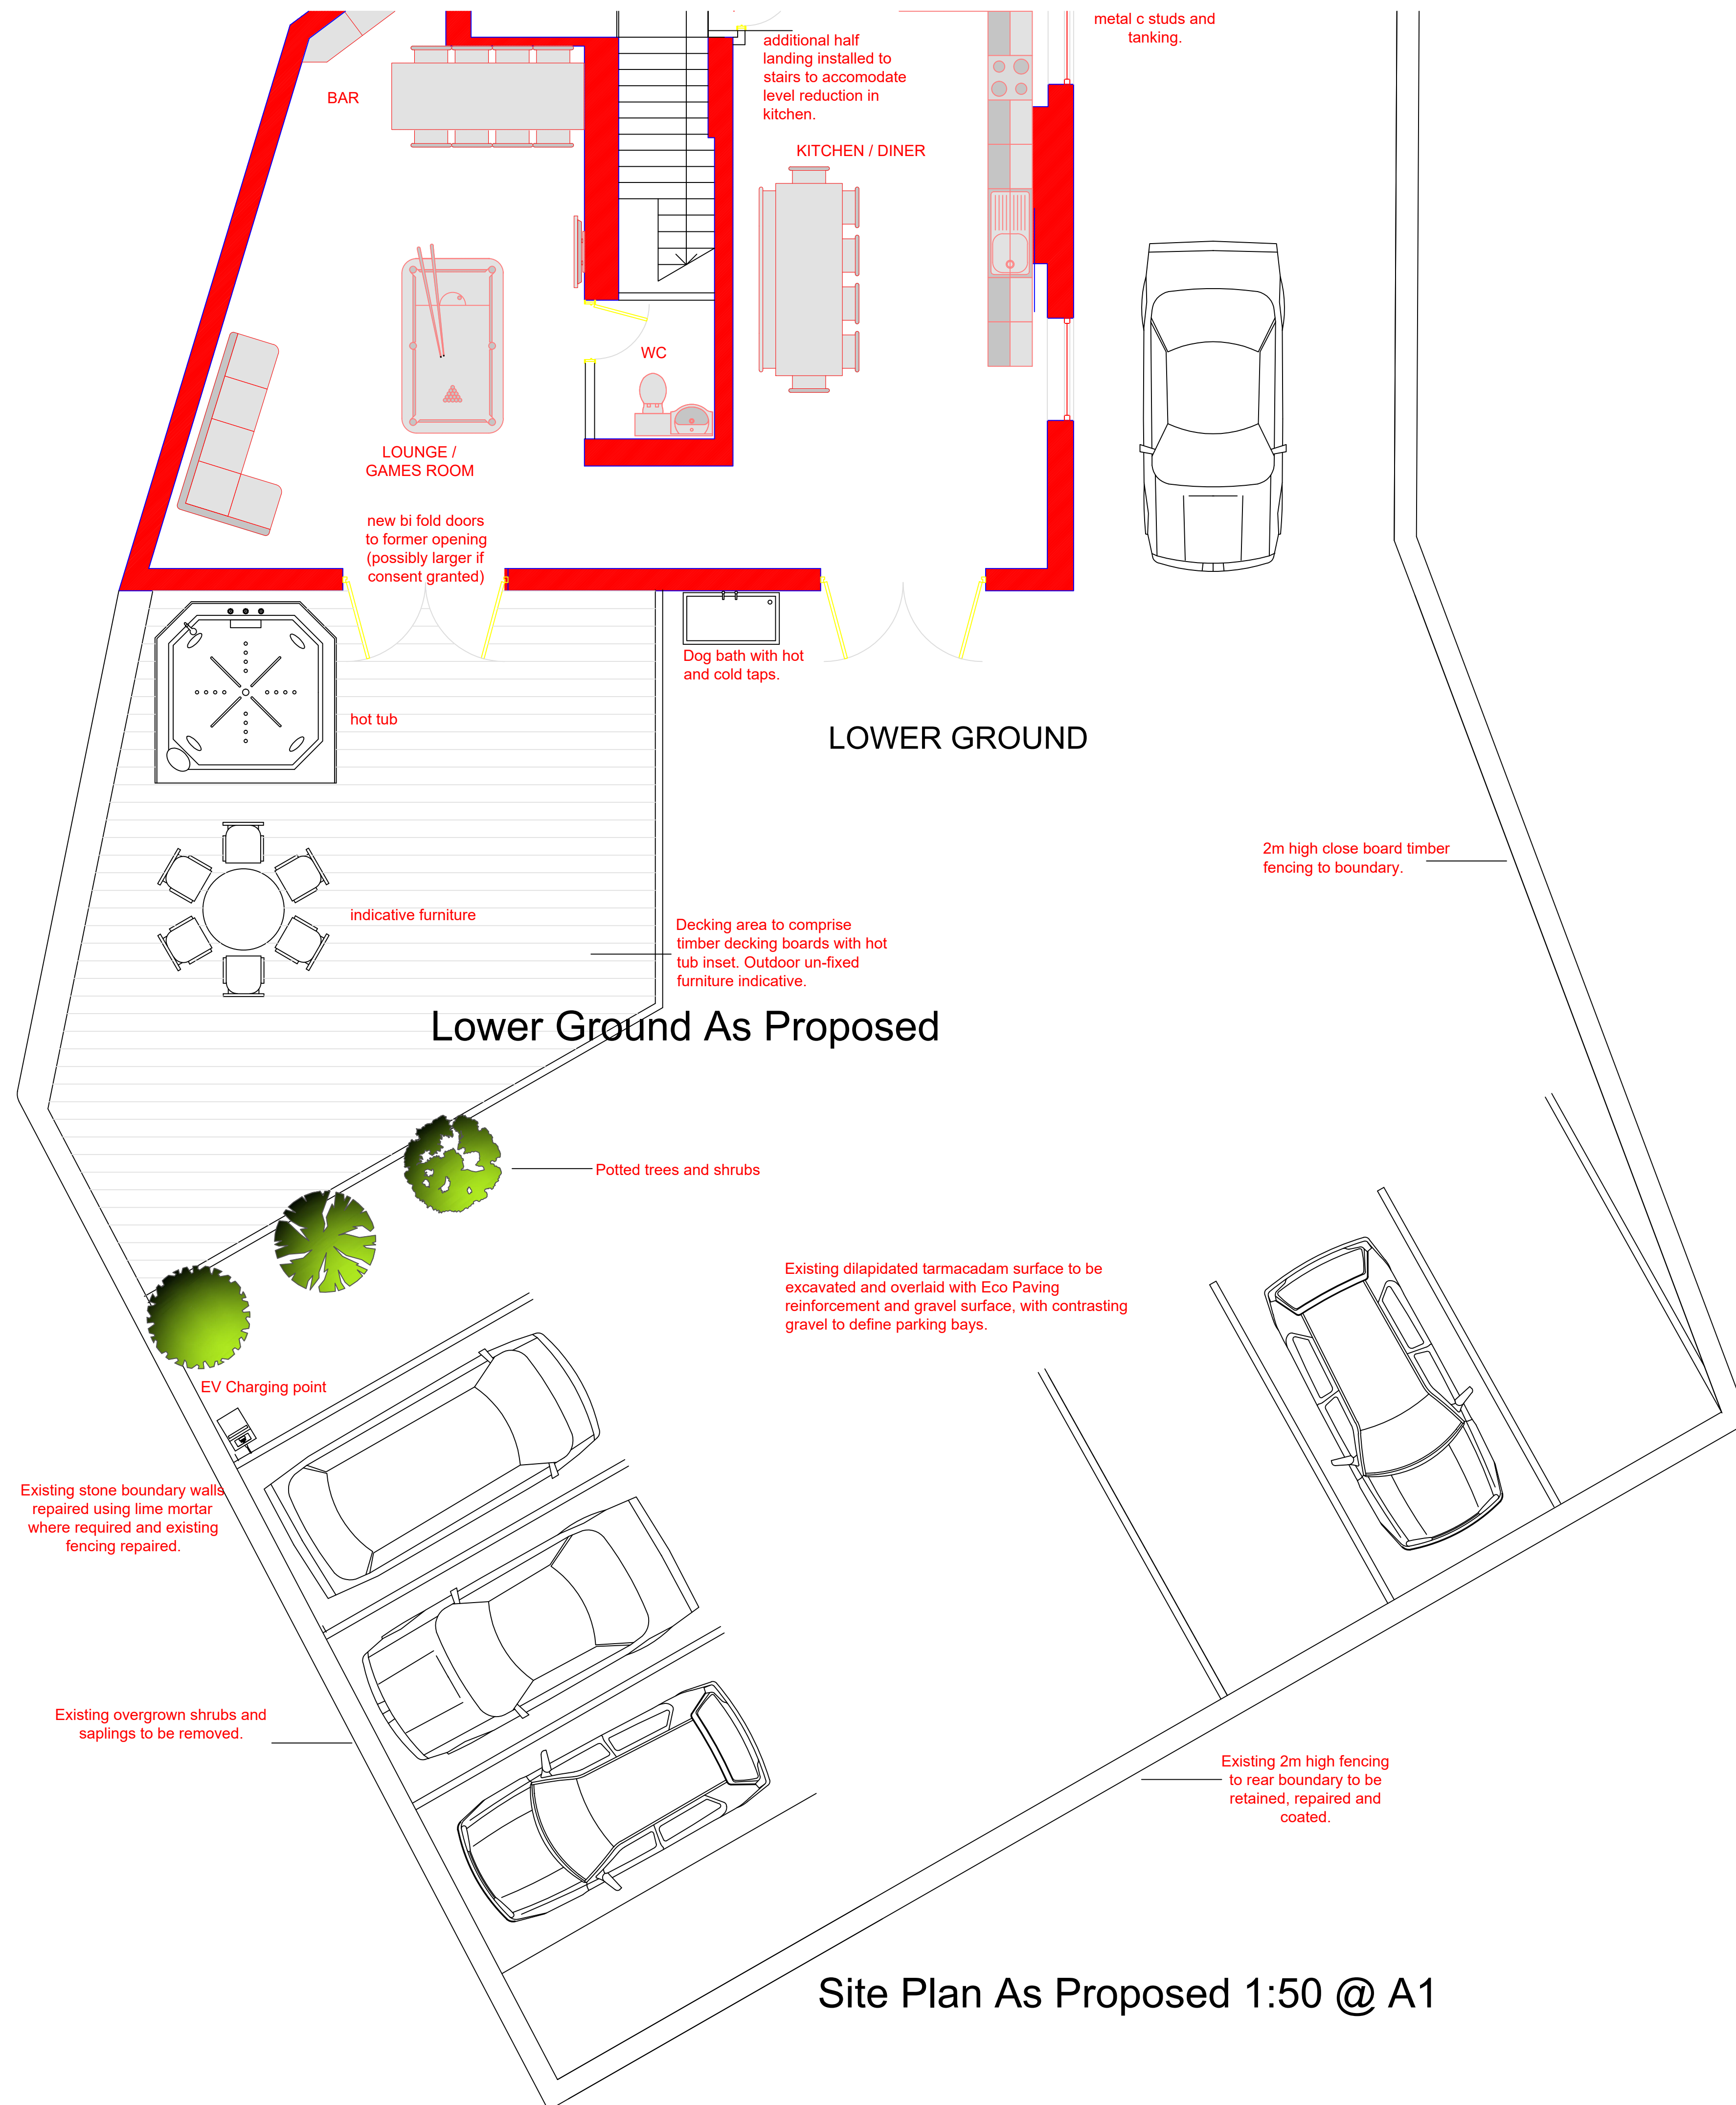

Date	Comments	Rev.

Dwg.			New Mills 2023 - 7	
Project		92 High Street New Mills -		
Client		James Rimmer -		
Title		Proposed External Area Plan		
Start Date		Drawn By	Rev	B
		NA		
Scale		Checked by		
1:50 @ A1		NA		