THIS DRAWING SHOULD BE READ IN CONJUNCTION WITH THE RELEVANT RESIDUAL DESIGN HAZARDS SCHEDULE, FOXLOW FARM, BUXTON CONSTRUCTION SPECIFICATION, HOUSE TYPES, STREET ELEVATIONS AND ALL RELEVANT CONSTRUCTION DETAILS

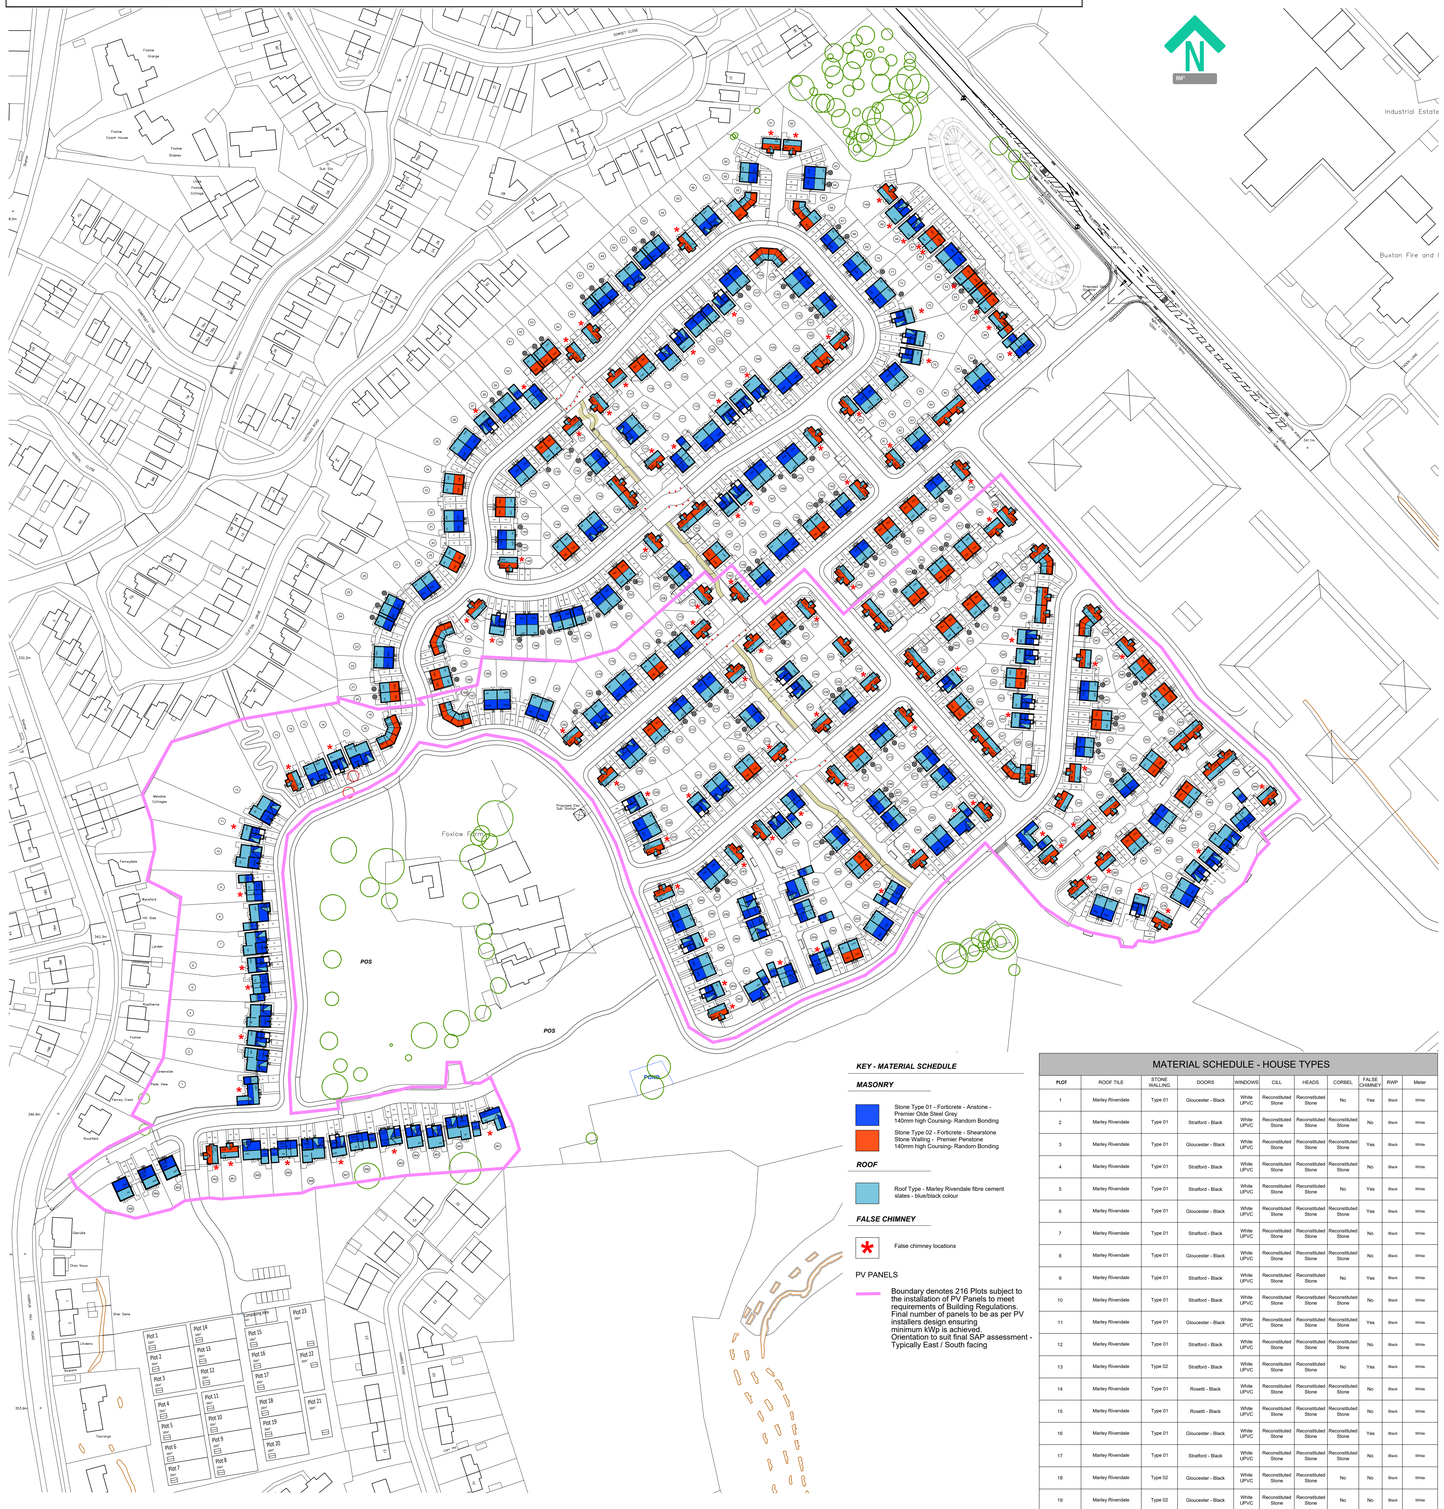
Foxlow Grange
Foxlow Coach House
Foxlow Stables
Foxlow Cottage
Foxlow Cottages
Foxlow Farm
