THIS DRAWING SHOULD BE READ IN CONJUNCTION WITH THE RELEVANT RESIDUAL DESIGN HAZARDS SCHEDULE, FOXLOW FARM, BUXTON CONSTRUCTION SPECIFICATION, HOUSE TYPES, STREET ELEVATIONS AND ALL RELEVANT CONSTRUCTION DETAILS

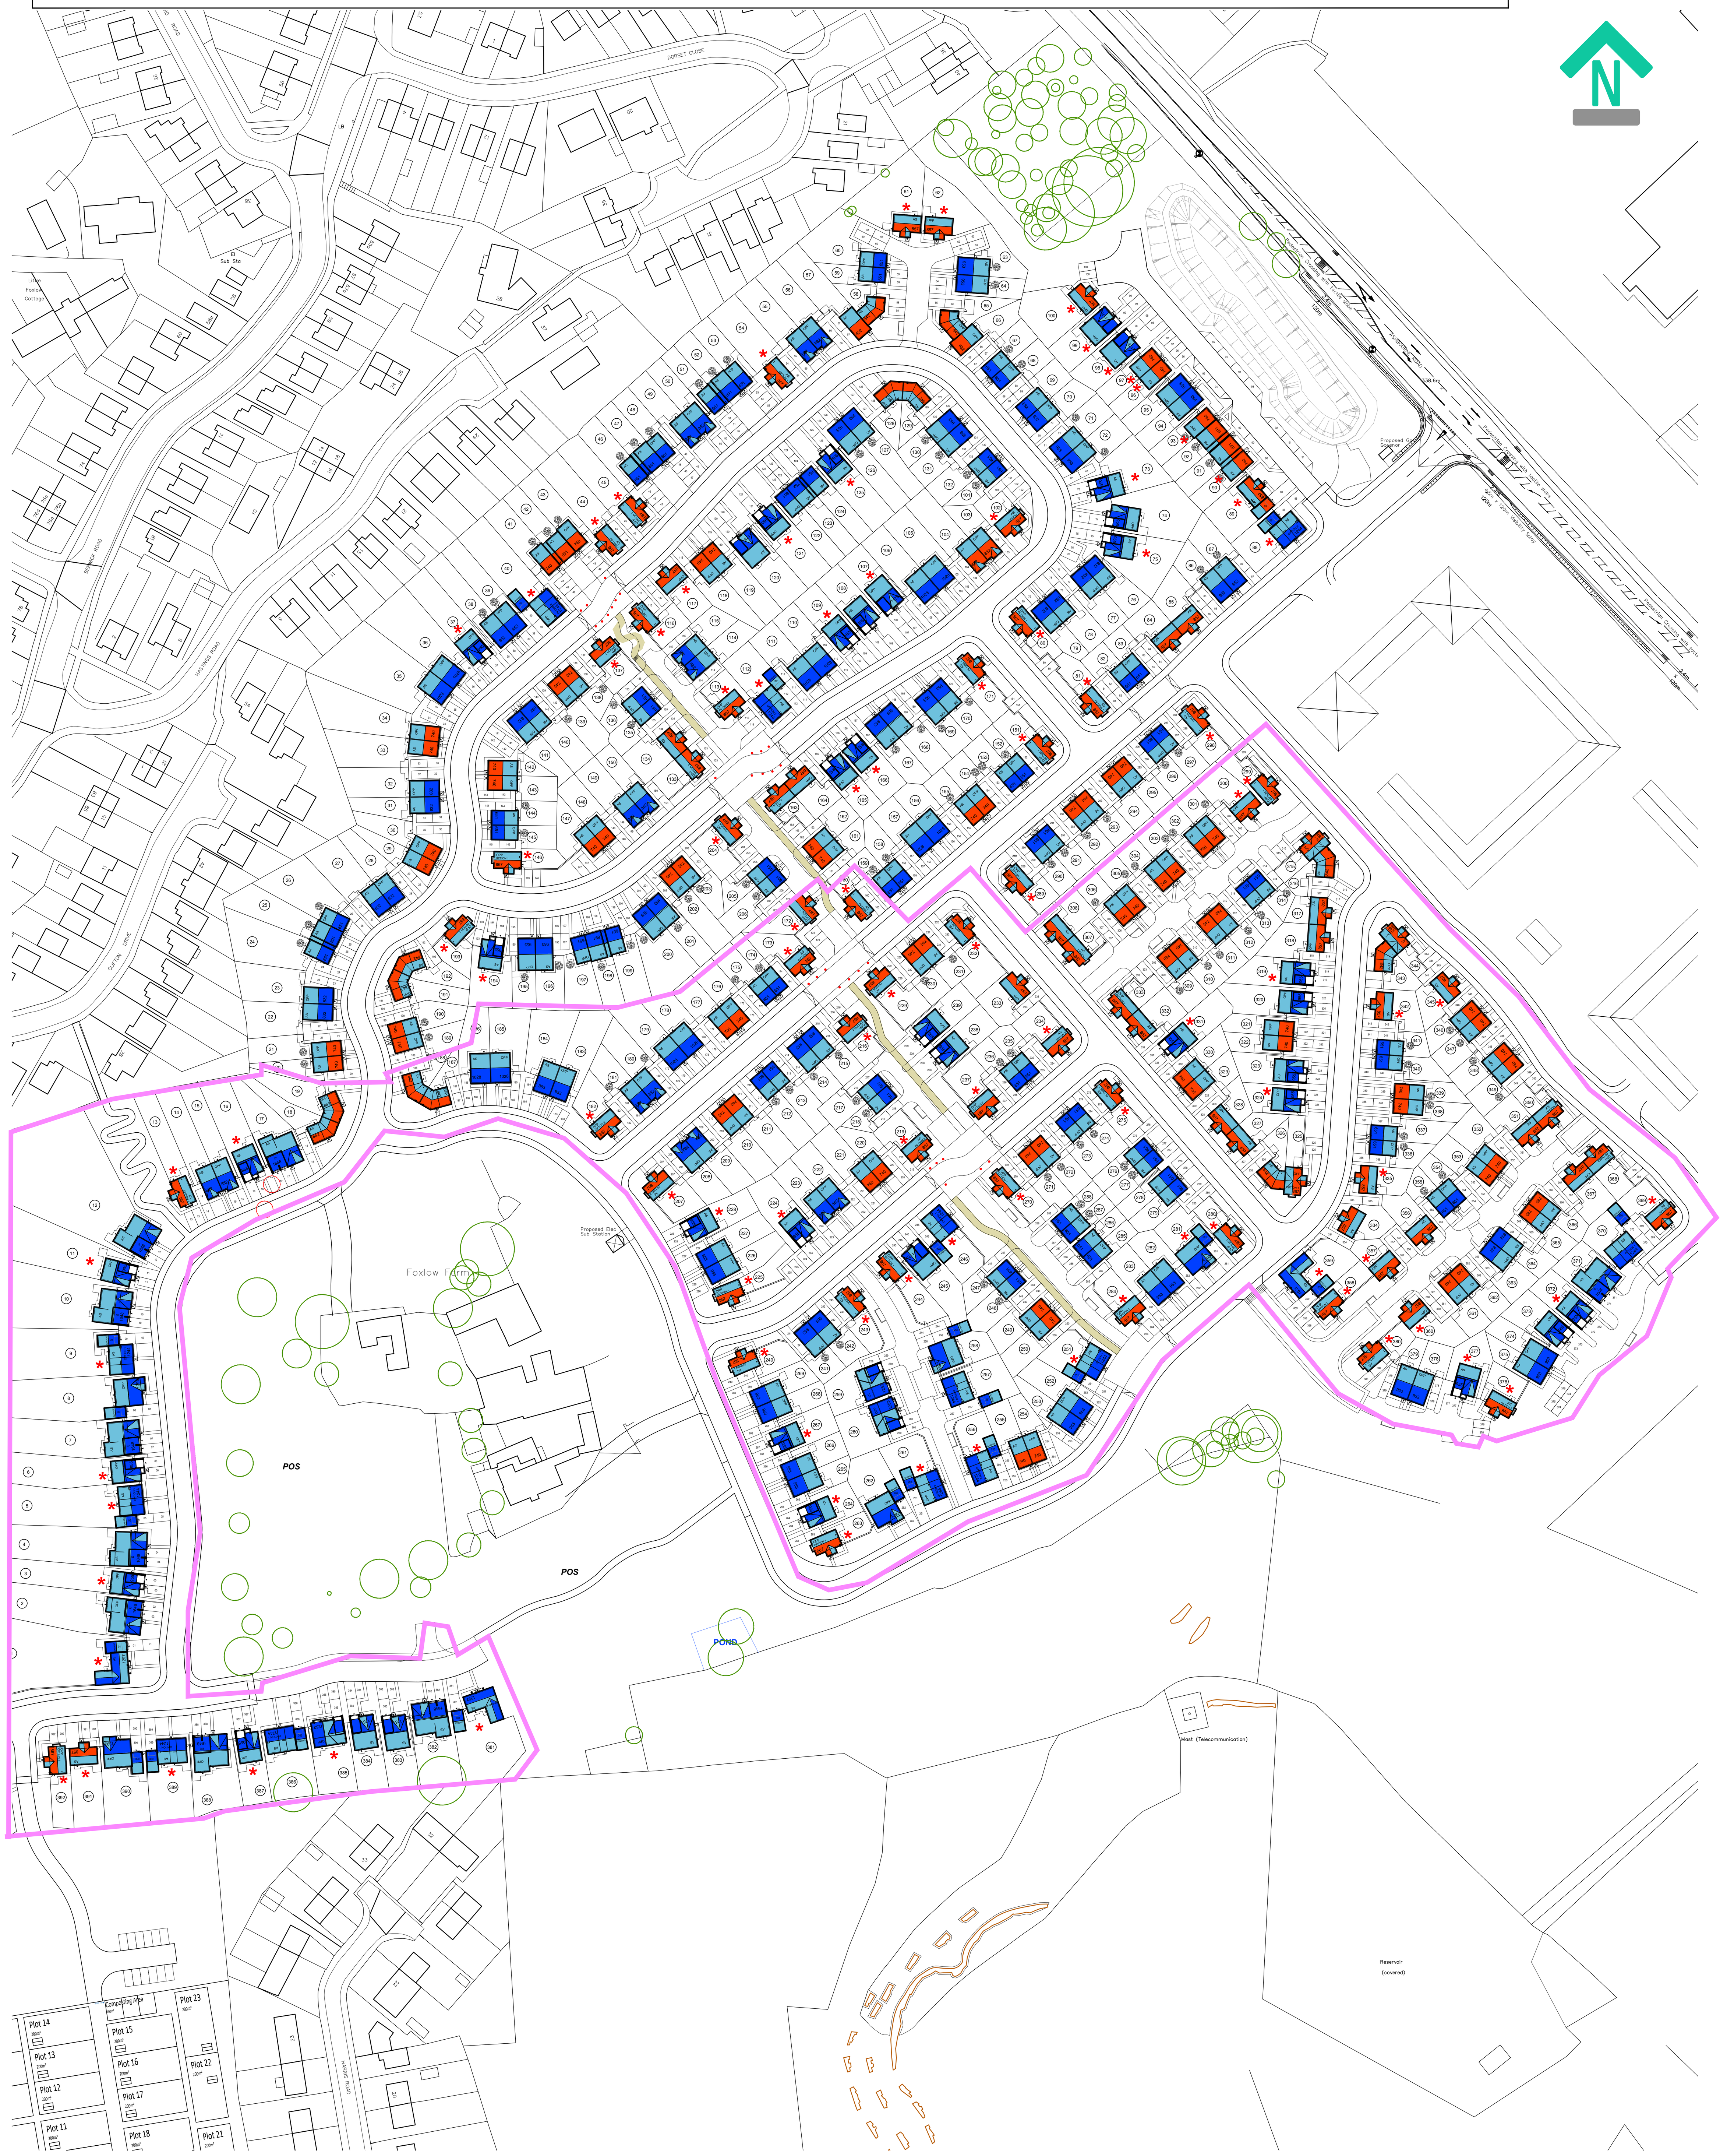

MATERIAL SCHEDULE - HOUSE TYPES

PLOT	ROOF TILE	STONE WALLING	DOORS	WINDOWS	CILL	HEADS	CORBEL	FALSE CHIMNEY	RWP	Meter
176	Marley Rivendale	Type 02	Rosetti - Black	White UPVC	Reconstituted Stone	Reconstituted Stone	Reconstituted Stone	No	Black	White
177	Marley Rivendale	Type 02	Rosetti - Black	White UPVC	Reconstituted Stone	Reconstituted Stone	Reconstituted Stone	No	Black	White
178	Marley Rivendale	Type 01	Gloucester - Black	White UPVC	Reconstituted Stone	Reconstituted Stone	Reconstituted Stone	No	Black	White
179	Marley Rivendale	Type 01	Gloucester - Black	White UPVC	Reconstituted Stone	Reconstituted Stone	Reconstituted Stone	No	Black	White
180	Marley Rivendale	Type 01	Rosetti - Black	White UPVC	Reconstituted Stone	Reconstituted Stone	Reconstituted Stone	No	Black	White
181	Marley Rivendale	Type 01	Rosetti - Black	White UPVC	Reconstituted Stone	Reconstituted Stone	Reconstituted Stone	No	Black	White
182	Marley Rivendale	Type 02	Stratford - Black	White UPVC	Reconstituted Stone	Reconstituted Stone	No	Yes	Black	White
183	Marley Rivendale	Type 01	Rosetti - Black	White UPVC	Reconstituted Stone	Reconstituted Stone	Reconstituted Stone	No	Black	White
184	Marley Rivendale	Type 01	Rosetti - Black	White UPVC	Reconstituted Stone	Reconstituted Stone	Reconstituted Stone	No	Black	White
185	Marley Rivendale	Type 01	Gloucester - Black	White UPVC	Reconstituted Stone	Reconstituted Stone	Reconstituted Stone	No	Black	White
186	Marley Rivendale	Type 01	Gloucester - Black	White UPVC	Reconstituted Stone	Reconstituted Stone	Reconstituted Stone	No	Black	White
187	Marley Rivendale	Type 02	Gloucester - Black	White UPVC	Reconstituted Stone	Reconstituted Stone	No	No	Black	White
188	Marley Rivendale	Type 02	Gloucester - Black	White UPVC	Reconstituted Stone	Reconstituted Stone	No	No	Black	White
189	Marley Rivendale	Type 02	Rosetti - Black	White UPVC	Reconstituted Stone	Reconstituted Stone	Reconstituted Stone	No	Black	White
190	Marley Rivendale	Type 02	Rosetti - Black	White UPVC	Reconstituted Stone	Reconstituted Stone	Reconstituted Stone	No	Black	White
191	Marley Rivendale	Type 02	Gloucester - Black	White UPVC	Reconstituted Stone	Reconstituted Stone	No	No	Black	White
192	Marley Rivendale	Type 02	Gloucester - Black	White UPVC	Reconstituted Stone	Reconstituted Stone	No	No	Black	White
193	Marley Rivendale	Type 02	Stratford - Black	White UPVC	Reconstituted Stone	Reconstituted Stone	No	Yes	Black	White
194	Marley Rivendale	Type 01	Gloucester - Black	White UPVC	Reconstituted Stone	Reconstituted Stone	Reconstituted Stone	Yes	Black	White
195	Marley Rivendale	Type 01	Rosetti - Black	White UPVC	Reconstituted Stone	Reconstituted Stone	Reconstituted Stone	No	Black	White
196	Marley Rivendale	Type 01	Rosetti - Black	White UPVC	Reconstituted Stone	Reconstituted Stone	Reconstituted Stone	No	Black	White
197	Marley Rivendale	Type 01	Stratford - Black	White UPVC	Reconstituted Stone	Reconstituted Stone	Reconstituted Stone	No	Black	White
198	Marley Rivendale	Type 01	Stratford - Black	White UPVC	Reconstituted Stone	Reconstituted Stone	No	No	Black	White
199	Marley Rivendale	Type 01	Stratford - Black	White UPVC	Reconstituted Stone	Reconstituted Stone	Reconstituted Stone	No	Black	White
200	Marley Rivendale	Type 01	Rosetti - Black	White UPVC	Reconstituted Stone	Reconstituted Stone	Reconstituted Stone	No	Black	White
201	Marley Rivendale	Type 01	Rosetti - Black	White UPVC	Reconstituted Stone	Reconstituted Stone	Reconstituted Stone	No	Black	White
202	Marley Rivendale	Type 02	Rosetti - Black	White UPVC	Reconstituted Stone	Reconstituted Stone	Reconstituted Stone	No	Black	White
203	Marley Rivendale	Type 02	Rosetti - Black	White UPVC	Reconstituted Stone	Reconstituted Stone	Reconstituted Stone	No	Black	White
204	Marley Rivendale	Type 02	Stratford - Black	White UPVC	Reconstituted Stone	Reconstituted Stone	No	Yes	Black	White
205	Marley Rivendale	Type 01	Rosetti - Black	White UPVC	Reconstituted Stone	Reconstituted Stone	Reconstituted Stone	No	Black	White
206	Marley Rivendale	Type 01	Rosetti - Black	White UPVC	Reconstituted Stone	Reconstituted Stone	Reconstituted Stone	No	Black	White
207	Marley Rivendale	Type 02	Stratford - Black	White UPVC	Reconstituted Stone	Reconstituted Stone	No	Yes	Black	White
208	Marley Rivendale	Type 01	Rosetti - Black	White UPVC	Reconstituted Stone	Reconstituted Stone	Reconstituted Stone	No	Black	White
209	Marley Rivendale	Type 01	Rosetti - Black	White UPVC	Reconstituted Stone	Reconstituted Stone	Reconstituted Stone	No	Black	White
210	Marley Rivendale	Type 02	Rosetti - Black	White UPVC	Reconstituted Stone	Reconstituted Stone	Reconstituted Stone	No	Black	White
211	Marley Rivendale	Type 02	Rosetti - Black	White UPVC	Reconstituted Stone	Reconstituted Stone	Reconstituted Stone	No	Black	White
212	Marley Rivendale	Type 01	Rosetti - Black	White UPVC	Reconstituted Stone	Reconstituted Stone	Reconstituted Stone	No	Black	White
213	Marley Rivendale	Type 01	Rosetti - Black	White UPVC	Reconstituted Stone	Reconstituted Stone	Reconstituted Stone	No	Black	White
214	Marley Rivendale	Type 01	Rosetti - Black	White UPVC	Reconstituted Stone	Reconstituted Stone	Reconstituted Stone	No	Black	White
215	Marley Rivendale	Type 01	Rosetti - Black	White UPVC	Reconstituted Stone	Reconstituted Stone	Reconstituted Stone	No	Black	White
216	Marley Rivendale	Type 02	Stratford - Black	White UPVC	Reconstituted Stone	Reconstituted Stone	No	Yes	Black	White
217	Marley Rivendale	Type 01	Rosetti - Black	White UPVC	Reconstituted Stone	Reconstituted Stone	Reconstituted Stone	No	Black	White
218	Marley Rivendale	Type 01	Rosetti - Black	White UPVC	Reconstituted Stone	Reconstituted Stone	Reconstituted Stone	No	Black	White
219	Marley Rivendale	Type 02	Stratford - Black	White UPVC	Reconstituted Stone	Reconstituted Stone	No	Yes	Black	White
220	Marley Rivendale	Type 02	Rosetti - Black	White UPVC	Reconstituted Stone	Reconstituted Stone	Reconstituted Stone	No	Black	White
221	Marley Rivendale	Type 02	Rosetti - Black	White UPVC	Reconstituted Stone	Reconstituted Stone	Reconstituted Stone	No	Black	White
222	Marley Rivendale	Type 01	Rosetti - Black	White UPVC	Reconstituted Stone	Reconstituted Stone	Reconstituted Stone	No	Black	White
223	Marley Rivendale	Type 01	Rosetti - Black	White UPVC	Reconstituted Stone	Reconstituted Stone	Reconstituted Stone	No	Black	White
224	Marley Rivendale	Type 01	Gloucester - Black	White UPVC	Reconstituted Stone	Reconstituted Stone	Reconstituted Stone	Yes	Black	White
225	Marley Rivendale	Type 02	Stratford - Black	White UPVC	Reconstituted Stone	Reconstituted Stone	No	Yes	Black	White
226	Marley Rivendale	Type 01	Rosetti - Black	White UPVC	Reconstituted Stone	Reconstituted Stone	Reconstituted Stone	No	Black	White
227	Marley Rivendale	Type 01	Rosetti - Black	White UPVC	Reconstituted Stone	Reconstituted Stone	Reconstituted Stone	No	Black	White
228	Marley Rivendale	Type 01	Gloucester - Black	White UPVC	Reconstituted Stone	Reconstituted Stone	Reconstituted Stone	Yes	Black	White
229	Marley Rivendale	Type 02	Stratford - Black	White UPVC	Reconstituted Stone	Reconstituted Stone	No	Yes	Black	White
230	Marley Rivendale	Type 02	Rosetti - Black	White UPVC	Reconstituted Stone	Reconstituted Stone	Reconstituted Stone	No	Black	White
231	Marley Rivendale	Type 02	Rosetti - Black	White UPVC	Reconstituted Stone	Reconstituted Stone	Reconstituted Stone	No	Black	White
232	Marley Rivendale	Type 02	Rosetti - Black	White UPVC	Reconstituted Stone	Reconstituted Stone	No	Yes	Black	White
233	Marley Rivendale	Type 02	Rosetti - Black	White UPVC	Reconstituted Stone	Reconstituted Stone	No	No	Black	White
234	Marley Rivendale	Type 02	Stratford - Black	White UPVC	Reconstituted Stone	Reconstituted Stone	No	Yes	Black	White
235	Marley Rivendale	Type 01	Rosetti - Black	White UPVC	Reconstituted Stone	Reconstituted Stone	Reconstituted Stone	No	Black	White
236	Marley Rivendale	Type 01	Rosetti - Black	White UPVC	Reconstituted Stone	Reconstituted Stone	Reconstituted Stone	No	Black	White
237	Marley Rivendale	Type 02	Stratford - Black	White UPVC	Reconstituted Stone	Reconstituted Stone	No	Yes	Black	White
238	Marley Rivendale	Type 01	Gloucester - Black	White UPVC	Reconstituted Stone	Reconstituted Stone	Reconstituted Stone	No	Black	White
239	Marley Rivendale	Type 01	Gloucester - Black	White UPVC	Reconstituted Stone	Reconstituted Stone	Reconstituted Stone	No	Black	White
240	Marley Rivendale	Type 02	Stratford - Black	White UPVC	Reconstituted Stone	Reconstituted Stone	No	Yes	Black	White
241	Marley Rivendale	Type 01	Rosetti - Black	White UPVC	Reconstituted Stone	Reconstituted Stone	Reconstituted Stone	No	Black	White
242	Marley Rivendale	Type 01	Rosetti - Black	White UPVC	Reconstituted Stone	Reconstituted Stone	Reconstituted Stone	No	Black	White
243	Marley Rivendale	Type 02	Stratford - Black	White UPVC	Reconstituted Stone	Reconstituted Stone	No	Yes	Black	White
244	Marley Rivendale	Type 02	Stratford - Black	White UPVC	Reconstituted Stone	Reconstituted Stone	No	Yes	Black	White
245	Marley Rivendale	Type 01	Rosetti - Black	White UPVC	Reconstituted Stone	Reconstituted Stone	Reconstituted Stone	No	Black	White
246	Marley Rivendale	Type 01	Stratford - Black	White UPVC	Reconstituted Stone	Reconstituted Stone	No	Yes	Black	White
247	Marley Rivendale	Type 01	Rosetti - Black	White UPVC	Reconstituted Stone	Reconstituted Stone	Reconstituted Stone	No	Black	White
248	Marley Rivendale	Type 01	Rosetti - Black	White UPVC	Reconstituted Stone	Reconstituted Stone	Reconstituted Stone	No	Black	White
249	Marley Rivendale	Type 02	Rosetti - Black	White UPVC	Reconstituted Stone	Reconstituted Stone	Reconstituted Stone	No	Black	White

MATERIAL SCHEDULE - HOUSE TYPES

PLOT	ROOF TILE	STONE WALLING	DOORS	WINDOWS	CILL	HEADS	CORBEL	FALSE CHIMNEY	RWP	Meter
250	Marley Rivendale	Type 02	Rosetti - Black	White UPVC	Reconstituted Stone	Reconstituted Stone	Reconstituted Stone	No	Black	White
251	Marley Rivendale	Type 01	Stratford - Black	White UPVC	Reconstituted Stone	Reconstituted Stone	No	Yes	Black	White
252	Marley Rivendale	Type 01	Rosetti - Black	White UPVC	Reconstituted Stone	Reconstituted Stone	Reconstituted Stone	No	Black	White
253	Marley Rivendale	Type 01	Rosetti - Black	White UPVC	Reconstituted Stone	Reconstituted Stone	Reconstituted Stone	No	Black	White
254	Marley Rivendale	Type 02	Rosetti - Black	White UPVC	Reconstituted Stone	Reconstituted Stone	Reconstituted Stone	No	Black	White
255	Marley Rivendale	Type 02	Rosetti - Black	White UPVC	Reconstituted Stone	Reconstituted Stone	Reconstituted Stone	No	Black	White
256	Marley Rivendale	Type 01	Stratford - Black	White UPVC	Reconstituted Stone	Reconstituted Stone	No	Yes	Black	White
257	Marley Rivendale	Type 01	Stratford - Black	White UPVC	Reconstituted Stone	Reconstituted Stone	No	No	Black	White
258	Marley Rivendale	Type 01	Gloucester - Black	White UPVC	Reconstituted Stone	Reconstituted Stone	Reconstituted Stone	No	Black	White
259	Marley Rivendale	Type 01	Gloucester - Black	White UPVC	Reconstituted Stone	Reconstituted Stone	Reconstituted Stone	No	Black	White
260	Marley Rivendale	Type 01	Gloucester - Black	White UPVC	Reconstituted Stone	Reconstituted Stone	Reconstituted Stone	No	Black	White
261	Marley Rivendale	Type 01	Stratford - Black	White UPVC	Reconstituted Stone	Reconstituted Stone	No	Yes	Black	White
262	Marley Rivendale	Type 01	Gloucester - Black	White UPVC	Reconstituted Stone	Reconstituted Stone	Reconstituted Stone	No	Black	White
263	Marley Rivendale	Type 02	Stratford - Black	White UPVC	Reconstituted Stone	Reconstituted Stone	No	Yes	Black	White
264	Marley Rivendale	Type 01	Gloucester - Black	White UPVC	Reconstituted Stone	Reconstituted Stone	Reconstituted Stone	Yes	Black	White
265	Marley Rivendale	Type 01	Rosetti - Black	White UPVC	Reconstituted Stone	Reconstituted Stone	Reconstituted Stone	No	Black	White
266	Marley Rivendale	Type 01	Rosetti - Black	White UPVC	Reconstituted Stone	Reconstituted Stone	Reconstituted Stone	No	Black	White
267	Marley Rivendale	Type 01	Gloucester - Black	White UPVC	Reconstituted Stone	Reconstituted Stone	Reconstituted Stone	Yes	Black	White
268	Marley Rivendale	Type 01	Rosetti - Black	White UPVC	Reconstituted Stone	Reconstituted Stone	Reconstituted Stone	No	Black	White
269	Marley Rivendale	Type 01	Rosetti - Black	White UPVC	Reconstituted Stone	Reconstituted Stone	Reconstituted Stone	No	Black	White
270	Marley Rivendale	Type 02	Stratford - Black	White UPVC	Reconstituted Stone	Reconstituted Stone	No	Yes	Black	White
271	Marley Rivendale	Type 02	Rosetti - Black	White UPVC	Reconstituted Stone	Reconstituted Stone	Reconstituted Stone	No	Black	White
272	Marley Rivendale	Type 02	Rosetti - Black	White UPVC	Reconstituted Stone	Reconstituted Stone	Reconstituted Stone	No	Black	White
273	Marley Rivendale	Type 01	Rosetti - Black	White UPVC	Reconstituted Stone	Reconstituted Stone	Reconstituted Stone	No	Black	White
274	Marley Rivendale	Type 01	Rosetti - Black	White UPVC	Reconstituted Stone	Reconstituted Stone	Reconstituted Stone	No	Black	White
275	Marley Rivendale	Type 02	Stratford - Black	White UPVC	Reconstituted Stone	Reconstituted Stone	No	Yes	Black	White
276	Marley Rivendale	Type 01	Rosetti - Black	White UPVC	Reconstituted Stone	Reconstituted Stone	Reconstituted Stone	No	Black	White
277	Marley Rivendale	Type 01	Rosetti - Black	White UPVC	Reconstituted Stone	Reconstituted Stone	Reconstituted Stone	No	Black	White
278	Marley Rivendale	Type 01	Rosetti - Black	White UPVC	Reconstituted Stone	Reconstituted Stone	Reconstituted Stone	No	Black	White
279	Marley Rivendale	Type 01	Rosetti - Black	White UPVC	Reconstituted Stone	Reconstituted Stone	Reconstituted Stone	No	Black	White
280	Marley Rivendale	Type 02	Stratford - Black	White UPVC	Reconstituted Stone	Reconstituted Stone	No	Yes	Black	White
281	Marley Rivendale	Type 01	Gloucester - Black	White UPVC	Reconstituted Stone	Reconstituted Stone	Reconstituted Stone	Yes	Black	White
282	Marley Rivendale	Type 01	Rosetti - Black	White UPVC	Reconstituted Stone	Reconstituted Stone	Reconstituted Stone	No	Black	White
283	Marley Rivendale	Type 01	Rosetti - Black	White UPVC	Reconstituted Stone	Reconstituted Stone	Reconstituted Stone	No	Black	White
284	Marley Rivendale	Type 02	Stratford - Black	White UPVC	Reconstituted Stone	Reconstituted Stone	No	Yes	Black	White
285	Marley Rivendale	Type 01	Rosetti - Black	White UPVC	Reconstituted Stone	Reconstituted Stone	Reconstituted Stone	No	Black	White
286	Marley Rivendale	Type 01	Rosetti - Black	White UPVC	Reconstituted Stone	Reconstituted Stone	Reconstituted Stone	No	Black	White
287	Marley Rivendale	Type 01	Rosetti - Black	White UPVC	Reconstituted Stone	Reconstituted Stone	Reconstituted Stone	No	Black	White
288	Marley Rivendale	Type 01	Rosetti - Black	White UPVC	Reconstituted Stone	Reconstituted Stone	Reconstituted Stone	No	Black	White
289	Marley Rivendale	Type 02	Rosetti - Black	White UPVC	Reconstituted Stone	Reconstituted Stone	No	Yes	Black	White
290	Marley Rivendale	Type 01	Rosetti - Black	White UPVC	Reconstituted Stone	Reconstituted Stone	Reconstituted Stone	No	Black	White
291	Marley Rivendale	Type 01	Rosetti - Black	White UPVC	Reconstituted Stone	Reconstituted Stone	Reconstituted Stone	No	Black	White
292	Marley Rivendale	Type 02	Rosetti - Black	White UPVC	Reconstituted Stone	Reconstituted Stone	Reconstituted Stone	No	Black	White
293	Marley Rivendale	Type 02	Rosetti - Black	White UPVC	Reconstituted Stone	Reconstituted Stone	Reconstituted Stone	No	Black	White
294	Marley Rivendale	Type 02	Rosetti - Black	White UPVC	Reconstituted Stone	Reconstituted Stone	Reconstituted Stone	No	Black	White
295	Marley Rivendale	Type 02	Rosetti - Black	White UPVC	Reconstituted Stone	Reconstituted Stone	Reconstituted Stone	No	Black	White
296	Marley Rivendale	Type 01	Rosetti - Black	White UPVC	Reconstituted Stone	Reconstituted Stone	Reconstituted Stone	No	Black	White
297	Marley Rivendale	Type 01	Rosetti - Black	White UPVC	Reconstituted Stone	Reconstituted Stone	Reconstituted Stone	No	Black	White
298	Marley Rivendale	Type 02	Rosetti - Black	White UPVC	Reconstituted Stone	Reconstituted Stone	No	Yes	Black	White
299	Marley Rivendale	Type 02	Stratford - Black	White UPVC	Reconstituted Stone	Reconstituted Stone	No	Yes	Black	White
300	Marley Rivendale	Type 02	Rosetti - Black	White UPVC	Reconstituted Stone	Reconstituted Stone	No	Yes	Black	White
301	Marley Rivendale	Type 02	Rosetti - Black	White UPVC	Reconstituted Stone	Reconstituted Stone	Reconstituted Stone	No	Black	White
302	Marley Rivendale	Type 02	Rosetti - Black	White UPVC	Reconstituted Stone	Reconstituted Stone	Reconstituted Stone	No	Black	White
303	Marley Rivendale	Type 02	Rosetti - Black	White UPVC	Reconstituted Stone	Reconstituted Stone	Reconstituted Stone	No	Black	White
304	Marley Rivendale	Type 02	Rosetti - Black	White UPVC	Reconstituted Stone	Reconstituted Stone	Reconstituted Stone	No	Black	White
305	Marley Rivendale	Type 02	Rosetti - Black	White UPVC	Reconstituted Stone	Reconstituted Stone	Reconstituted Stone	No	Black	White
306	Marley Rivendale	Type 02	Rosetti - Black	White UPVC	Reconstituted Stone	Reconstituted Stone	Reconstituted Stone	No	Black	White
307	Marley Rivendale	Type 02	Rosetti - Black	White UPVC	Reconstituted Stone	Reconstituted Stone	No	No	Black	White
308	Marley Rivendale	Type 02	Rosetti - Black	White UPVC	Reconstituted Stone	Reconstituted Stone	No	No	Black	White
309	Marley Rivendale	Type 02	Rosetti - Black	White UPVC	Reconstituted Stone	Reconstituted Stone	Reconstituted Stone	No	Black	White
310	Marley Rivendale	Type 02	Rosetti - Black	White UPVC	Reconstituted Stone	Reconstituted Stone	Reconstituted Stone	No	Black	White
311	Marley Rivendale	Type 02	Rosetti - Black	White UPVC	Reconstituted Stone	Reconstituted Stone	Reconstituted Stone	No	Black	White
312	Marley Rivendale	Type 02	Rosetti - Black	White UPVC	Reconstituted Stone	Reconstituted Stone	Reconstituted Stone	No	Black	White
313	Marley Rivendale	Type 01	Rosetti - Black	White UPVC	Reconstituted Stone	Reconstituted Stone	Reconstituted Stone	No	Black	White
314	Marley Rivendale	Type 01	Rosetti - Black	White UPVC	Reconstituted Stone	Reconstituted Stone	Reconstituted Stone	No	Black	White
315	Marley Rivendale	Type 02	Stratford - Black	White UPVC	Reconstituted Stone	Reconstituted Stone	No	No	Black	White
316	Marley Rivendale	Type 02	Gloucester - Black	White UPVC	Reconstituted Stone	Reconstituted Stone	No	No	Black	White
317	Marley Rivendale	Type 02	Stratford - Black	White UPVC	Reconstituted Stone	Reconstituted Stone	No	No	Black	White
318	Marley Rivendale	Type 02	Stratford - Black	White UPVC	Reconstituted Stone	Reconstituted Stone	No	No	Black	White
319	Marley Rivendale	Type 01	Gloucester - Black	White UPVC	Reconstituted Stone	Reconstituted Stone	Reconstituted Stone	Yes	Black	White
320	Marley Rivendale	Type 01	Gloucester - Black	White UPVC	Reconstituted Stone	Reconstituted Stone	Reconstituted Stone	No	Black	White
321	Marley Rivendale	Type 02	Rosetti - Black	White UPVC	Reconstituted Stone	Reconstituted Stone	Reconstituted Stone	No	Black	White
322	Marley Rivendale	Type 02	Rosetti - Black	White UPVC	Reconstituted Stone	Reconstituted Stone	Reconstituted Stone	No	Black	White
323	Marley Rivendale	Type 01	Gloucester - Black	White UPVC	Reconstituted Stone	Reconstituted Stone	Reconstituted Stone	No	Black	White

MATERIAL SCHEDULE - HOUSE TYPES

PLOT	ROOF TILE	STONE WALLING	DOORS	WINDOWS	CILL	HEADS	CORBEL	FALSE CHIMNEY	RWP	Meter
324	Marley Rivendale	Type 01	Gloucester - Black	White UPVC	Reconstituted Stone	Reconstituted Stone	Reconstituted Stone	Yes	Black	White
325	Marley Rivendale	Type 02	Stratford - Black	White UPVC	Reconstituted Stone	Reconstituted Stone	No	No	Black	White
326	Marley Rivendale	Type 02	Gloucester - Black	White UPVC	Reconstituted Stone	Reconstituted Stone	No	No	Black	White
327	Marley Rivendale	Type 02	Stratford - Black	White UPVC	Reconstituted Stone	Reconstituted Stone	No	No	Black	White
328	Marley Rivendale	Type 02	Stratford - Black	White UPVC	Reconstituted Stone	Reconstituted Stone	No	No	Black	White
329	Marley Rivendale	Type 02	Rosetti - Black	White UPVC	Reconstituted Stone	Reconstituted Stone	Reconstituted Stone	No	Black	White
330	Marley Rivendale	Type 02	Rosetti - Black	White UPVC	Reconstituted Stone	Reconstituted Stone	Reconstituted Stone	No	Black	White
331	Marley Rivendale	Type 01	Gloucester - Black	White UPVC	Reconstituted Stone	Reconstituted Stone	Reconstituted Stone	Yes	Black	White
332	Marley Rivendale	Type 02	Stratford - Black	White UPVC	Reconstituted Stone	Reconstituted Stone	No	No	Black	White
333	Marley Rivendale	Type 02	Stratford - Black	White UPVC	Reconstituted Stone	Reconstituted Stone	No	No	Black	White
334	Marley Rivendale	Type 02	Stratford - Black	White UPVC	Reconstituted Stone	Reconstituted Stone	No	No	Black	White
335	Marley Rivendale	Type 02	Stratford - Black	White UPVC	Reconstituted Stone	Reconstituted Stone	No	Yes	Black	White
336	Marley Rivendale	Type 01	Rosetti - Black	White UPVC	Reconstituted Stone	Reconstituted Stone	Reconstituted Stone	No	Black	White
337	Marley Rivendale	Type 01	Rosetti - Black	White UPVC	Reconstituted Stone	Reconstituted Stone	Reconstituted Stone	No	Black	White
338	Marley Rivendale	Type 02	Rosetti - Black	White UPVC	Reconstituted Stone	Reconstituted Stone	Reconstituted Stone	No	Black	White
339	Marley Rivendale	Type 02	Rosetti - Black	White UPVC	Reconstituted Stone	Reconstituted Stone	Reconstituted Stone	No	Black	White
340	Marley Rivendale	Type 01	Rosetti - Black	White UPVC	Reconstituted Stone	Reconstituted Stone	Reconstituted Stone	No	Black	White
341	Marley Rivendale	Type 01	Rosetti - Black	White UPVC	Reconstituted Stone	Reconstituted Stone	Reconstituted Stone	No	Black	White
342	Marley Rivendale	Type 02	Stratford - Black	White UPVC	Reconstituted Stone	Reconstituted Stone	No	Yes	Black	White
343	Marley Rivendale	Type 02	Gloucester - Black	White UPVC	Reconstituted Stone	Reconstituted Stone	No	No	Black	White
344	Marley Rivendale	Type 02	Stratford - Black	White UPVC	Reconstituted Stone	Reconstituted Stone	No	No	Black	White
345	Marley Rivendale	Type 02	Stratford - Black	White UPVC	Reconstituted Stone	Reconstituted Stone	No	Yes	Black	White
346	Marley Rivendale	Type 02	Rosetti - Black	White UPVC	Reconstituted Stone	Reconstituted Stone	Reconstituted Stone	No	Black	White
347	Marley Rivendale	Type 02	Rosetti - Black	White UPVC	Reconstituted Stone	Reconstituted Stone	Reconstituted Stone	No	Black	White
348	Marley Rivendale	Type 02	Rosetti - Black	White UPVC	Reconstituted Stone	Reconstituted Stone	Reconstituted Stone	No	Black	White
349	Marley Rivendale	Type 02	Rosetti - Black	White UPVC	Reconstituted Stone	Reconstituted Stone	Reconstituted Stone	No	Black	White
350	Marley Rivendale	Type 02	Stratford - Black	White UPVC	Reconstituted Stone	Reconstituted Stone	No	No	Black	White
351	Marley Rivendale	Type 02	Stratford - Black	White UPVC	Reconstituted Stone	Reconstituted Stone	No	No	Black	White
352	Marley Rivendale	Type 02	Rosetti - Black	White UPVC	Reconstituted Stone	Reconstituted Stone	Reconstituted Stone	No	Black	White
353	Marley Rivendale	Type 02	Rosetti - Black	White UPVC	Reconstituted Stone	Reconstituted Stone	Reconstituted Stone	No	Black	White
354	Marley Rivendale	Type 01	Rosetti - Black	White UPVC	Reconstituted Stone	Reconstituted Stone	Reconstituted Stone	No	Black	White
355	Marley Rivendale	Type 01	Rosetti - Black	White UPVC	Reconstituted Stone	Reconstituted Stone	Reconstituted Stone	No	Black	White
356	Marley Rivendale	Type 02	Stratford - Black	White UPVC	Reconstituted Stone	Reconstituted Stone	No	No	Black	White
357	Marley Rivendale	Type 02	Stratford - Black	White UPVC	Reconstituted Stone	Reconstituted Stone	No	Yes	Black	White
358	Marley Rivendale	Type 02	Stratford - Black	White UPVC	Reconstituted Stone	Reconstituted Stone	No	Yes	Black	White
359	Marley Rivendale	Type 01	Stratford - Black	White UPVC	Reconstituted Stone	Reconstituted Stone	No	Yes	Black	White
360	Marley Rivendale	Type 02	Stratford - Black	White UPVC	Reconstituted Stone	Reconstituted Stone	No	Yes	Black	White
361	Marley Rivendale	Type 02	Rosetti - Black	White UPVC	Reconstituted Stone	Reconstituted Stone	Reconstituted Stone	No	Black	White
362	Marley Rivendale	Type 02	Rosetti - Black	White UPVC	Reconstituted Stone	Reconstituted Stone	Reconstituted Stone	No	Black	White
363	Marley Rivendale	Type 01	Rosetti - Black	White UPVC	Reconstituted Stone	Reconstituted Stone	Reconstituted Stone	No	Black	White
364	Marley Rivendale	Type 01	Rosetti - Black	White UPVC	Reconstituted Stone	Reconstituted Stone	Reconstituted Stone	No	Black	White
365	Marley Rivendale	Type 02	Rosetti - Black	White UPVC	Reconstituted Stone	Reconstituted Stone	Reconstituted Stone	No	Black	White
366	Marley Rivendale	Type 02	Rosetti - Black	White UPVC	Reconstituted Stone	Reconstituted Stone	Reconstituted Stone	No	Black	White
367	Marley Rivendale	Type 02	Stratford - Black	White UPVC	Reconstituted Stone	Reconstituted Stone	No	No	Black	White
368	Marley Rivendale	Type 02	Stratford - Black	White UPVC	Reconstituted Stone	Reconstituted Stone	No	No	Black	White
369	Marley Rivendale	Type 02	Stratford - Black	White UPVC	Reconstituted Stone	Reconstituted Stone	No	Yes	Black	White
370	Marley Rivendale	Type 01	Stratford - Black	White UPVC	Reconstituted Stone	Reconstituted Stone	No	No	Black	White
371	Marley Rivendale	Type 01	Stratford - Black	White UPVC	Reconstituted Stone	Reconstituted Stone	Reconstituted Stone	No	Black	White
372	Marley Rivendale	Type 01	Gloucester - Black	White UPVC	Reconstituted Stone	Reconstituted Stone	Reconstituted Stone	Yes	Black	White
373	Marley Rivendale	Type 01	Gloucester - Black	White UPVC	Reconstituted Stone	Reconstituted Stone	Reconstituted Stone	No	Black	White
374	Marley Rivendale	Type 01	Rosetti - Black	White UPVC	Reconstituted Stone	Reconstituted Stone	Reconstituted Stone	No	Black	White
375	Marley Rivendale	Type 01	Rosetti - Black	White UPVC	Reconstituted Stone	Reconstituted Stone	Reconstituted Stone	No	Black	White
376	Marley Rivendale	Type 02	Stratford - Black	White UPVC	Reconstituted Stone	Reconstituted Stone	No	Yes	Black	White
377	Marley Rivendale	Type 01	Gloucester - Black	White UPVC	Reconstituted Stone	Reconstituted Stone	Reconstituted Stone	Yes	Black	White
378	Marley Rivendale	Type 01	Rosetti - Black	White UPVC	Reconstituted Stone	Reconstituted Stone	Reconstituted Stone	No	Black	White
379	Marley Rivendale	Type 01	Rosetti - Black	White UPVC	Reconstituted Stone	Reconstituted Stone	Reconstituted Stone	No	Black	White
380	Marley Rivendale	Type 02	Stratford - Black	White UPVC	Reconstituted Stone	Reconstituted Stone	No	Yes	Black	White
381	Marley Rivendale	Type 01	Gloucester - Black	White UPVC	Reconstituted Stone	Reconstituted Stone	No	Yes	Black	White
382	Marley Rivendale	Type 01	Stratford - Black	White UPVC	Reconstituted Stone	Reconstituted Stone	Reconstituted Stone	No	Black	White
383	Marley Rivendale	Type 01	Rosetti - Black	White UPVC	Reconstituted Stone	Reconstituted Stone	Reconstituted Stone	No	Black	White
384	Marley Rivendale	Type 01	Rosetti - Black	White UPVC	Reconstituted Stone	Reconstituted Stone	Reconstituted Stone	No	Black	White
385	Marley Rivendale	Type 01	Gloucester - Black	White UPVC	Reconstituted Stone	Reconstituted Stone	Reconstituted Stone	Yes	Black	White
386	Marley Rivendale	Type 01	Stratford - Black	White UPVC	Reconstituted Stone	Reconstituted Stone	No	No	Black	White
387	Marley Rivendale	Type 01	Gloucester - Black	White UPVC	Reconstituted Stone	Reconstituted Stone	Reconstituted Stone	Yes	Black	White
388	Marley Rivendale	Type 01	Stratford - Black	White UPVC	Reconstituted Stone	Reconstituted Stone	Reconstituted Stone	No	Black	White
389	Marley Rivendale	Type 01	Stratford - Black	White UPVC	Reconstituted Stone	Reconstituted Stone	No	Yes	Black	White
390	Marley Rivendale	Type 01	Gloucester - Black	White UPVC	Reconstituted Stone	Reconstituted Stone	Reconstituted Stone	No	Black	White
391	Marley Rivendale	Type 02	Stratford - Black	White UPVC	Reconstituted Stone	Reconstituted Stone	No	Yes	Black	White
392	Marley Rivendale	Type 02	Stratford - Black	White UPVC	Reconstituted Stone	Reconstituted Stone	No	Yes	Black	White
393	Marley Rivendale	Type 01	Gloucester - Black	White UPVC	Reconstituted Stone	Reconstituted Stone	Reconstituted Stone	No	Black	White
394	Marley Rivendale	Type 01	Gloucester - Black	White UPVC	Reconstituted Stone	Reconstituted Stone	Reconstituted Stone	No	Black	White
395	Marley Rivendale	Type 01	Gloucester - Black	White UPVC	Reconstituted Stone	Reconstituted Stone	Reconstituted Stone	No	Black	White

PV PANELS

Boundary denotes 216 Plots subject to the installation of PV Panels to meet requirements of Building Regulations. Final number of panels to be as per PV installers design ensuring minimum kWp is achieved. Orientation to suit final SAP assessment - Typically East / South facing

KEY - MATERIAL SCHEDULE

MASONRY

Stone Type 01 - Forticrete - Anstone - Premier Olde Steel Grey 140mm high Coursing- Random Bonding

Stone Type 02 - Forticrete - Shearstone Stone Walling - Premier Penstone 140mm high Coursing- Random Bonding

ROOF

Roof Type - Marley Rivendale fibre cement slates - blue/black colour

FALSE CHIMNEY

* False chimney locations

Revision	Date	By	Chkd
A- Material schedule updated to match D01 Rev AH, Plot 01,02 & 93 House types changed;	22.01.18	KB	JM
B- Material plan updated to match D01 Rev AN	27.02.18	HP	KB
C- Material plan and schedule updated to show recon slate	28.02.18	KB	KZ
D- Door colour updated to black	02.03.18	KB	KZ
E- Title added to schedule	06.03.18	KB	
F- Material Plan and Schedule updated to match Site Plan AY	11.05.18	CB	
G- Plot 28 repositioned, roof tile Type 2 material amended.	14.08.18	HP	KB
H- Material schedule and plan amended in line with changes to the Site Layout Plan and clients instructions;	28.09.18	NV	JM
I- Material schedule and plan amended in line with changes to the Site Layout Plan and clients instructions;	10.10.18	NV	JM
J- Material schedule and plan amended in line with changes to the Site Layout Plan and clients instructions;	29.11.18	NV	NW
K- Material schedule amended with surround and corbel indications;	13.12.18	NV	NW
L- Material plan and schedule amended following clients instructions and in line with changes to the Site Layout Plan rev AAO;	14.01.19	NV	NW
M- Roof types amended and GRP canopy column removed following clients instructions and materials plan amended in line with changes to the Site Layout Plan rev AAT;	25.03.19	NV	NW
N- Chimney schedule and plan revised as per client's instructions;	23.05.19	NV	NW
O- Stone Walling material for Plots 103 and 104 noted as Shearstone and plan revised as per client's instructions as per email on 24.08.2021	24.08.21	JM	NW
P- Chimney location indicated as per email on 13.09.2021	13.09.21	JM	NW
Q- Front Door Style added as per email on 06.07.2022 (E.A)	07.07.22	JM	NW
R- PV Panels shown	07.09.23	EMA	

Notes

— Copyright in this drawing remains the property of BM3 Architecture Limited.

— Contractors and consultants are to advise BM3 Architecture Limited of any discrepancies.

Project	Drawing	Client
FOXLOW FARM BUXTON	MATERIAL SCHEDULE SHEET 2 OF 2	Keepmoat Homes

Scale	Dated	Job No.	Drawing No.	Drawn by	Checked	CiSfb Element	Revision
1:1000 @A0	14.12.17	53016	D03	HP	ZK	PLANNING	R

Birmingham Office 28 Pickford Street, Digbeth, Birmingham, B5 5QH T. 0121 633 0000 F. 0121 633 0300 E. design@bm3.co.uk

BM3