


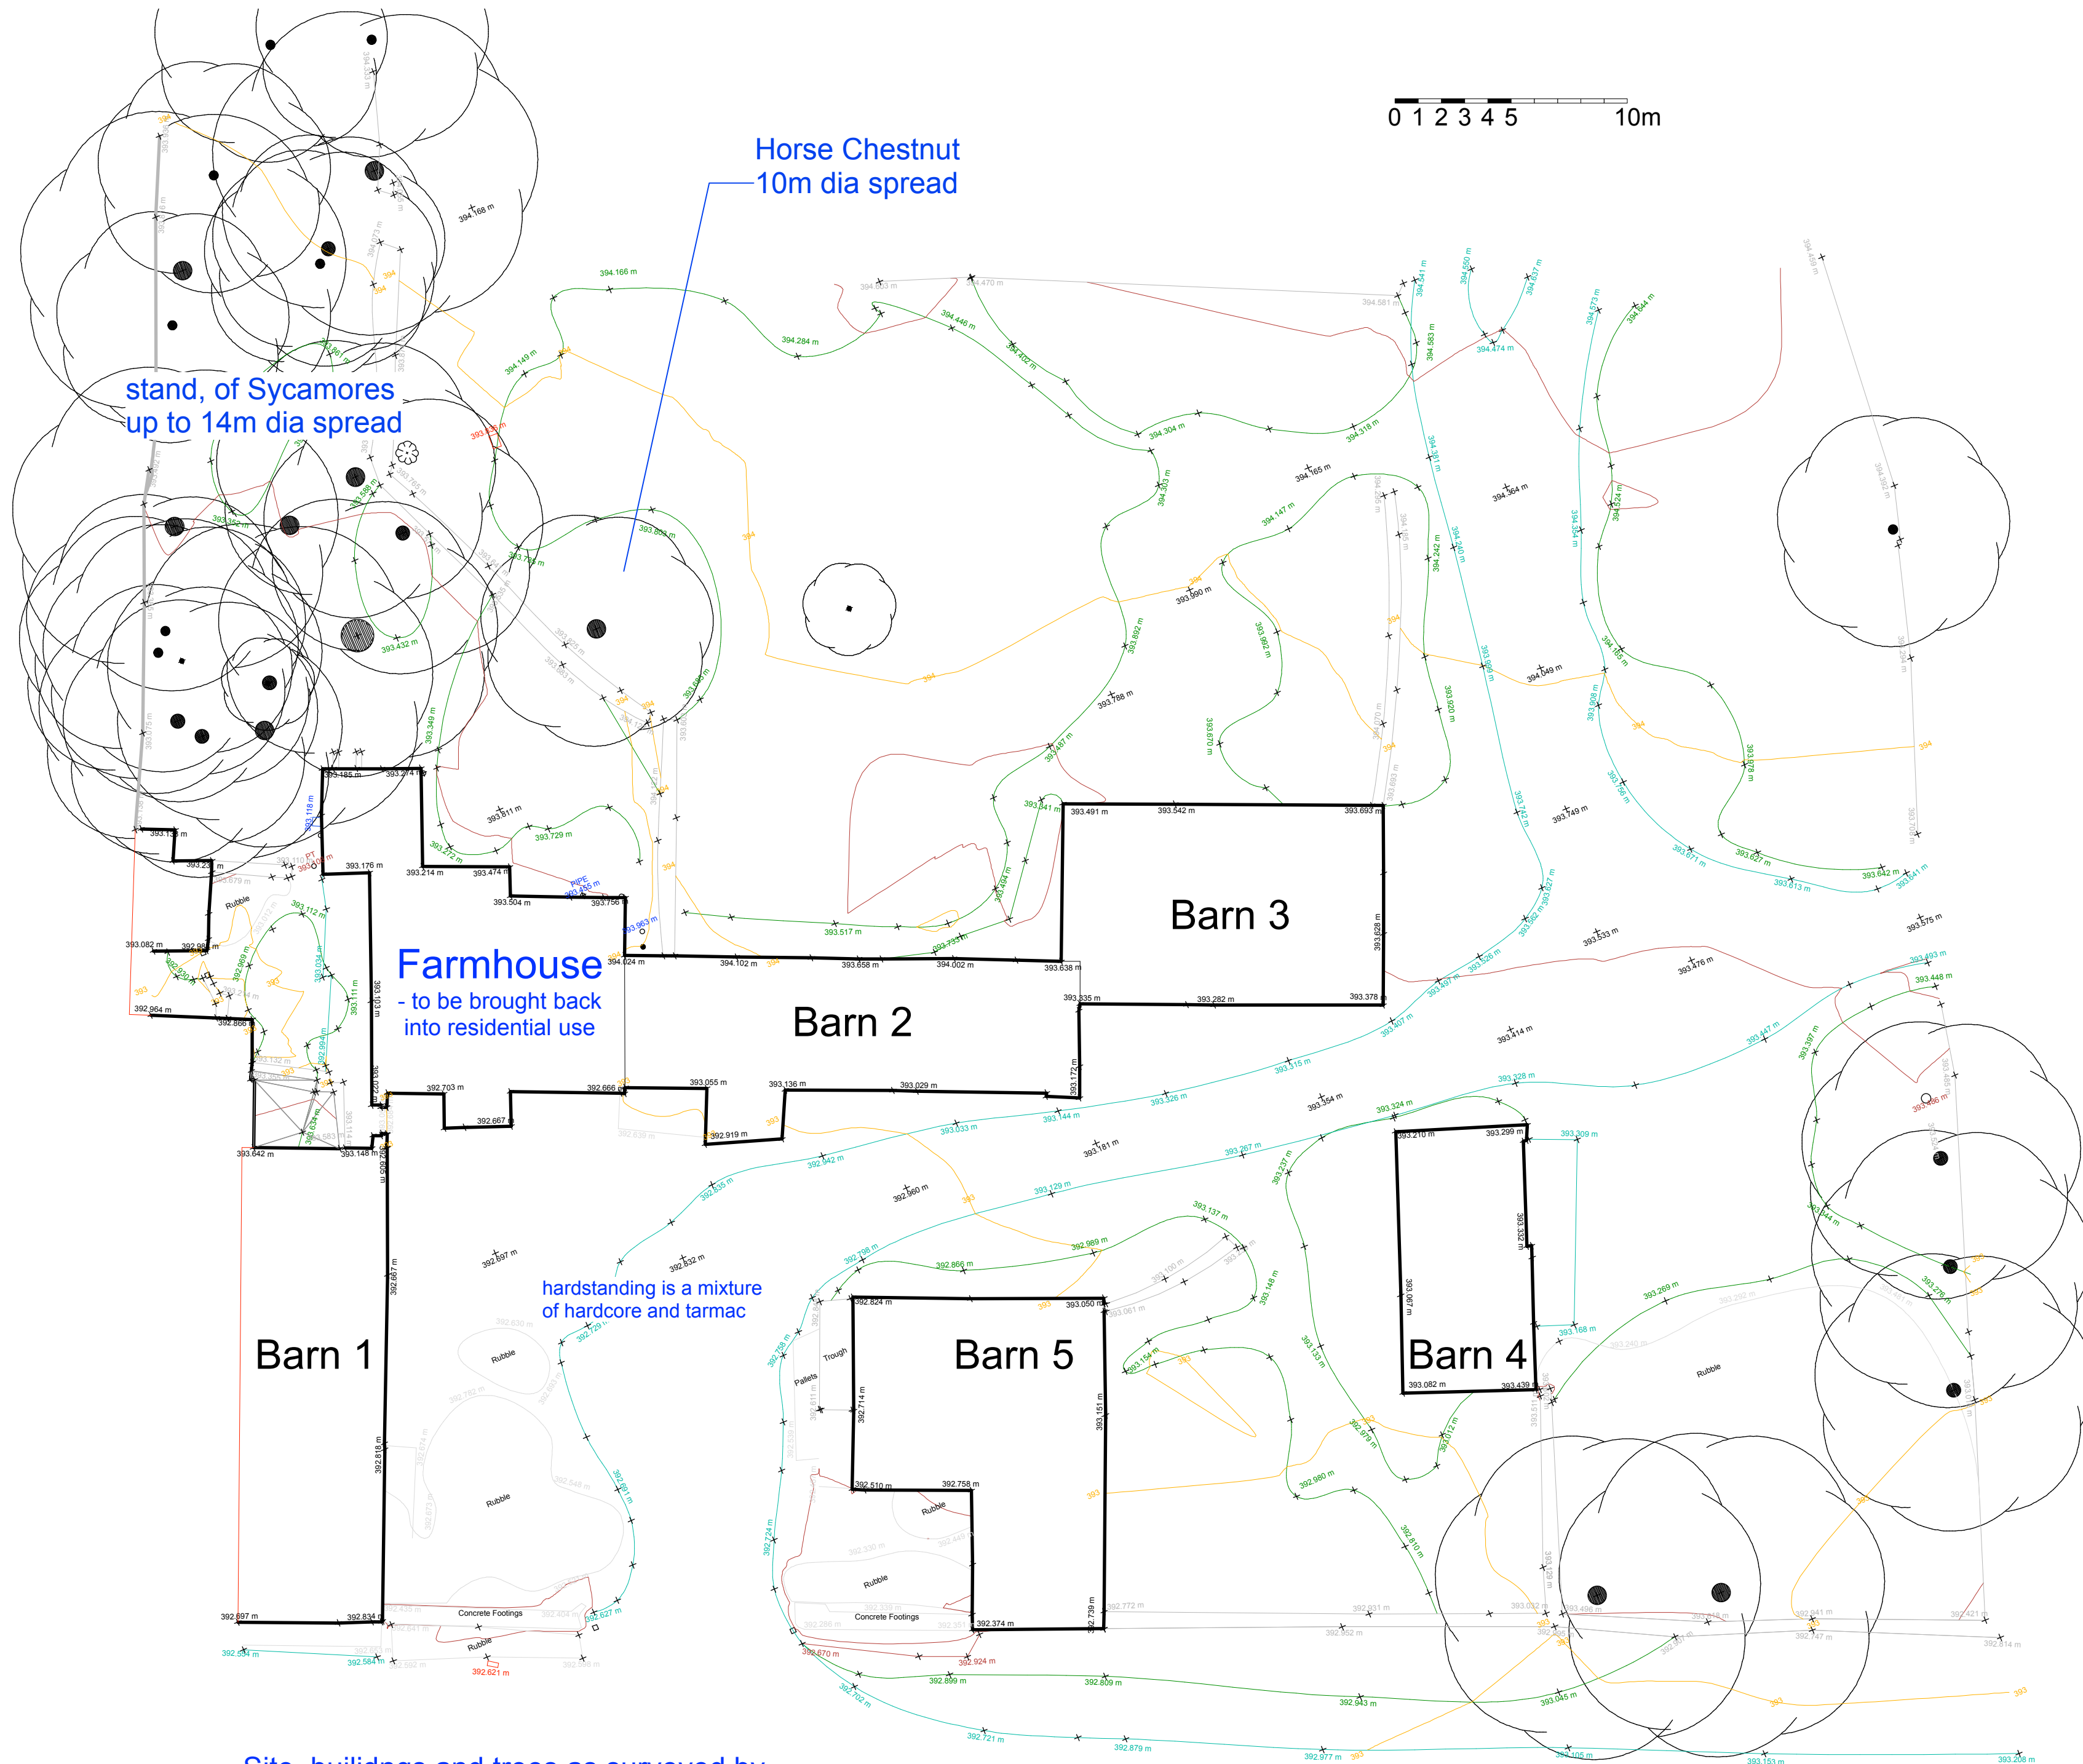

Site, buildngs and trees as surveyed by  
Christians Ltd, August '23

Mattin MacLean Ltd  
Chartered Architects



Greatlow Farm, Buxton  
Refurbishment  
Drwg 2306.08

Site Plan as surveyed  
As Existing & Proposed  
1:200 at A2