


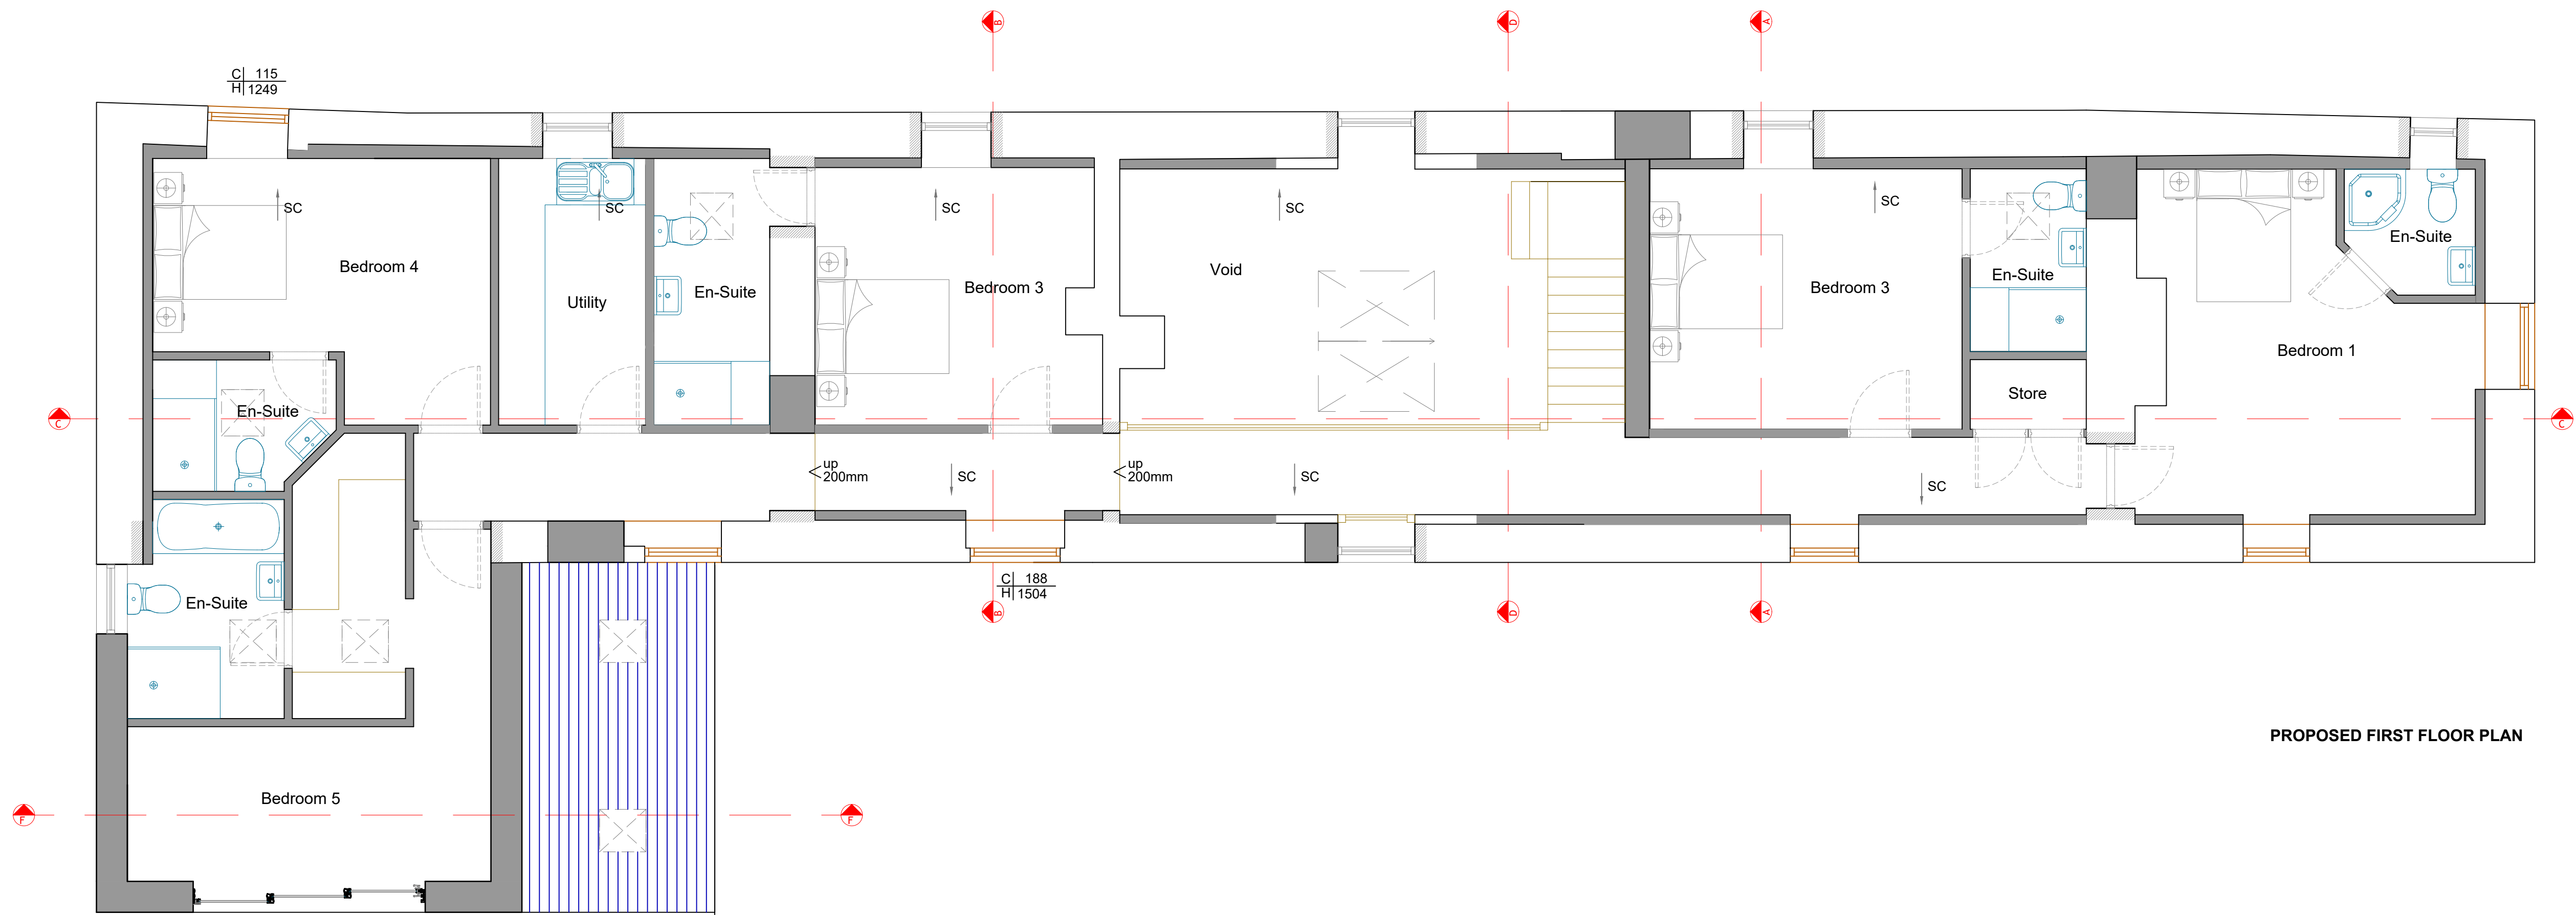

PROPOSED FIRST FLOOR PLAN

Building Area Schedules		
Existing House		
Main house	- Ground Floor	- 184m ²
Main house	- First Floor	- 184m ²
Store	- Ground Floor	- 25.8m ²
Total		- 393.8m ²
Previous Extension (to be demolished)		
Rear Ext	- Ground Floor	- 16.5m ²
Proposed Extension		
Rear Ext	- Ground Floor	- 49m ²
Rear Ext	- First Floor	- 30m ²
Garage	- Ground Floor	- 62m ²
Total		- 141m ²
New Proposed Building Areas		- 534.8m ²
Percentage Increase		- 35.8 %