
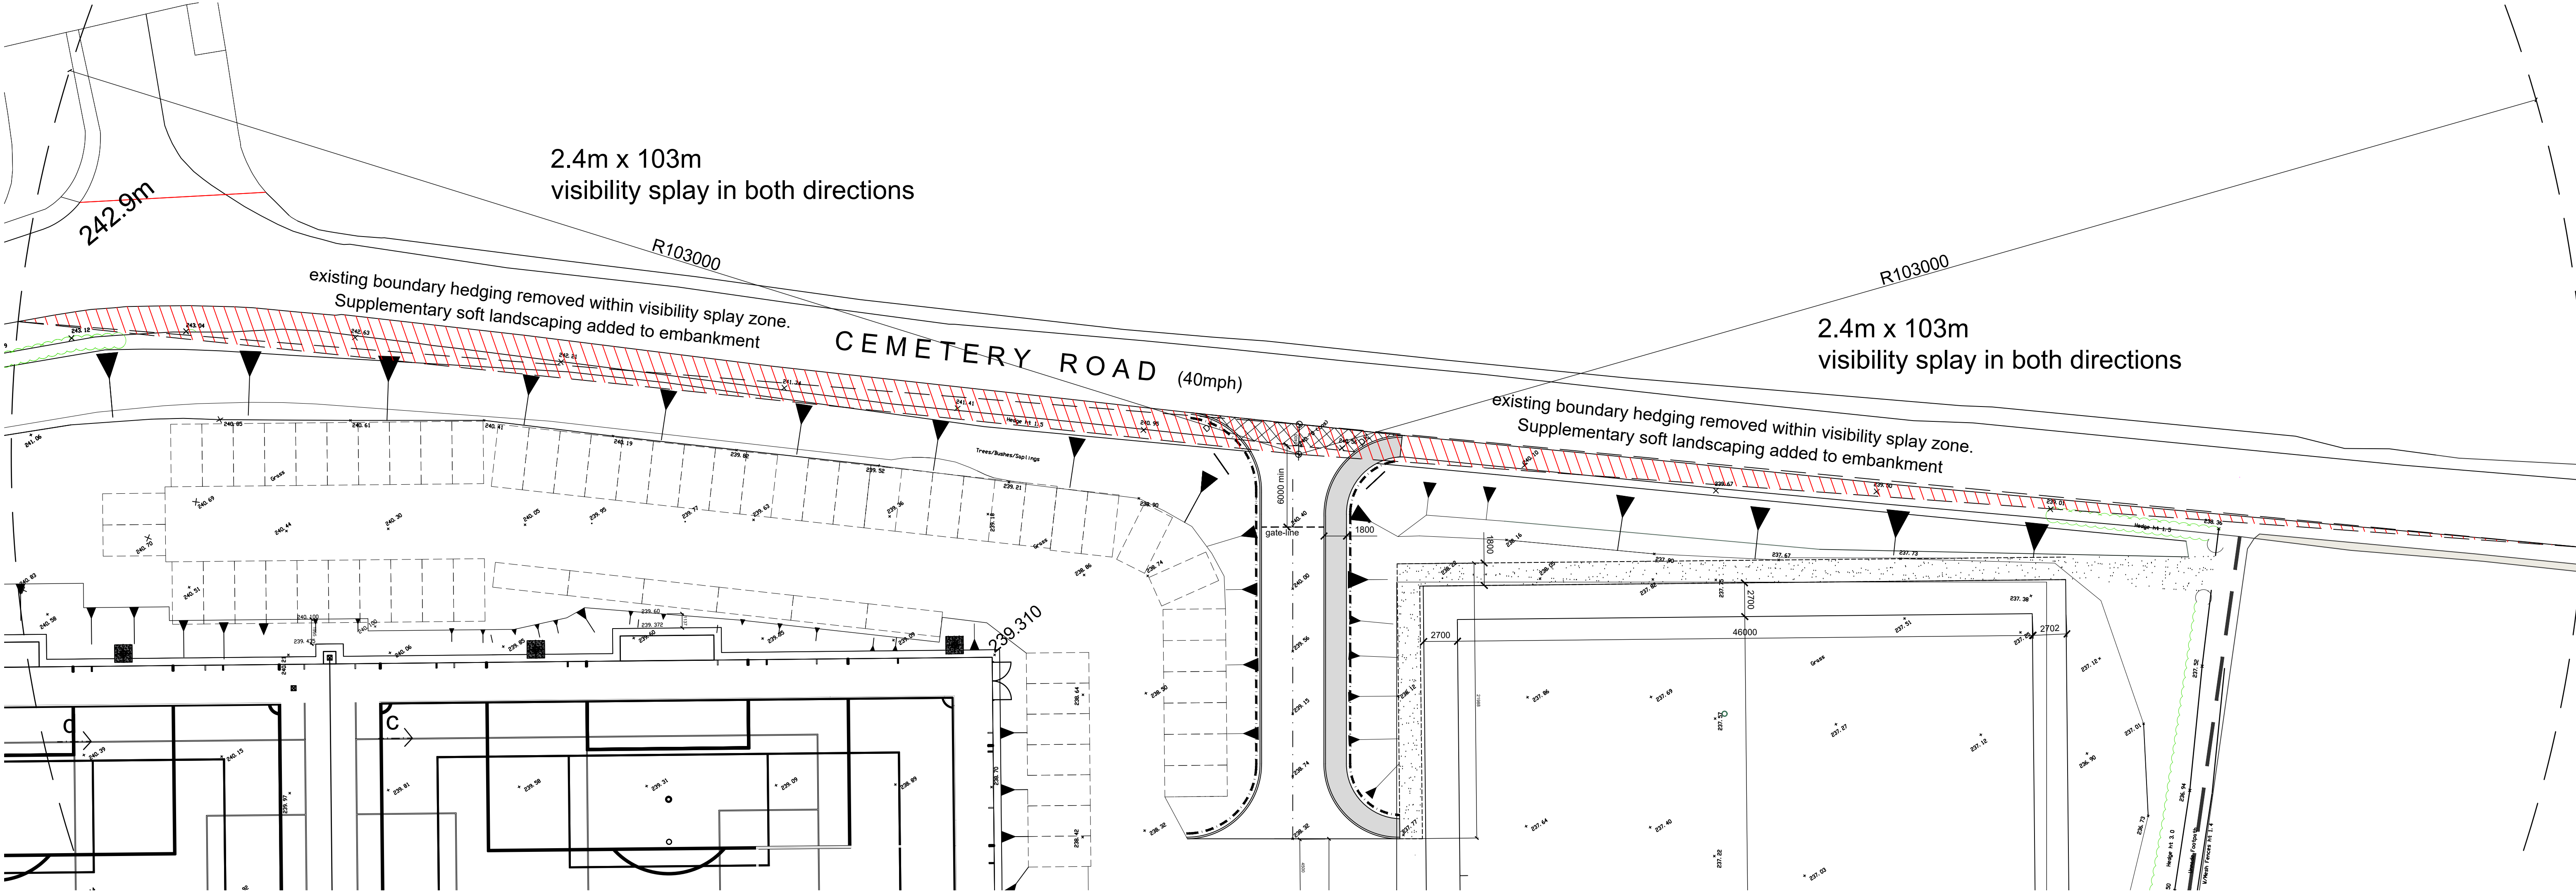
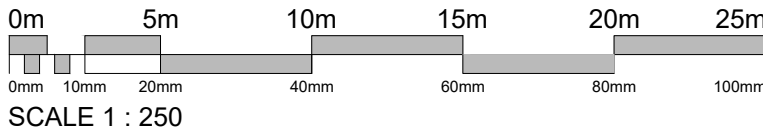


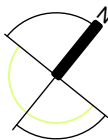

A04	19.10.2023	Public Right of Way added to access road
Revision	Date Issued	Details

PLANNING

LK2[®]

Studio 2, Deepdale Enterprise Park,
Deepdale Lane,
Nettisham, Lincoln
LN22 2LL

Tel: 01522 750777
Fax: 01522 754061
E-mail: info@lk2.co.uk
Web: www.lk2.co.uk

Registered in England 0800944 - Reg. Office: Studio 2, Deepdale Enterprise Park, Deepdale Lane, Nettisham, Lincoln, LN2 2LL
Client Logo

Client
Glossop North End Community Club
Cemetery Road
Glossop

Project
Home Ground Redevelopment

Title
Proposed Access Road - Visibility Spalys

Scale 1:250 @ A1	Date Mar 2019	Drawn by
Project No. 922	Drawing No. (03) 004	Revision A04