

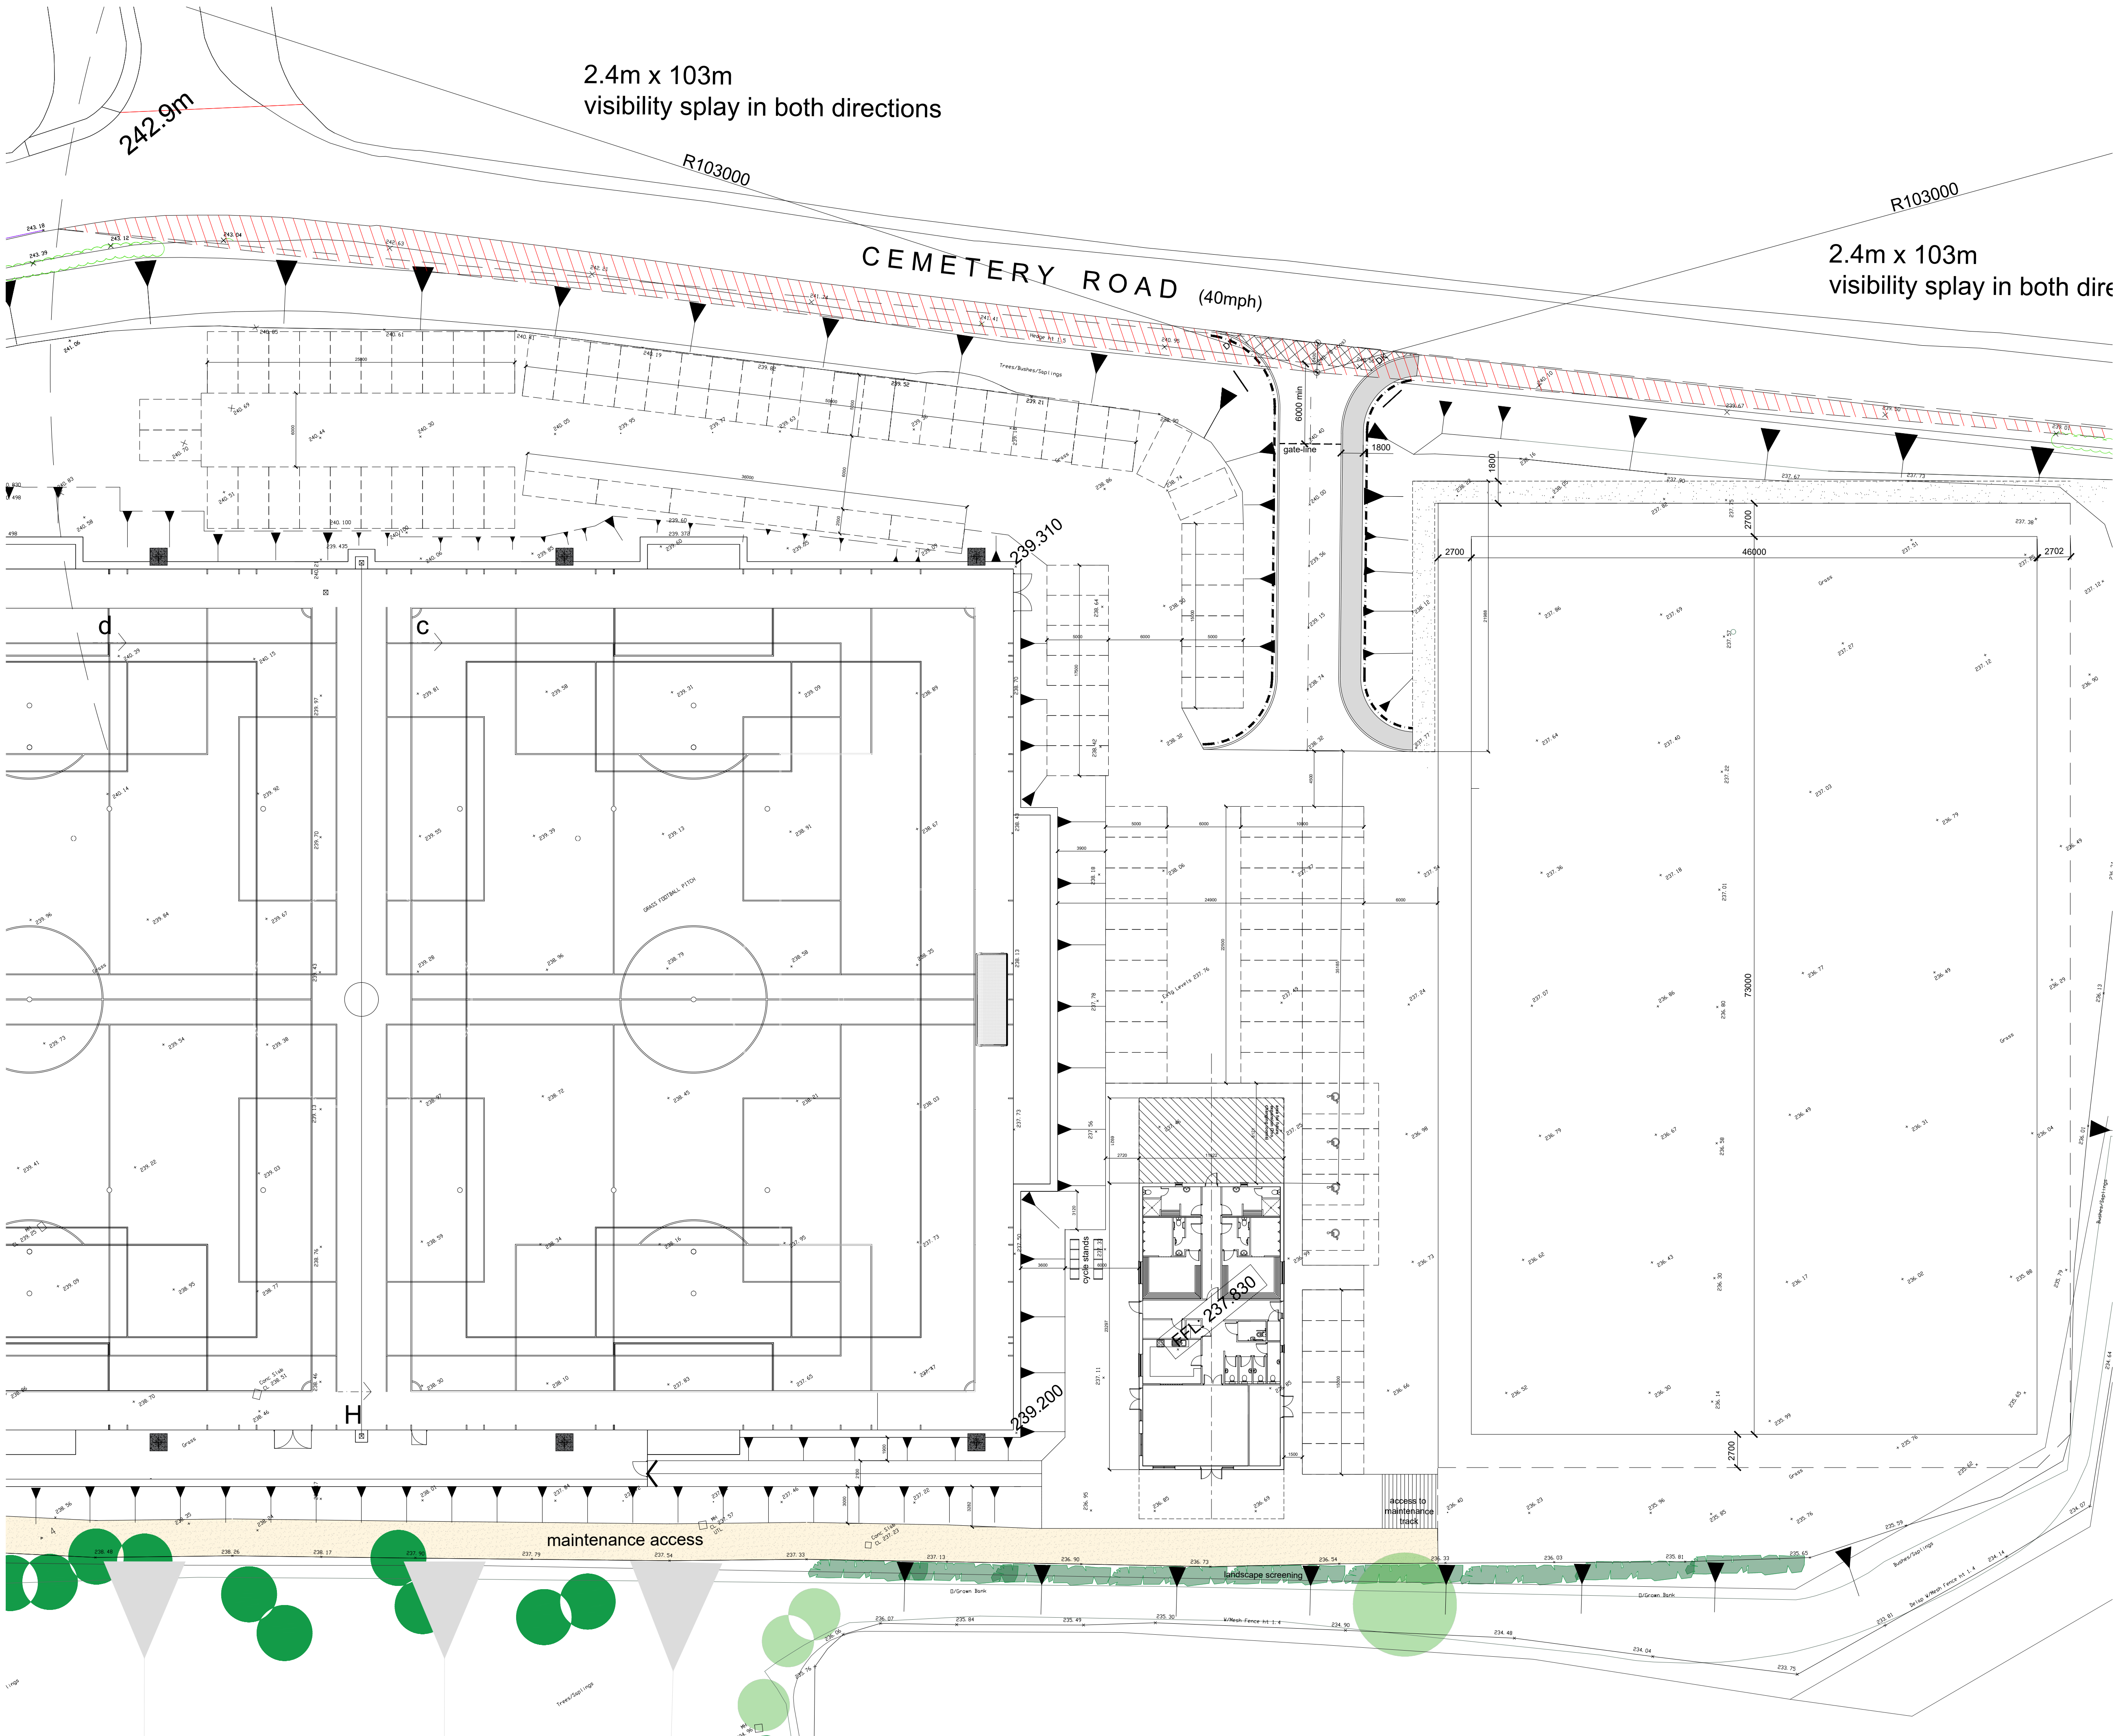


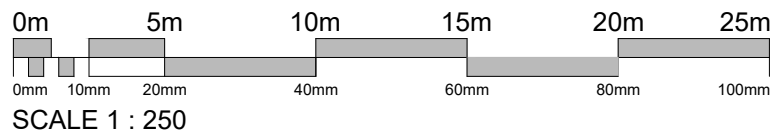

NOTES

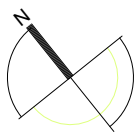

Revision	Date Issued	Details
PLANNING		

LK2
Studio 2, Deepdale Enterprise Park,
Deepdale Lane,
Nettleham, Lincoln
LN2 2LL
Tel. 01522 750777
Fax. 01522 754061
Email info@lk2.co.uk
Web www.lk2.co.uk

Registered in England 0505044 - Reg. Office: Studio 2, Deepdale Enterprise Park, Deepdale Lane, Nettleham, Lincoln, LN2 2LL
Client Logo

Client
Glossop North End Community Club
Cemetery Road
Glossop

Project
Home Ground Redevelopment

Title
Proposed Car Parking
Setting Out

Scale 1:250 @ A1	Date Sept 2019	Drawn by
Project No. 922	Drawing No. (03) 012	Revision A01