10m PID Totem Aluminium Cladding & Overview

10m Totem

12

100mm deep built up Rim Return "EG" to have green acrylic faces with aluminium returns coated RAL 6018. Internally illuminated with LED modules.

"On the Move" CNC cut from Panel backed with opal 050 acrylic. Internally illuminated with LEDs.

Folded/fabricated cladding panels 3mm aluminium fitted with panel slip joins CNC cut details coated RAL 7016

CNC cut text details backed with 3mm opal 050 internally illuminated with cool (6500k) white LEDs

Price Matrix aperture backed up with 3mm clear polycarbonate

Fabricated rim/return lightboxes mounted to the front & rear finished RAL 6018 matt green. 5mm Clear acrylic panel with reverse applied detail. Full backtray with turret folds & internal LED illumination.

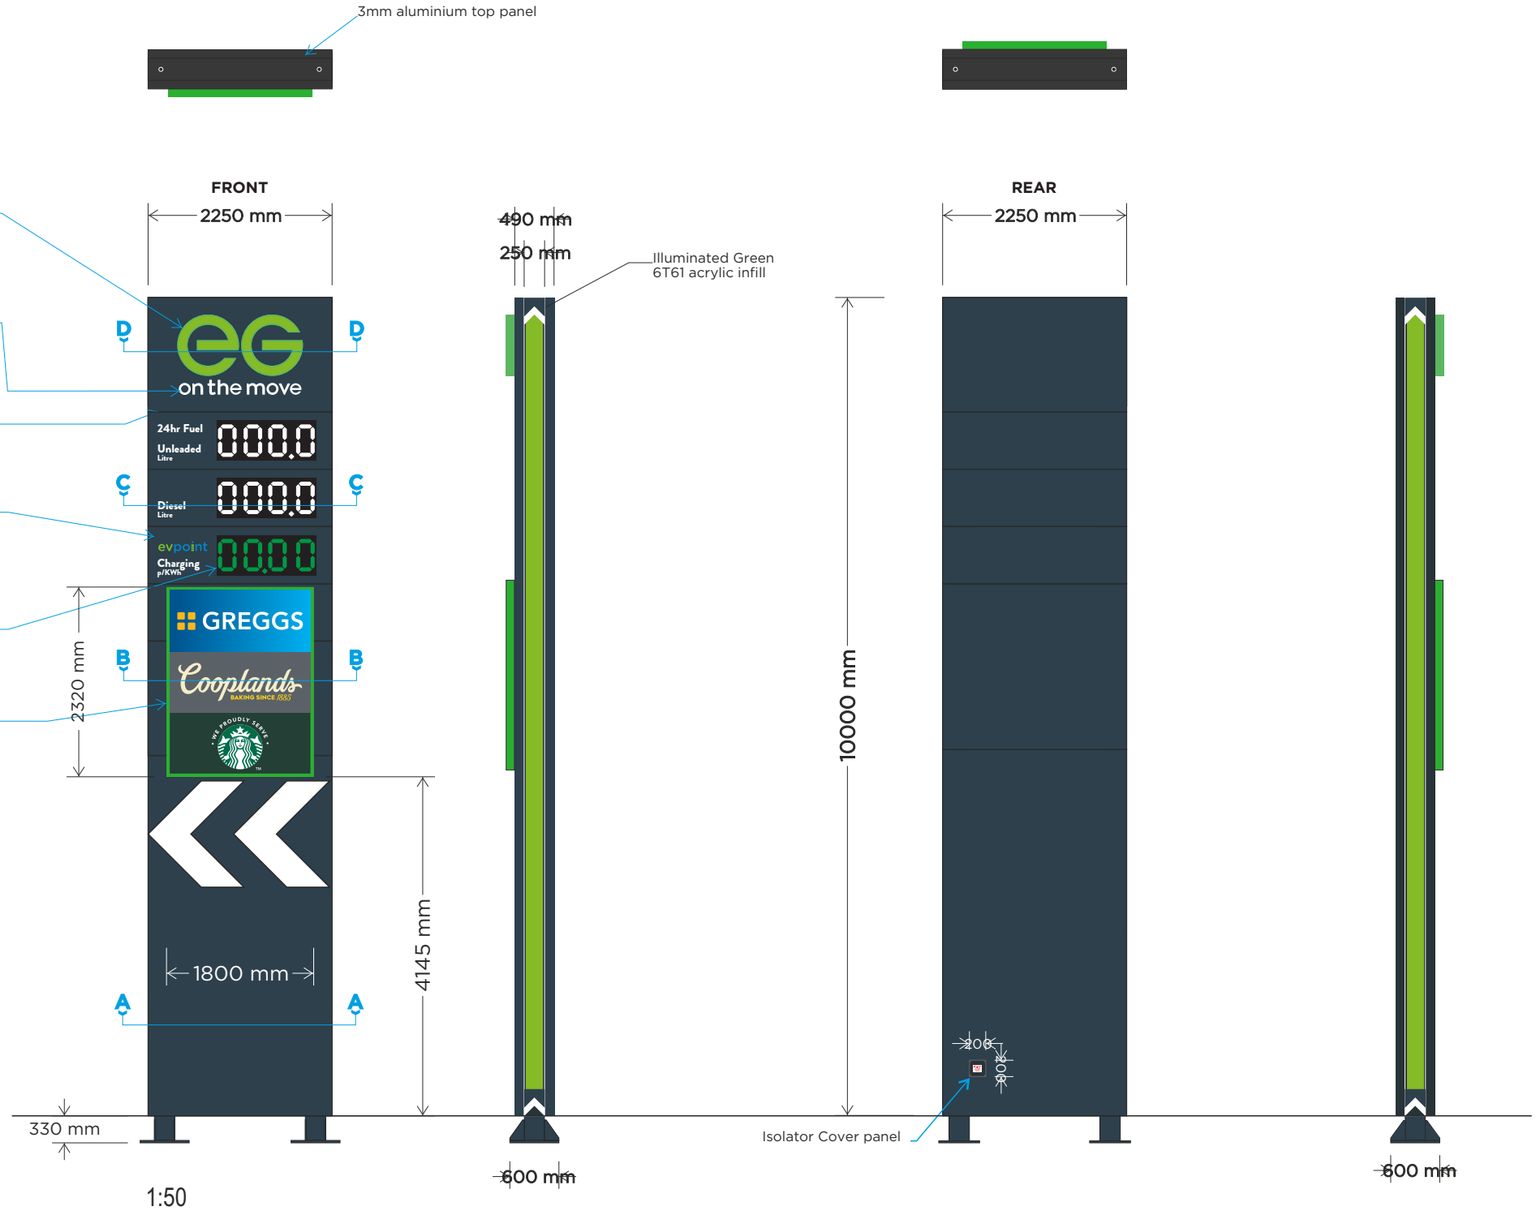

E	BRANDS ADDED	24/10/2023	CJ
F	Totem Changed	31/10/2023	AAT
G	SCALE INFO ADDED / CORRECTED	20/11/2023	CJ

CUSTOMER/SITE: EG / FICKLE MERMAID			PROJECT/PRODUCT: PROPOSED SIGNAGE
JOB Nr: C-GS10216-01	SCALE: AS SHOWN	PAGE SIZE: A3	PAGE Nr: 11/ 19 — all dimensions are in mm unless otherwise stated

REV		DATE	DRAWN BY
	FIRST ISSUE	02/10/2023	CJ
A	CLIENT AMENDS	05/10/2023	CJ
B	PFS CANOPY ADDED	09/10/2023	CJ
C	PAGES ADDED	13/10/2023	CJ
D	SITE PLAN ADDED	24/10/2023	CJ

IVC SIGNS

Steel Grade & Condition used S355JR or 235
Weld size 6mm fillet
Execution Class EXC 2

Copyright IVC Signs Ltd. No part of this drawing may be copied or reproduced without the express written permission of IVC Signs Ltd.