
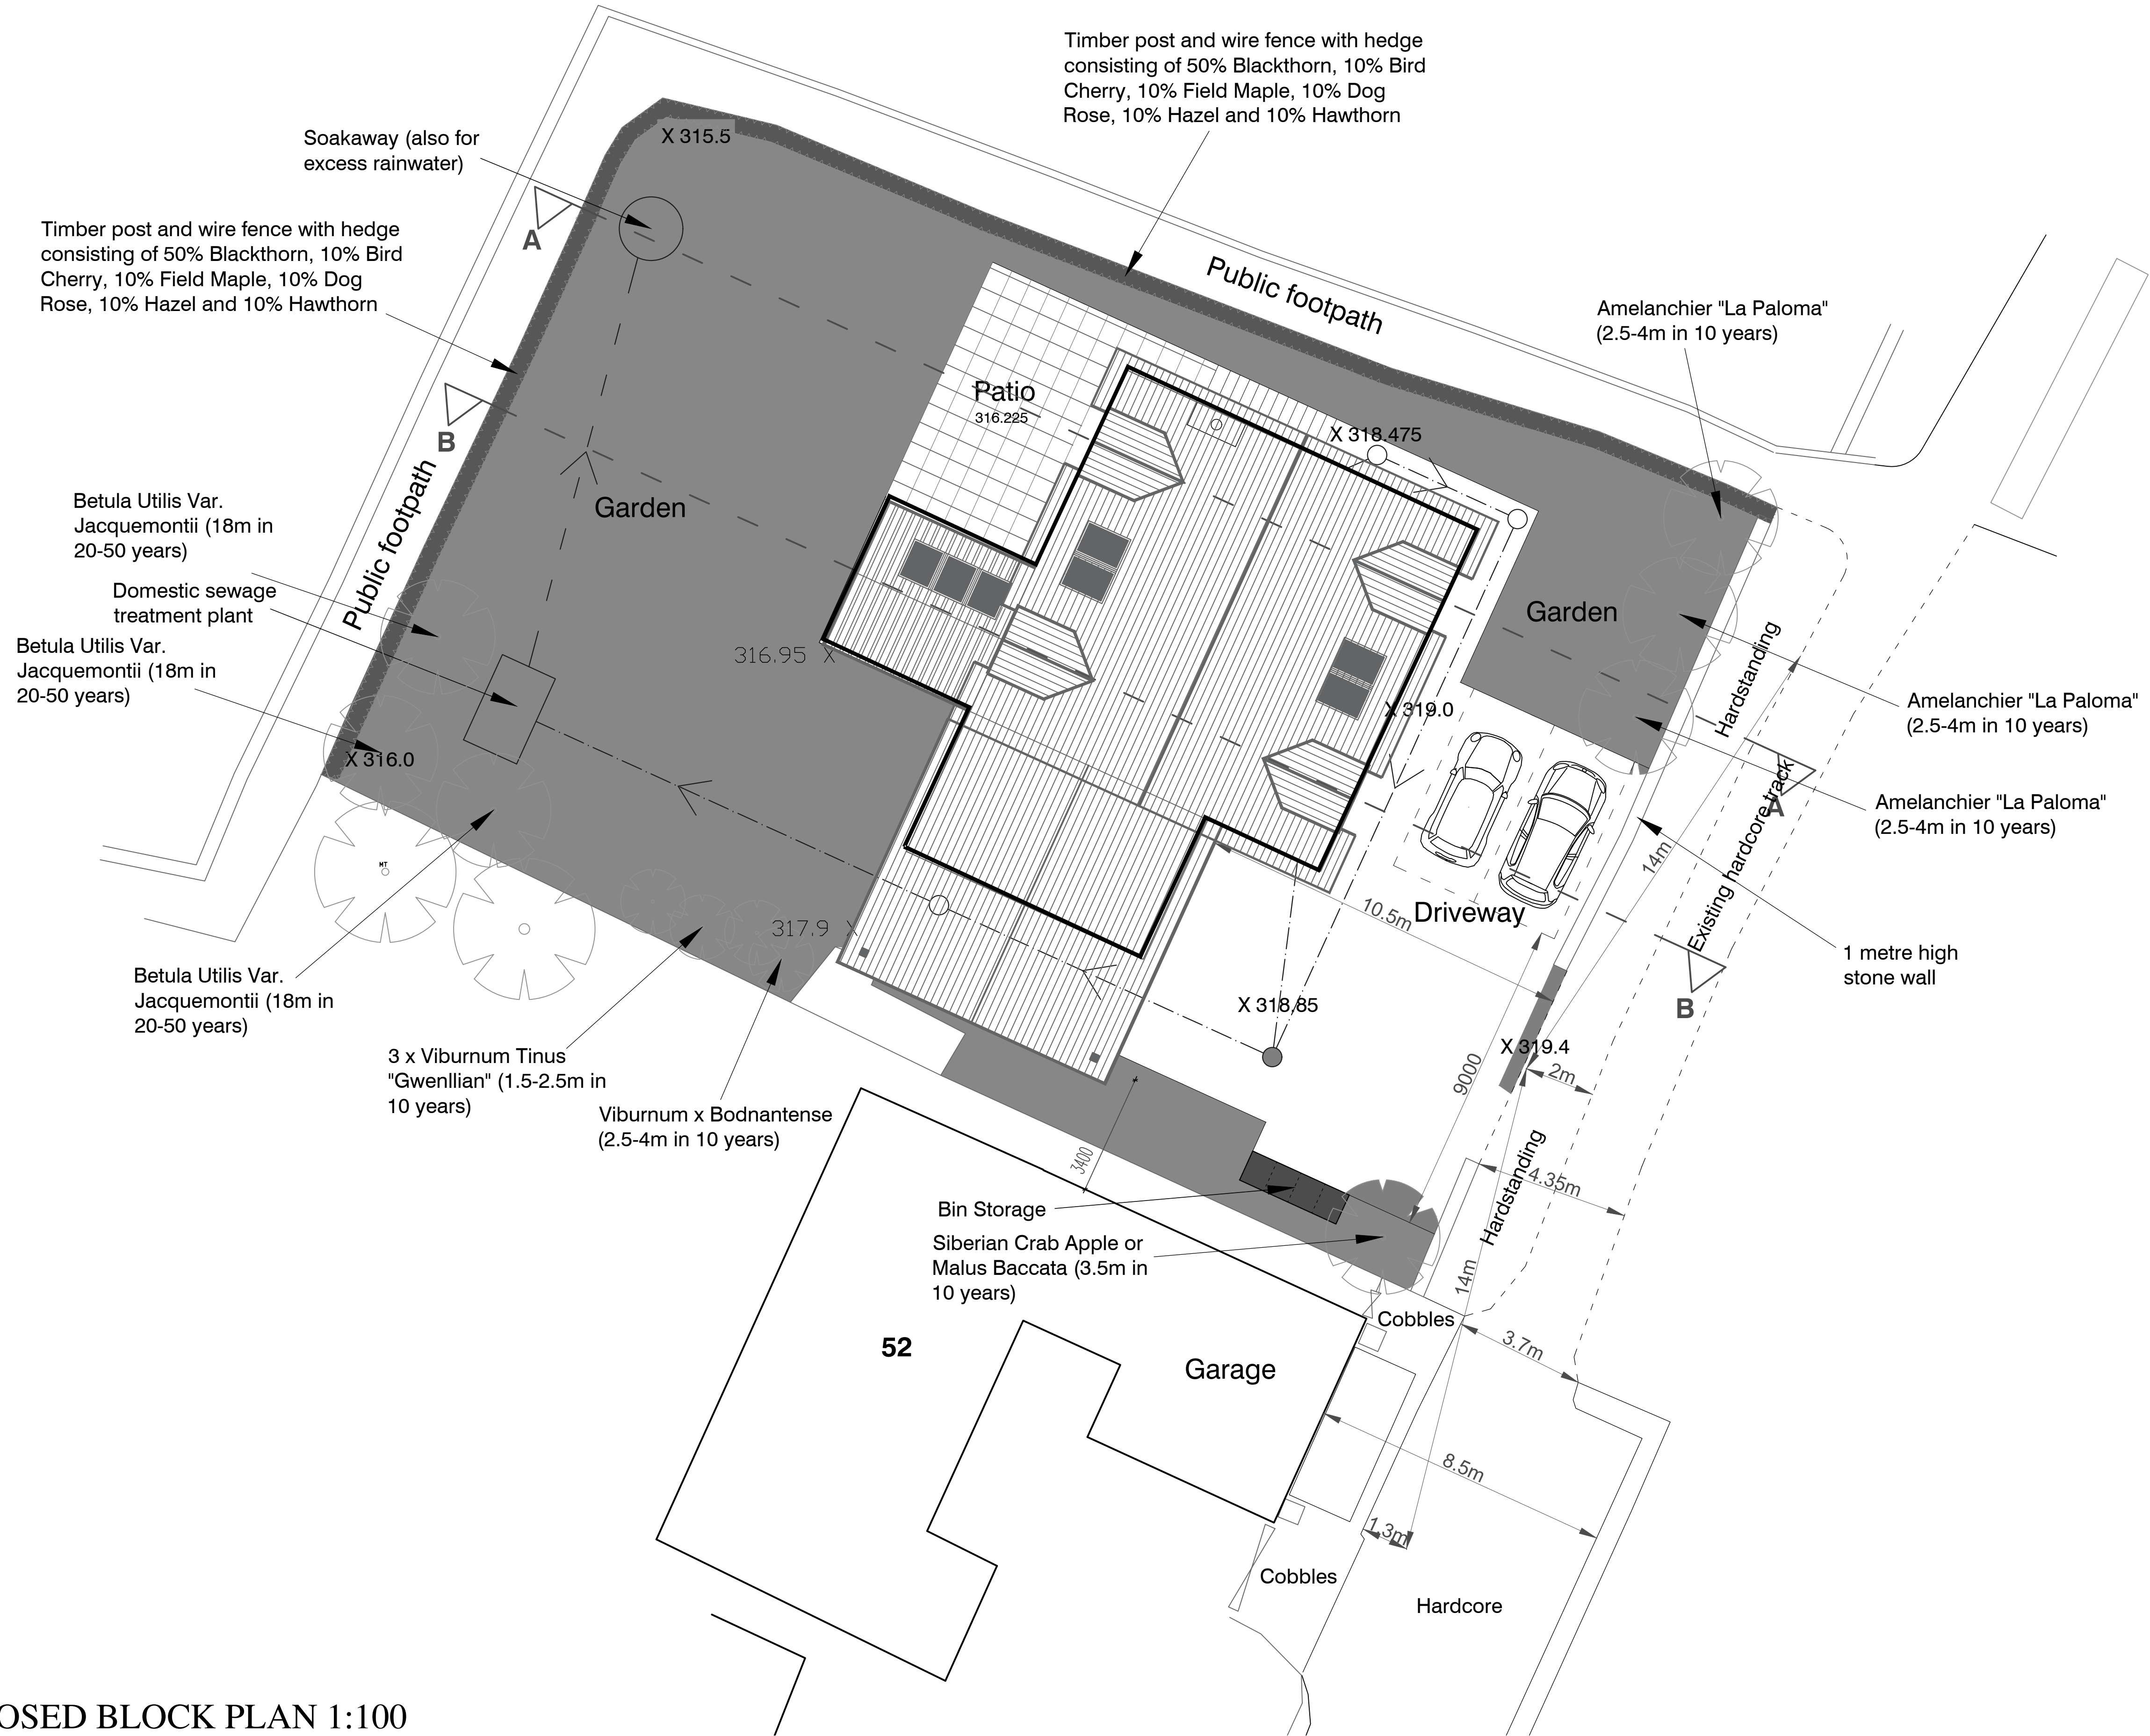


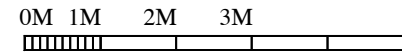

PROPOSED BLOCK PLAN 1:100

ST PETERS ROAD - NEW DWELLING

REVISIONS:
NEW DWELLING

ST PETERS ROAD

SCALE: 1:100
DATE: JAN'23 DRAWN: AJS CHECKED: AJS

©THIS DRAWING AND THE BUILDING WORKS DEPICTED ARE THE COPYRIGHT OF AJS ARCHITECTURE AND MAY NOT BE REPRODUCED OR AMENDED EXCEPT BY WRITTEN PERMISSION. NO LIABILITY WILL BE ACCEPTED FOR AMENDMENTS MADE BY OTHER PERSONS.

A.J.S ARCHITECTURE



32 carr road,
buxton,
derbyshire,
sk17 6wf.
h: 01298 26062
m: 07794 400237

DRAWING No: PROPOSED 07

B REGS COMPLIANT