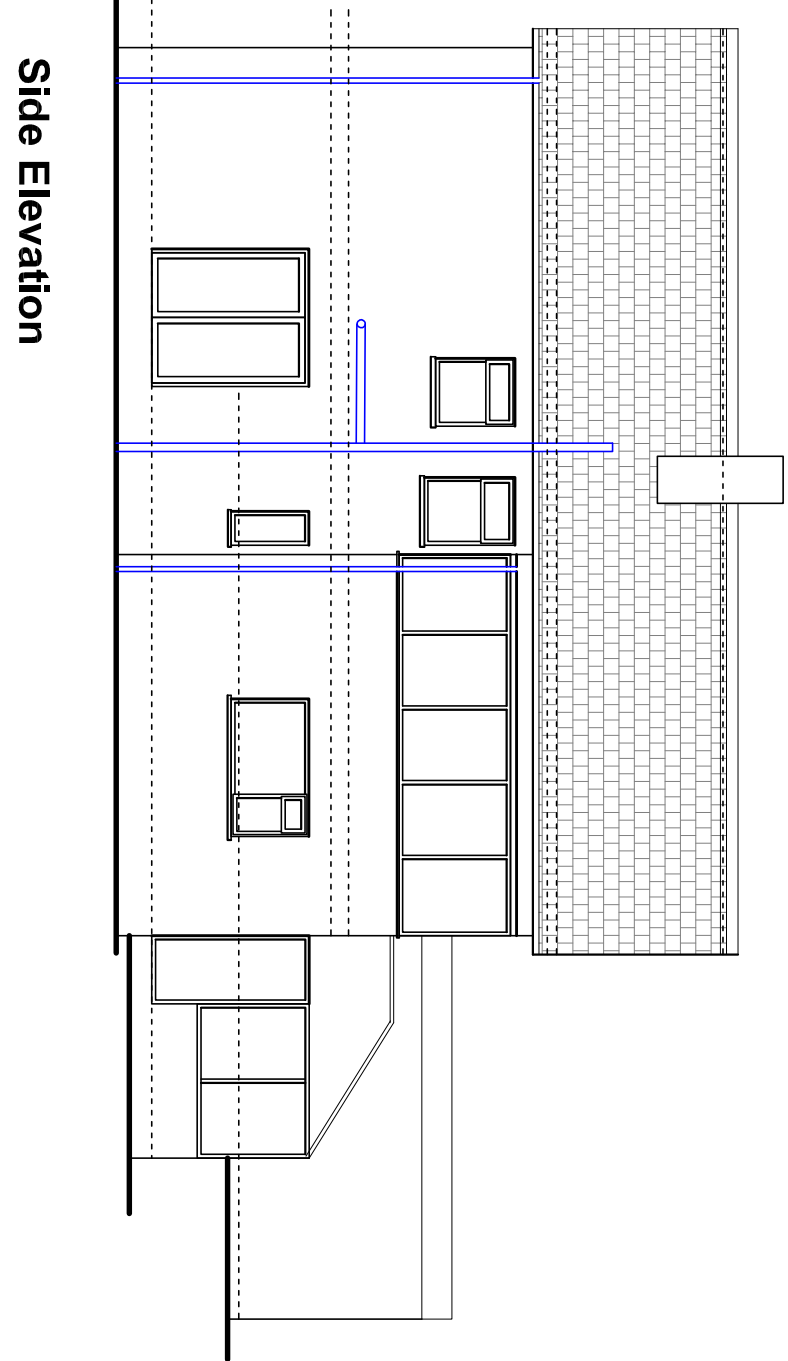
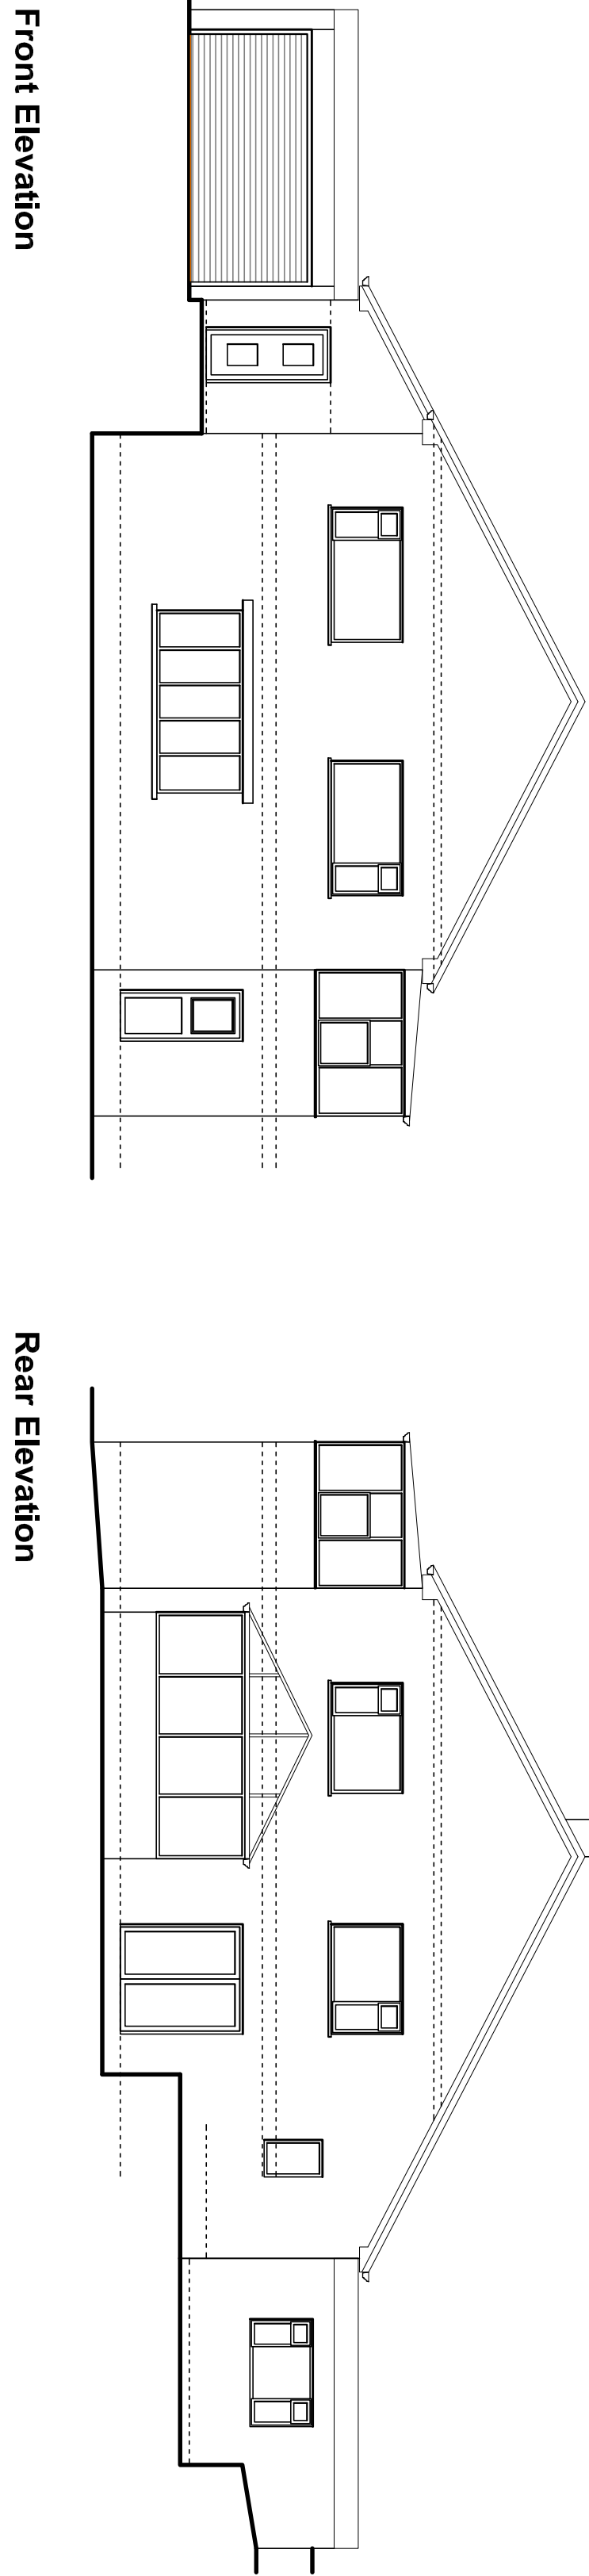
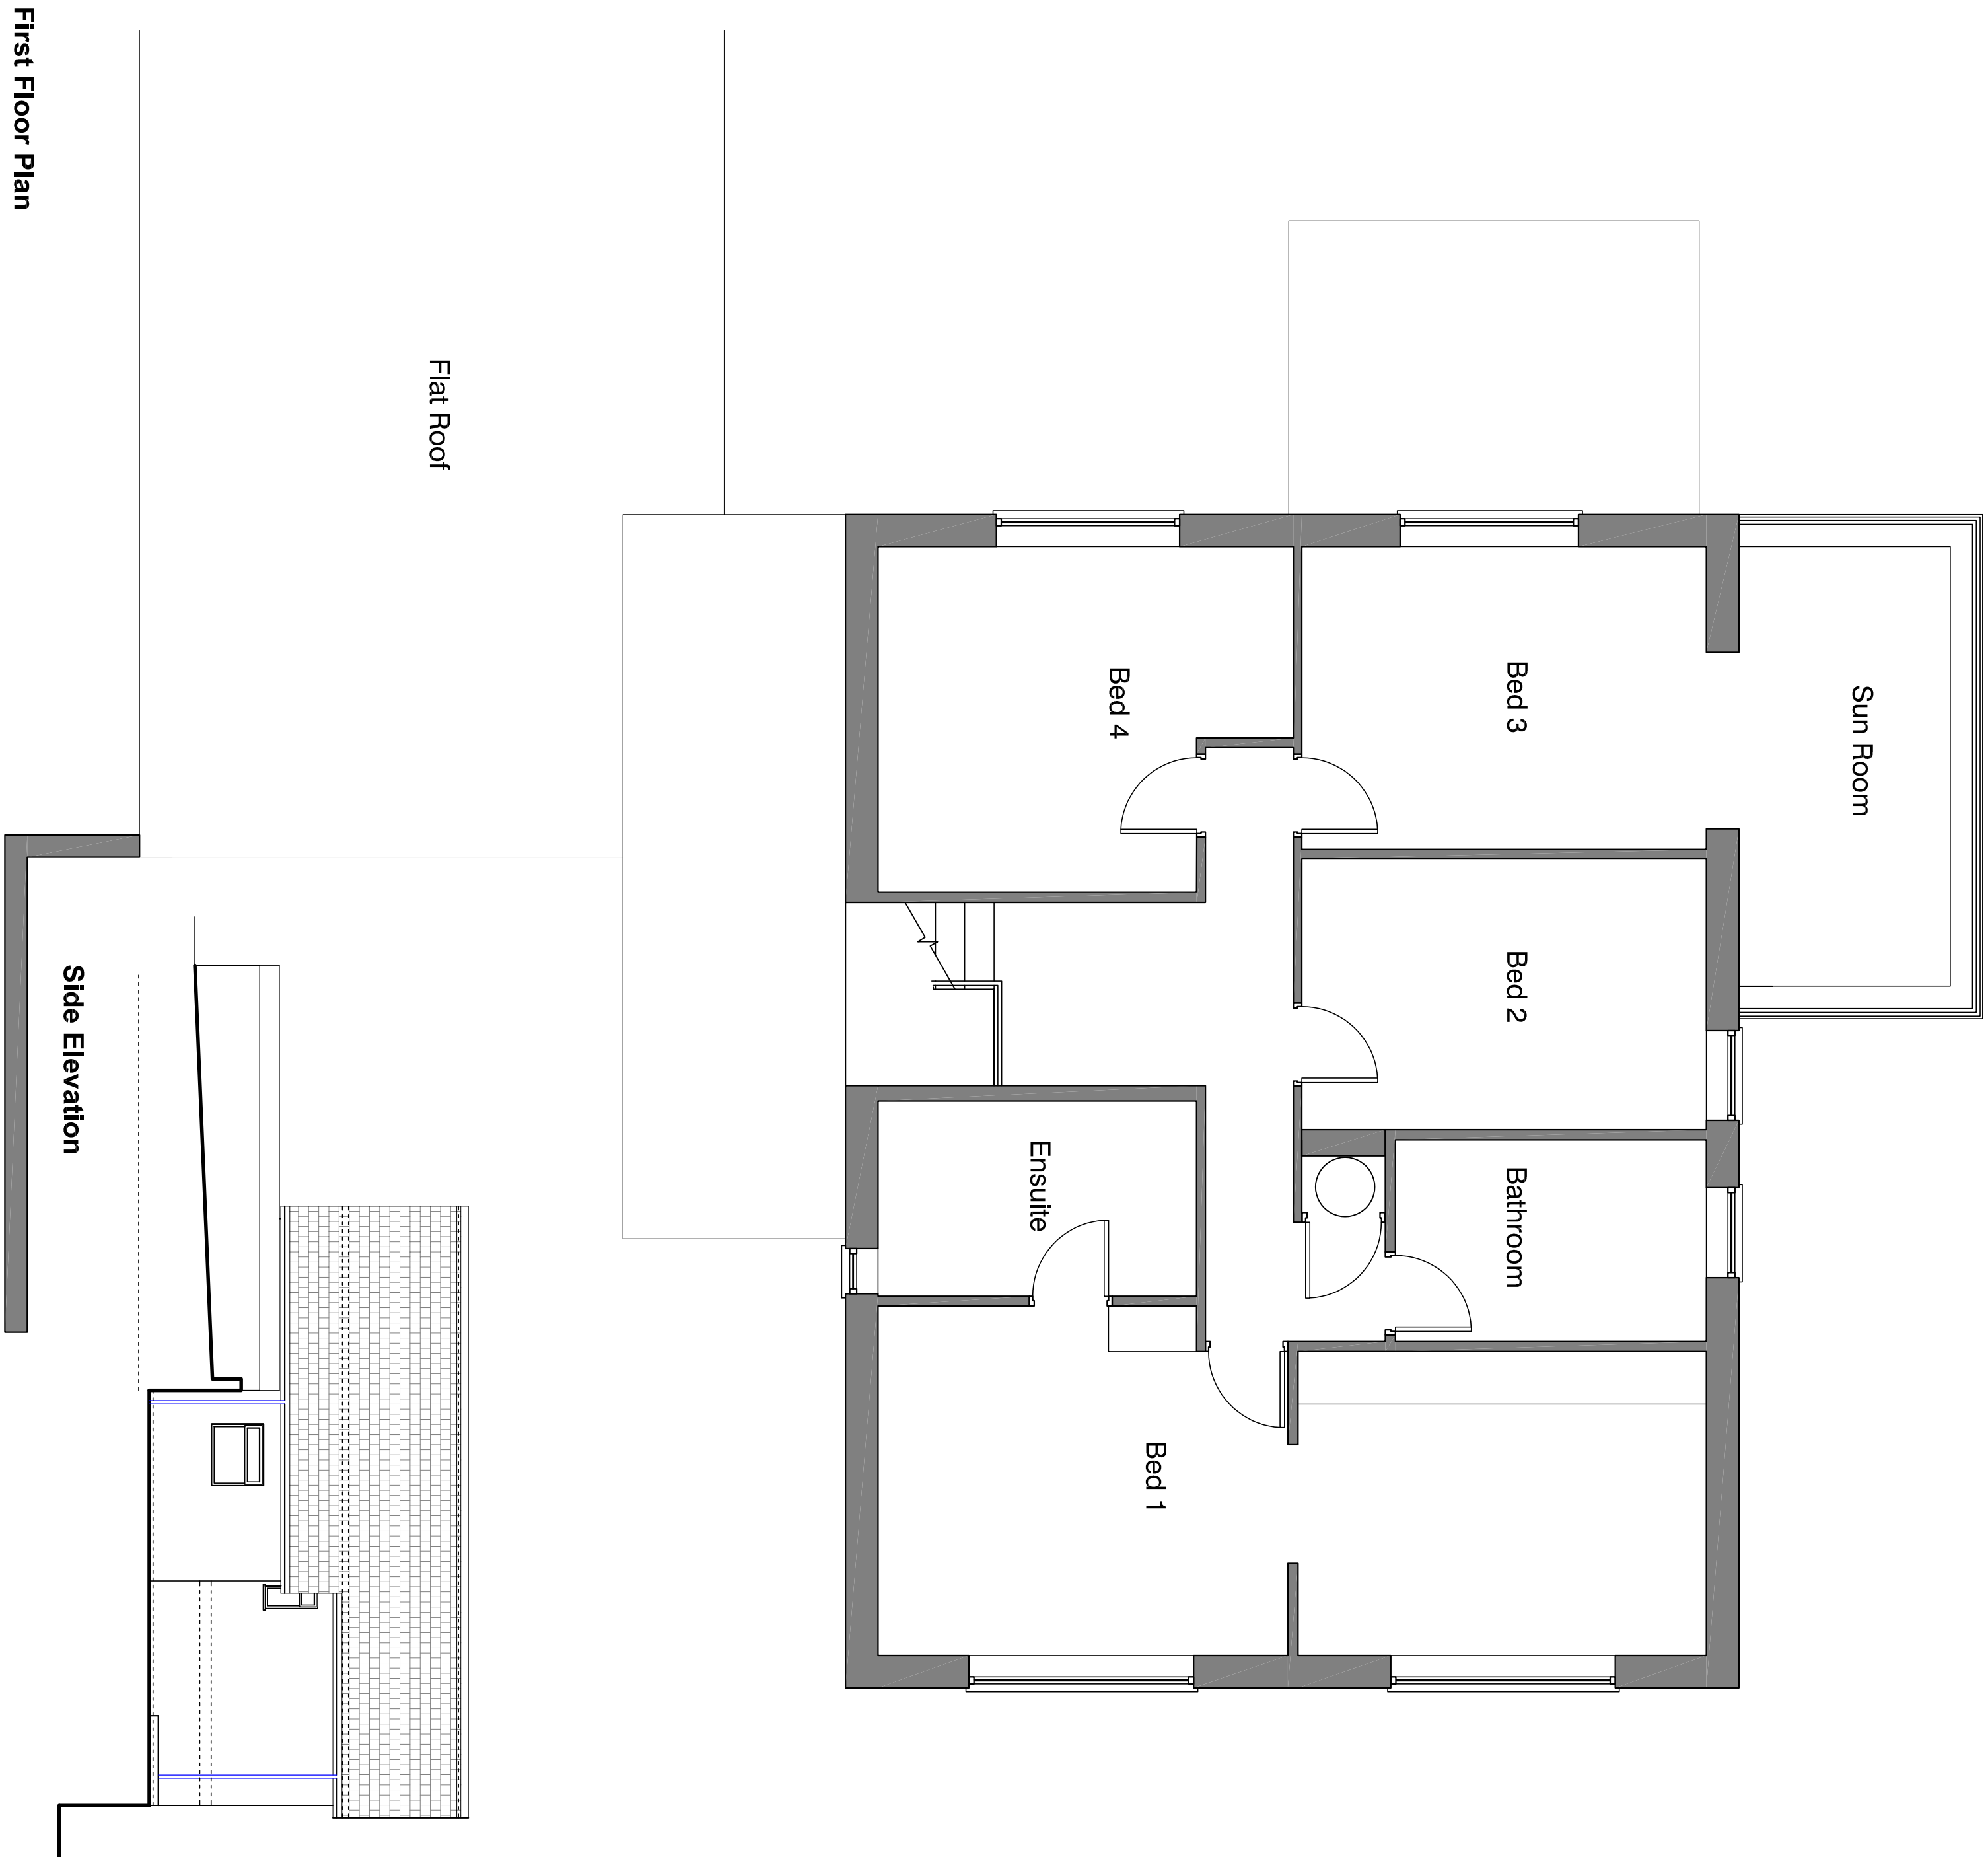
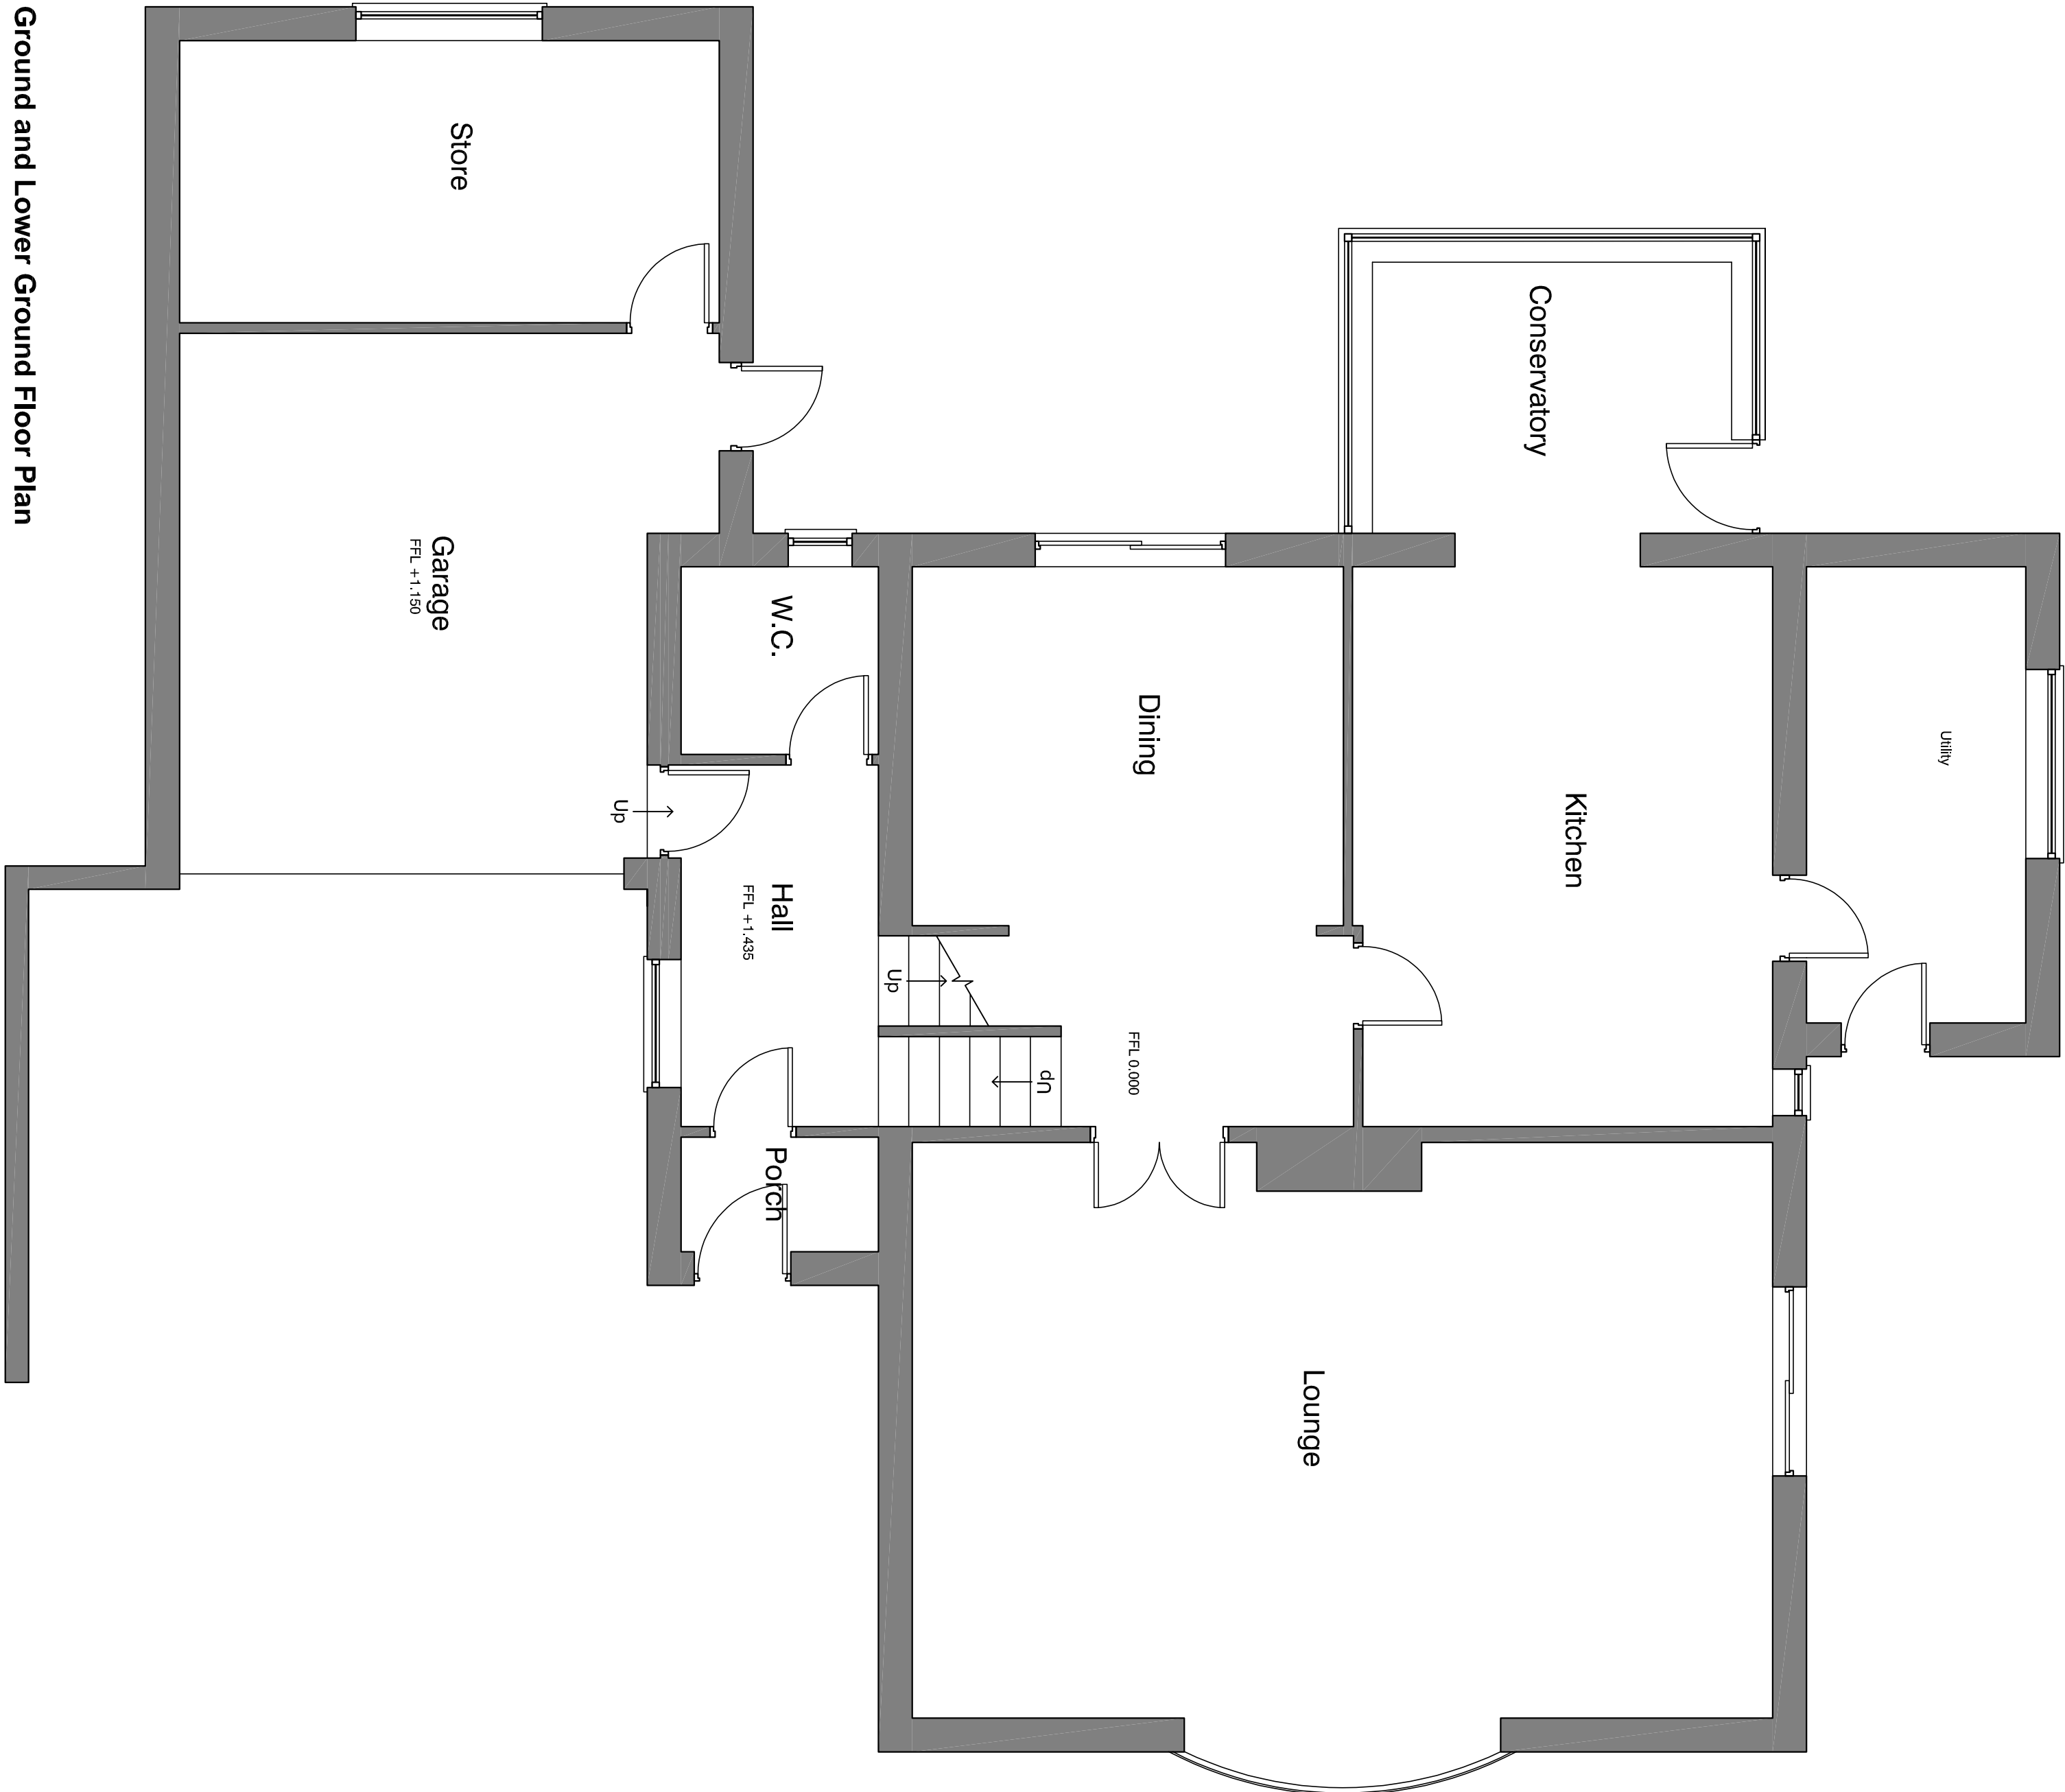


HIGH PEAK ARCHITECTS LTD
2nd Floor, Wharf House, Wharf Road, Whiteley Bridge, High Peak, Derby S62 7JQ
Tel: 01863 719717 Website: highpeakarch.com Email: info@highpeakarch.com

Extension and Alterations
11 Haywards Close, Glossop

Existing Drawings
1867.PL03

Scale: 1:150 & 1:100 @ A1 Date: May 2023 DO NOT SCALE OFF THIS DRAWING Rev: