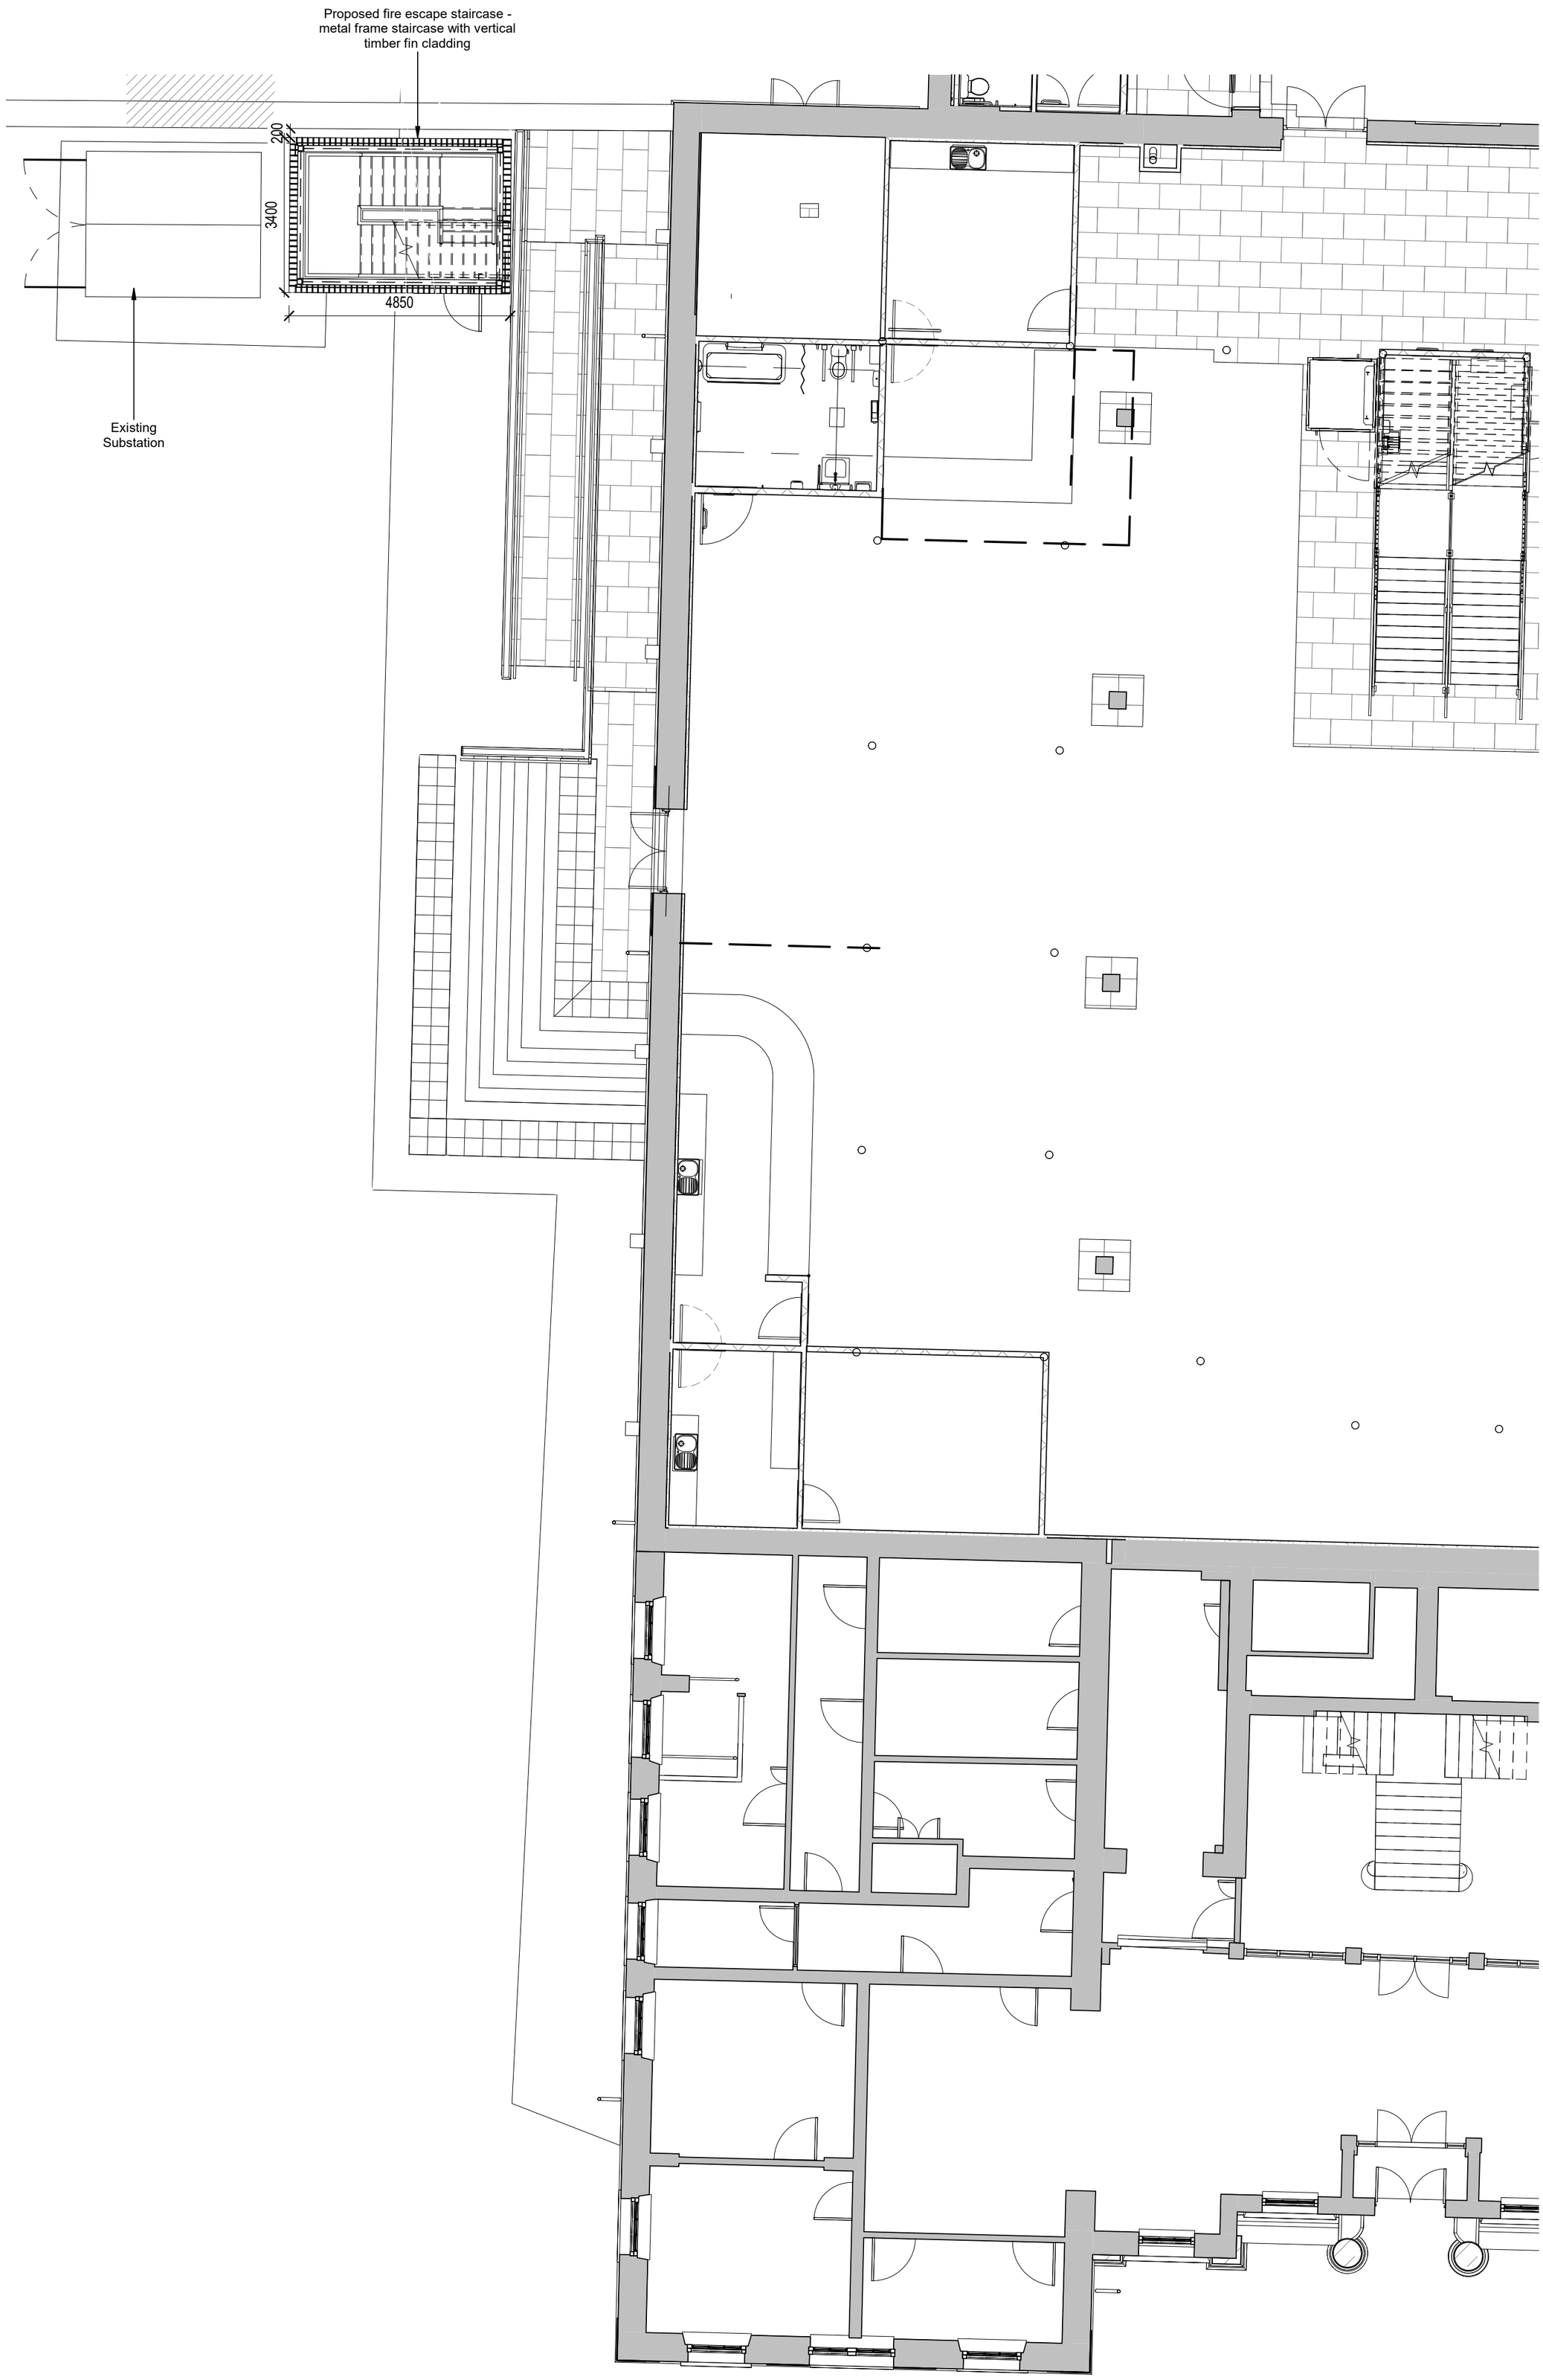

Proposed Ground Floor Plan

1 : 100

Notes

N

THIS DRAWING IS TO BE READ IN CONJUNCTION WITH ALL ACCOMPANYING INFORMATION

0 0.5m 1m 2m 5m

1:100

Rev	Description	Date	Dr by	App by

original by	date created	approved by
SP	24.11.23	JW

AHR Building Consultancy Ltd
5th Floor
55 Princess Street
Manchester
M2 4EW
United Kingdom

T +44(0)161 8287900
E manchester@ahr.co.uk
www.ahr.co.uk

client name

High Peak Borough Council
working for our community

project

Glossop Town Hall Refurbishment

drawing

Proposed Ground Floor Plan

computer file	plot date
C:\Users\sevasti.ploumi\Documents\2021.00039.001 - High Peak Council – Glossop Town Hall Refurbishment_Construction_21.07.23_Sevasti.Ploumi.rvt	

project number	scale
2021.00039.001	As indicated @A2

drawing number	rev	issue status
GTH-00-P-01		LBC

This drawing is to be read in conjunction with all related drawings. All dimensions must be checked and verified on site before commencing any work or producing shop drawings.The originator should be notified immediately of any discrepancy. This drawing is copyright and remains the property of AHR.