


PROPOSED  
SITE PLAN  
1:200

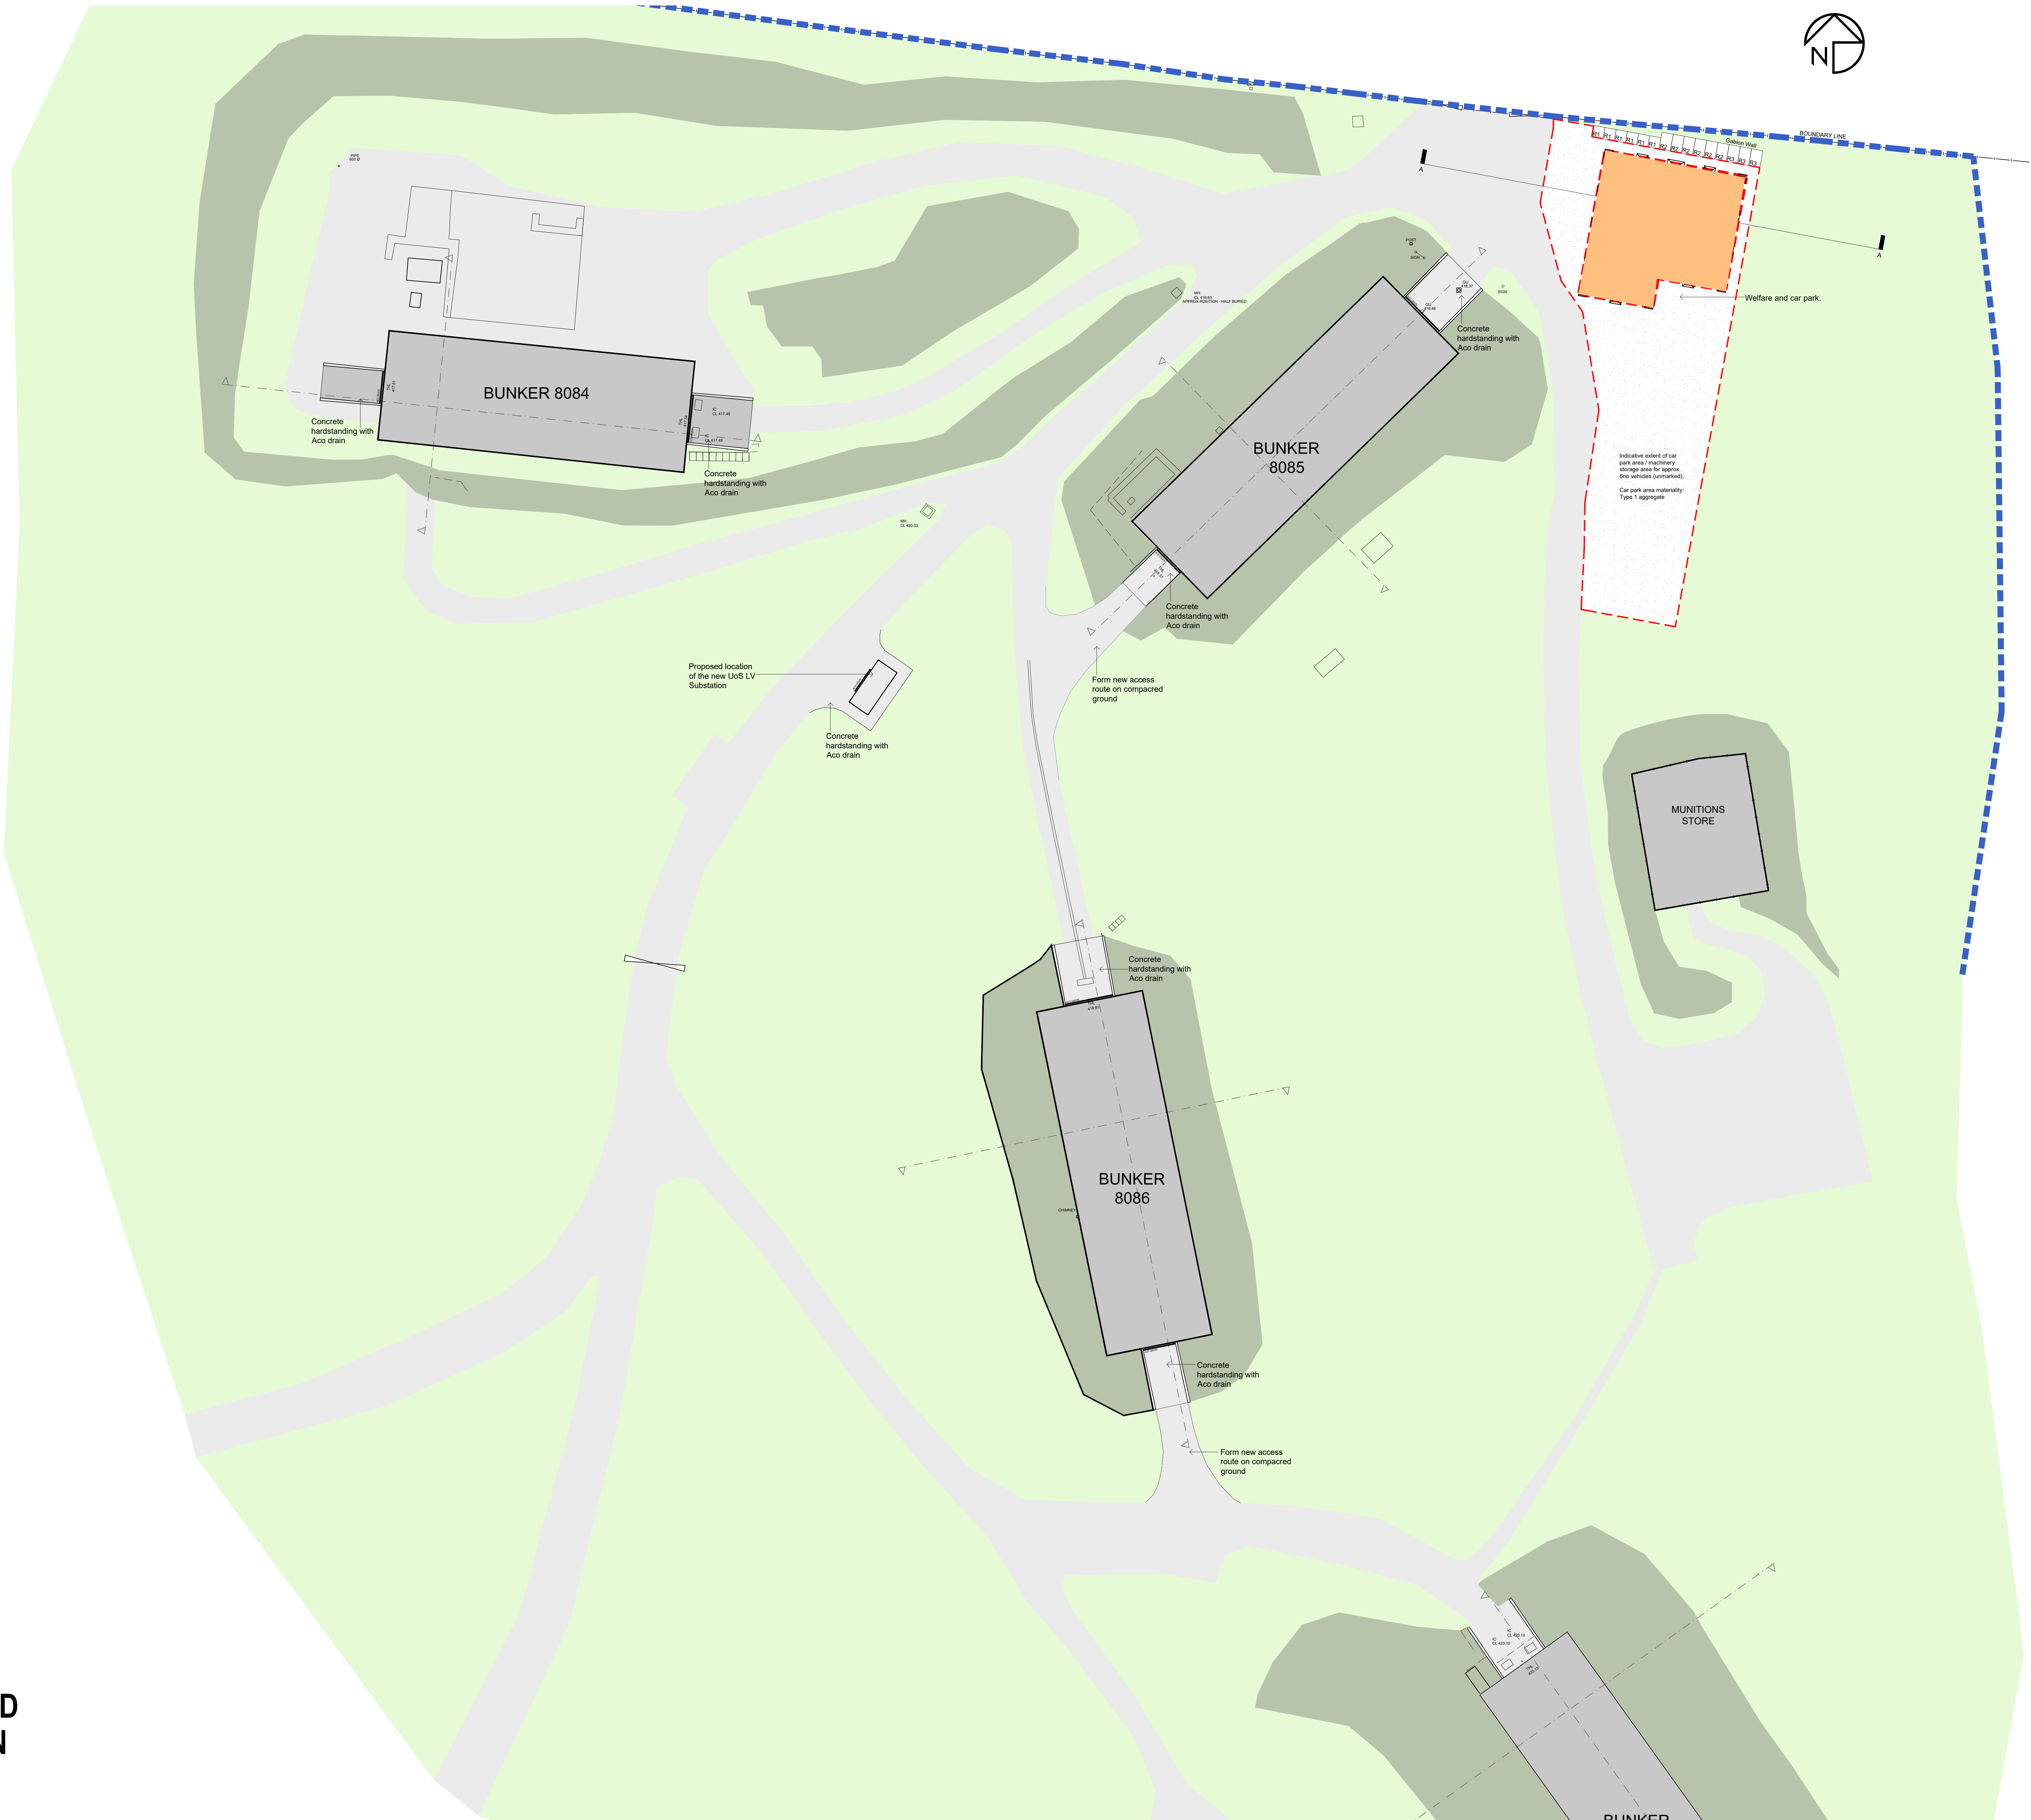

Notes:

01 PLEASE READ THESE NOTES.

02 The existing drawings are generated from the client's as-built / record drawing and surveys by others. ALL DIMENSIONS MUST BE CHECKED AND VERIFIED ON SITE. Dimensions should be reported to Castle Owen Construction & Property Consultants Ltd prior to works progressing.

03 This drawing is to be read in conjunction with all relevant architectural drawings and specifications, and all associated consultants and / or sub-contractors drawings and designs.

04 Comply in all respects with the current Building Regulations, whether or not specifically stated on these drawings. All materials and workmanship shall comply with the relevant current Building Regulations and remain the responsibility of the Contractor.

- KEY
- Existing Site Boundary
  - Welfare Facility Boundary
  - Proposed Welfare Facility
  - Existing Unk Owned Bunkers
  - Proposed car park
  - Raised ground around bunkers
  - Existing grassed areas

|     |           |                            |       |
|-----|-----------|----------------------------|-------|
| P03 | 28-Nov-23 | Scaling disclaimer removed | AMO   |
| P02 | 24-Aug-23 | Planning issue             | AMO   |
| P01 | 06-Feb-23 | Initial issue              | KA    |
| Rev | Date      | Description                | Init. |

PRELIMINARY



Unit 1,  
Hazel Court,  
Hilbourn Barracks,  
Sheffield  
S6 2GZ

T: 0114 2331126  
E: [info@castleowen.com](mailto:info@castleowen.com)  
W: [www.castleowen.com](http://www.castleowen.com)

THE UNIVERSITY OF SHEFFIELD

HARPUR HILL, DALE ROAD  
BUXTON, SK17 0RR

PROPOSED  
SITE PLAN

| Project                               | Originator | Volume       | Level     | Type | Role | Number |
|---------------------------------------|------------|--------------|-----------|------|------|--------|
| 20027 - CO - V1 - XX - DR - A - 21001 |            |              |           |      |      |        |
| Status                                | S4         | FOR APPROVAL |           |      |      |        |
| Revision                              | P03        | PRELIMINARY  |           |      |      |        |
| Scale                                 | 1:200      | AMO          | 06-Feb-23 |      |      |        |
| Sheet                                 | A0         | JH           | 20027     |      |      |        |

This drawing is the © of Castle Owen Construction & Property Consultants Ltd.  
If in doubt ASK. Verify all dimensions prior to construction. Immediately report  
any discrepancies on this drawing to Castle Owen Construction & Property  
Consultants Ltd. This drawing shall be read in conjunction with associated  
specifications and consultant's documents.