



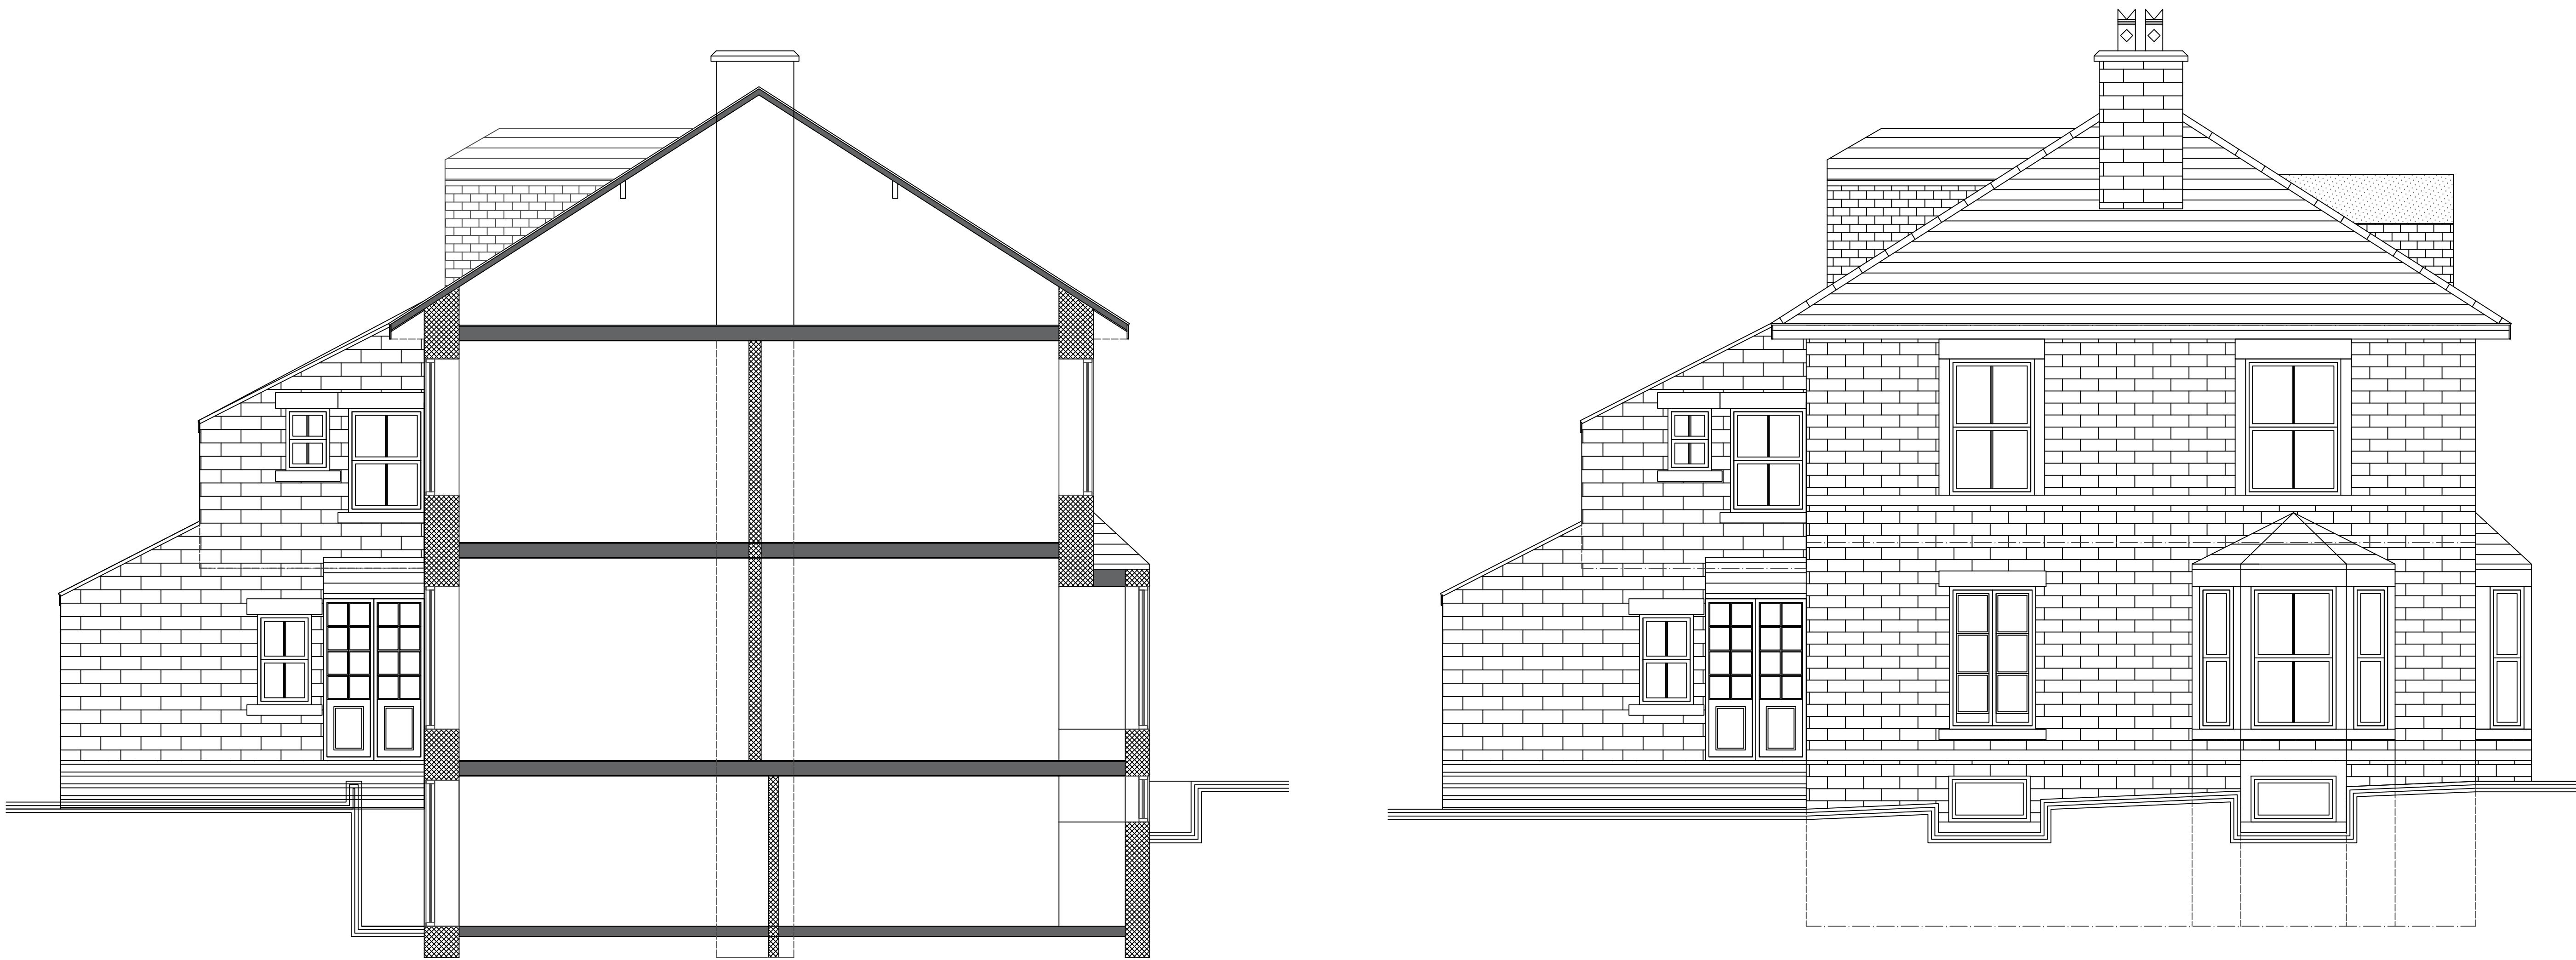

SECTION & SIDE ELEVATION AS EXISTING 1:50
23 PARK ROAD, BUXTON

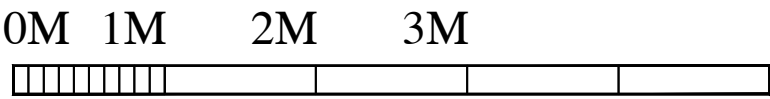

REVISIONS:
EXISTING ELEVATIONS

23 PARK ROAD

SCALE: 1:50
DATE: OCT'22 | DRAWN: AJS | CHECKED: AJS

©THIS DRAWING AND THE BUILDING WORKS DEPICTED ARE THE COPYRIGHT OF AJS ARCHITECTURE AND MAY NOT BE REPRODUCED OR AMENDED EXCEPT BY WRITTEN PERMISSION. NO LIABILITY WILL BE ACCEPTED FOR AMENDMENTS MADE BY OTHER PERSONS.

A.J.S ARCHITECTURE

32 carr road,
buxton,
derbyshire,
sk17 6wf.

h: 01298 26062
m: 07794 400237

DRAWING No: EXISTING 04

B REGS COMPLIANT