
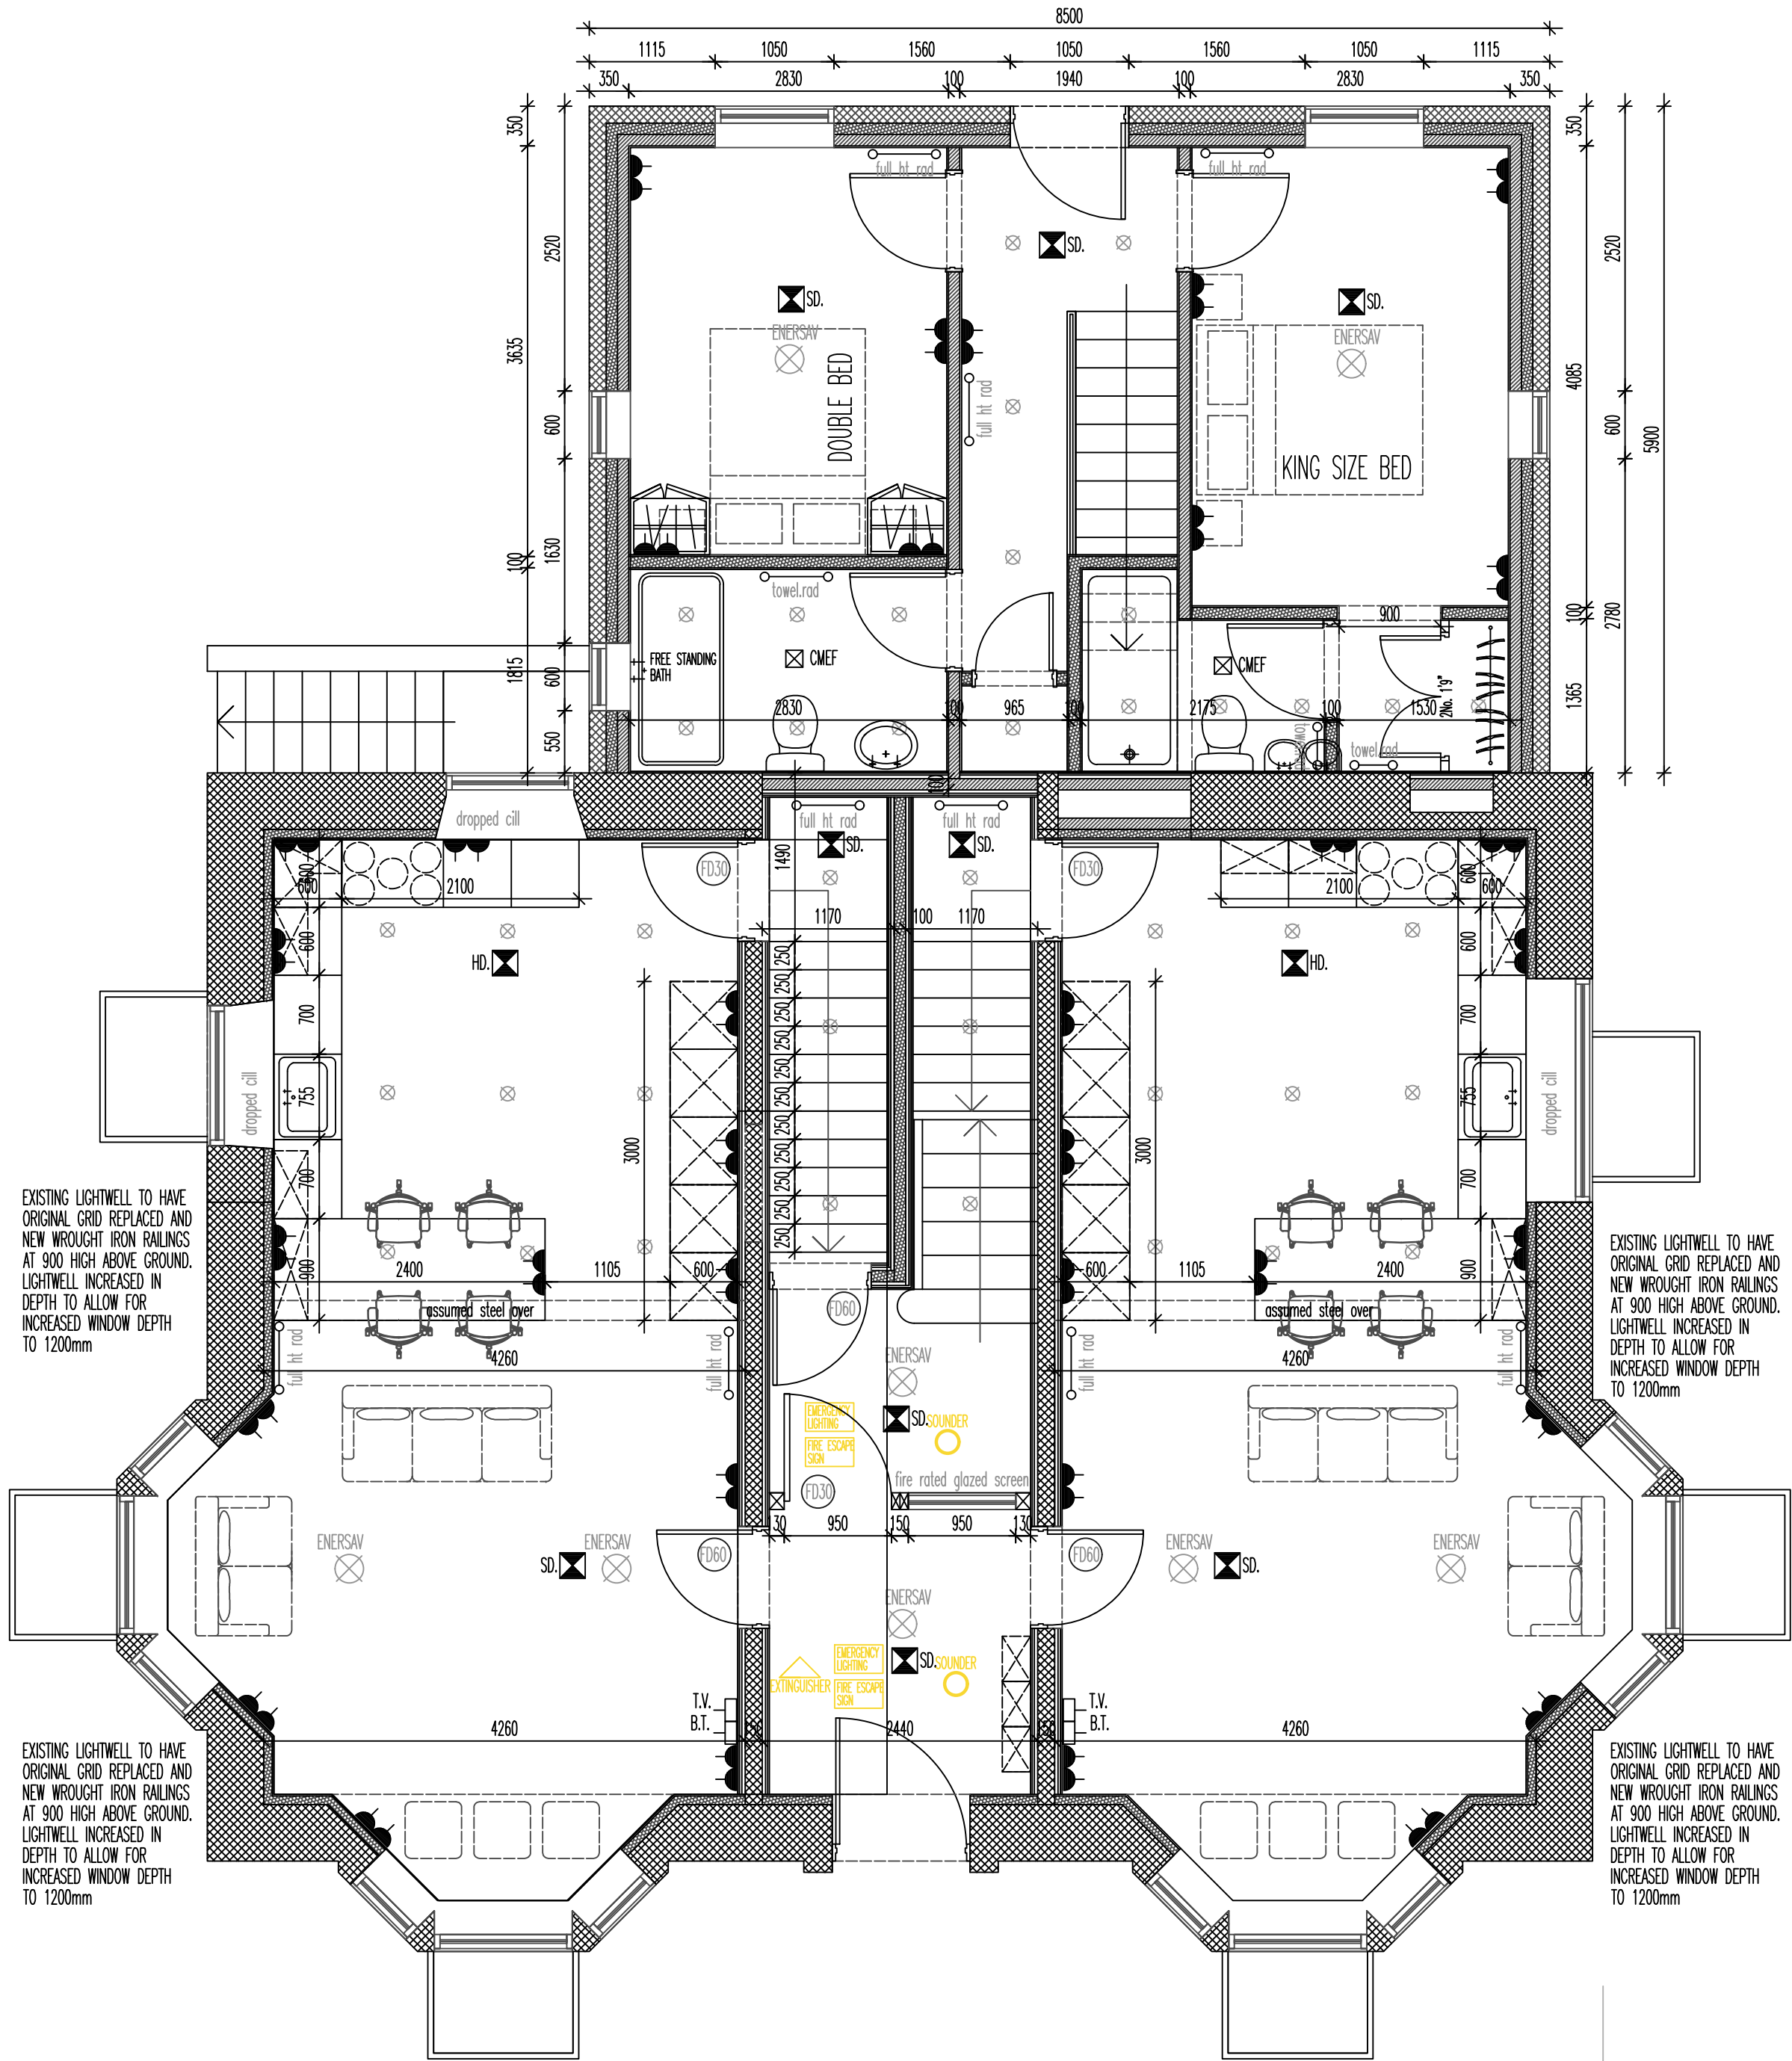


2 bed maisonette apartment: 86 m2

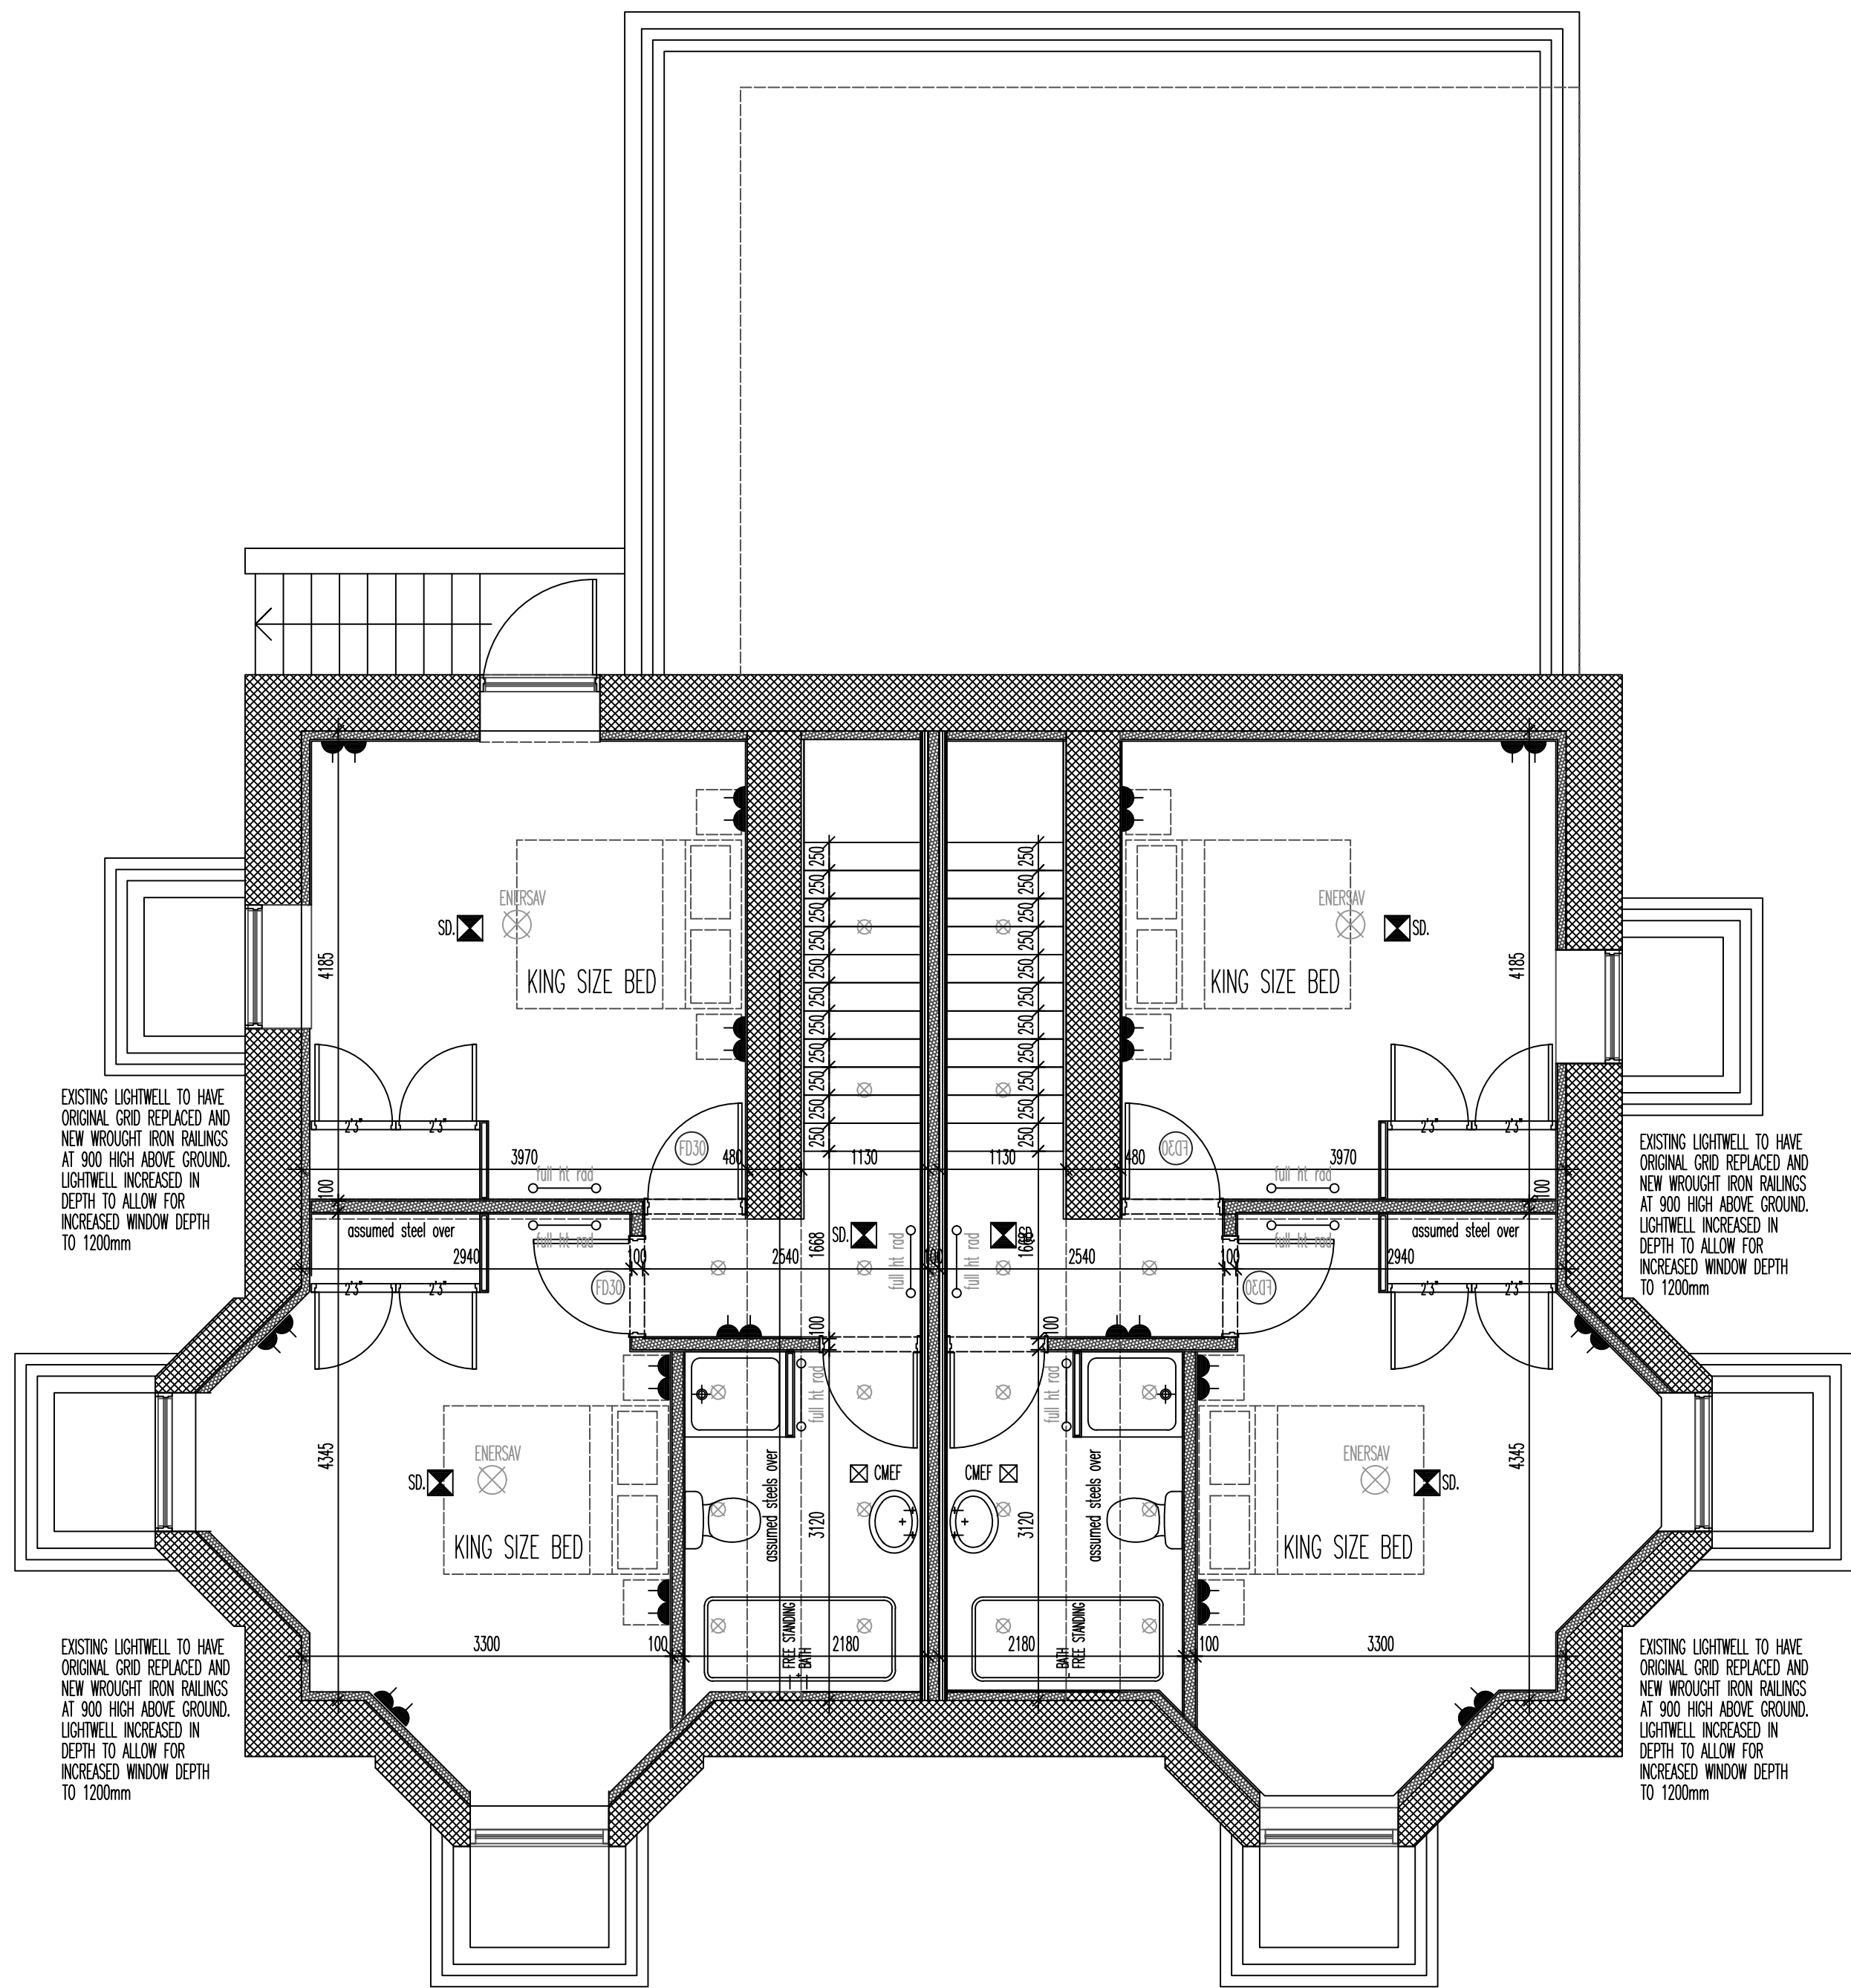

2 x 2 bed maisonette apartments: 92 M2

2 x 2 bed maisonette apartments: 92 M2

accommodation schedule: 5 apartments in total


basement to ground: 2 x 2 bed maisonette apartments: 92 M2

ground to first at rear 1 x 2 bed maisonette: 86 M2

first to second floor: 2 x 2 bed maisonette apartments: 79 M2

BASEMENT AND GROUND FLOOR AS PROPOSED 1:50

23 PARK ROAD, BUXTON

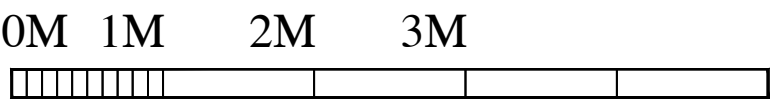

REVISIONS:
PROPOSED PLANS

23 PARK ROAD

SCALE: 1:50
DATE: OCT'22 DRAWN: AJS CHECKED: AJS

THIS DRAWING AND THE BUILDING WORKS DEPICTED ARE THE COPYRIGHT OF AJS ARCHITECTURE
AND MAY NOT BE REPRODUCED OR AMENDED EXCEPT BY WRITTEN PERMISSION. NO LIABILITY WILL BE ACCEPTED
FOR AMENDMENTS MADE BY OTHER PERSONS.

A. J. S. ARCHITECTURE



32 carr road,
buxton,
derbyshire,
sk17 6wf.

h: 01298 26062
m: 07794 400237

DRAWING No: PROPOSED 01A

B REGS COMPLIANT