
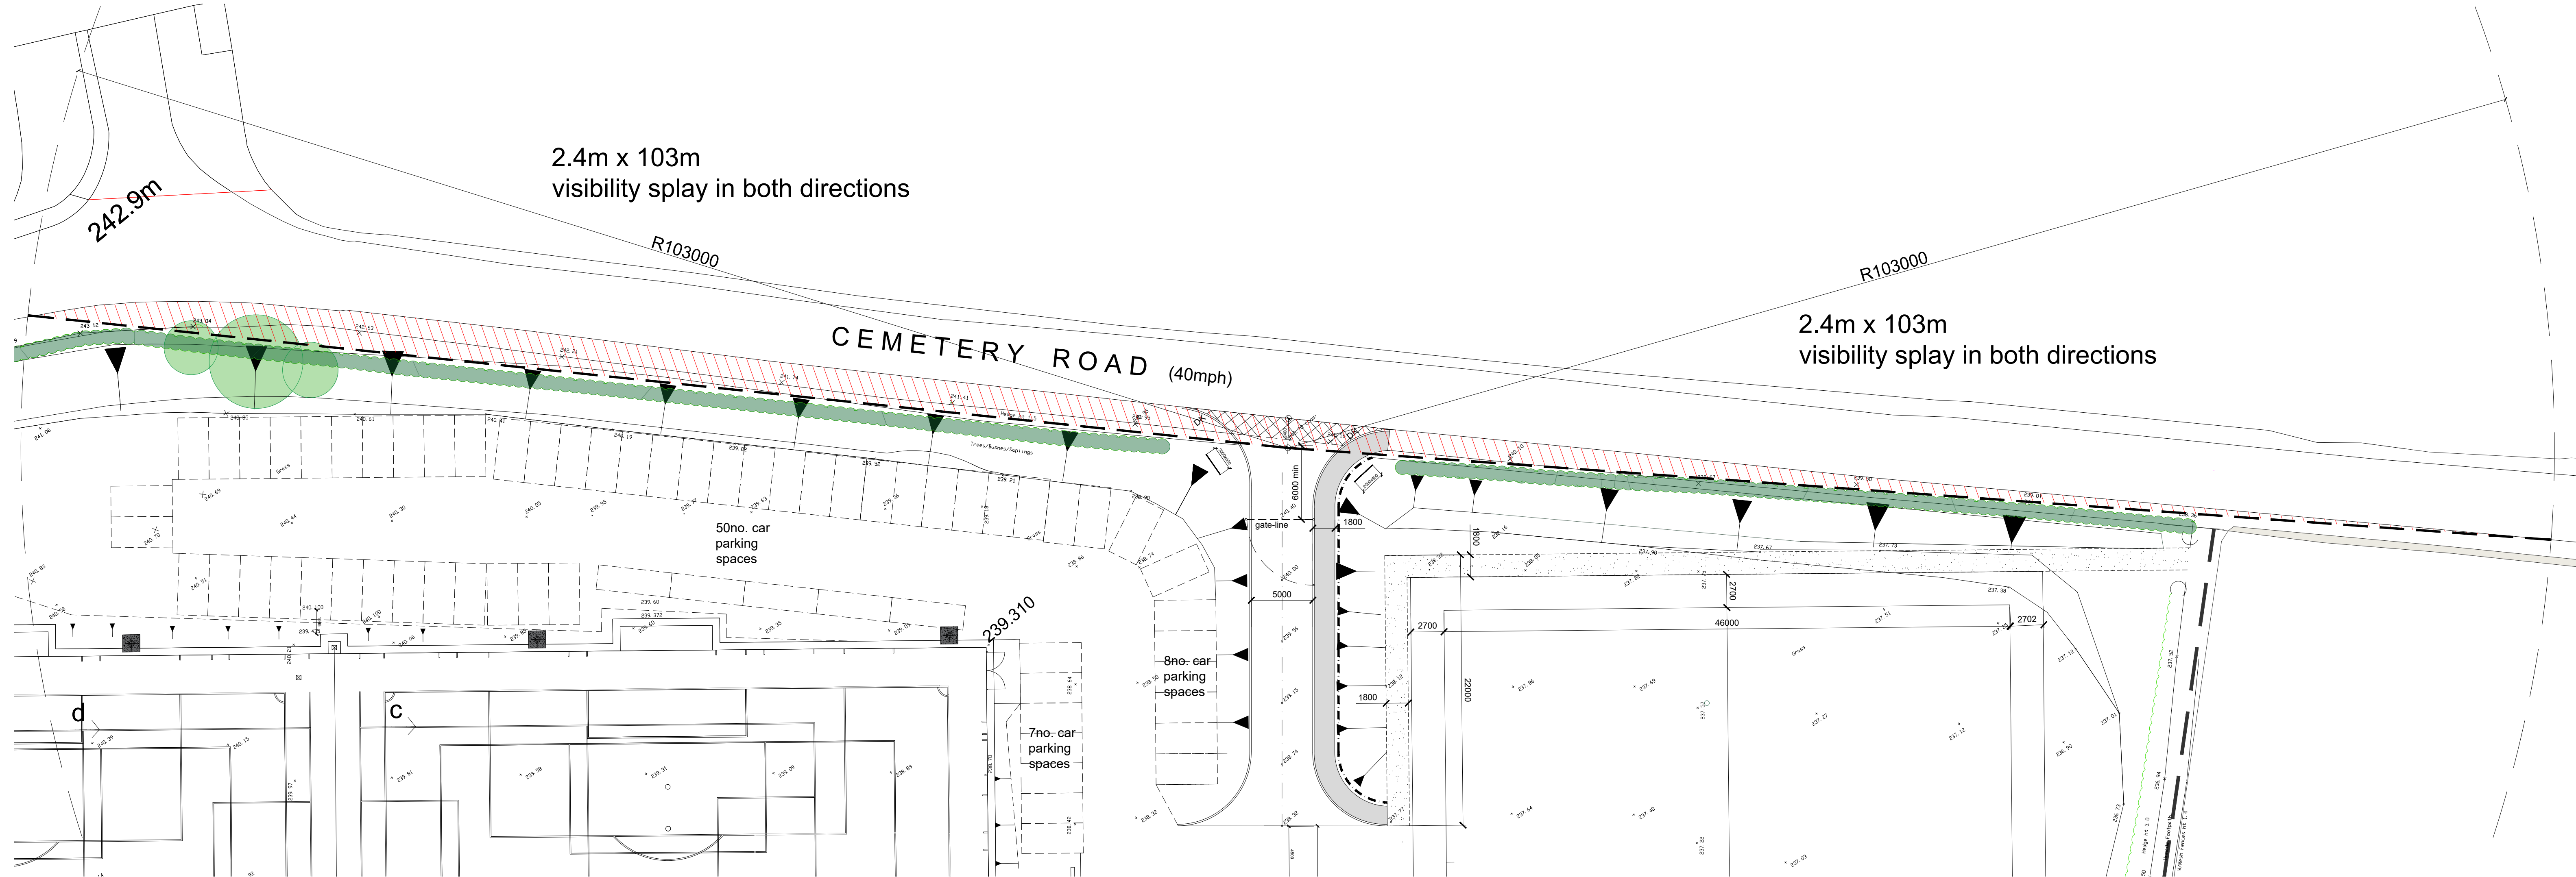
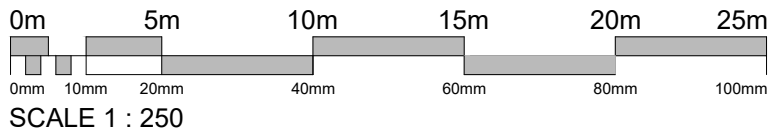


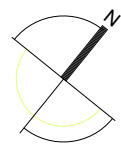

A04	19.10.2023	Public Right of Way added to access road
Revision	Date Issued	Details

PLANNING

LK2[®]

Studio 2, Deepdale Enterprise Park,
Deepdale Lane,
Nettleham, Lincoln
LN2 2LL

Tel. 01522 750777
Fax. 01522 754061
Email info@lk2.co.uk
Web www.lk2.co.uk

Registered in England 06205044 - Reg. Office: Studio 2, Deepdale Enterprise Park, Deepdale Lane, Nettleham Lincoln, LN2 2LL

Client Logo

Client

Glossop North End Community Club
Cemetery Road
Glossop

Project

Home Ground Redevelopment

Title

Proposed Access Road - Visibility Spalys

Scale	Date	Drawn by
1:250 @ A1	Mar 2019	
Project No.	Drawing No.	Revision
922	(03) 004	A04