


NOTES
USE FIGURED DIMENSIONS ONLY
ALL COURSING AND HATCHING IS INDICATIVE ONLY
CHECK ALL DIMENSIONS ON SITE PRIOR TO
CONSTRUCTION

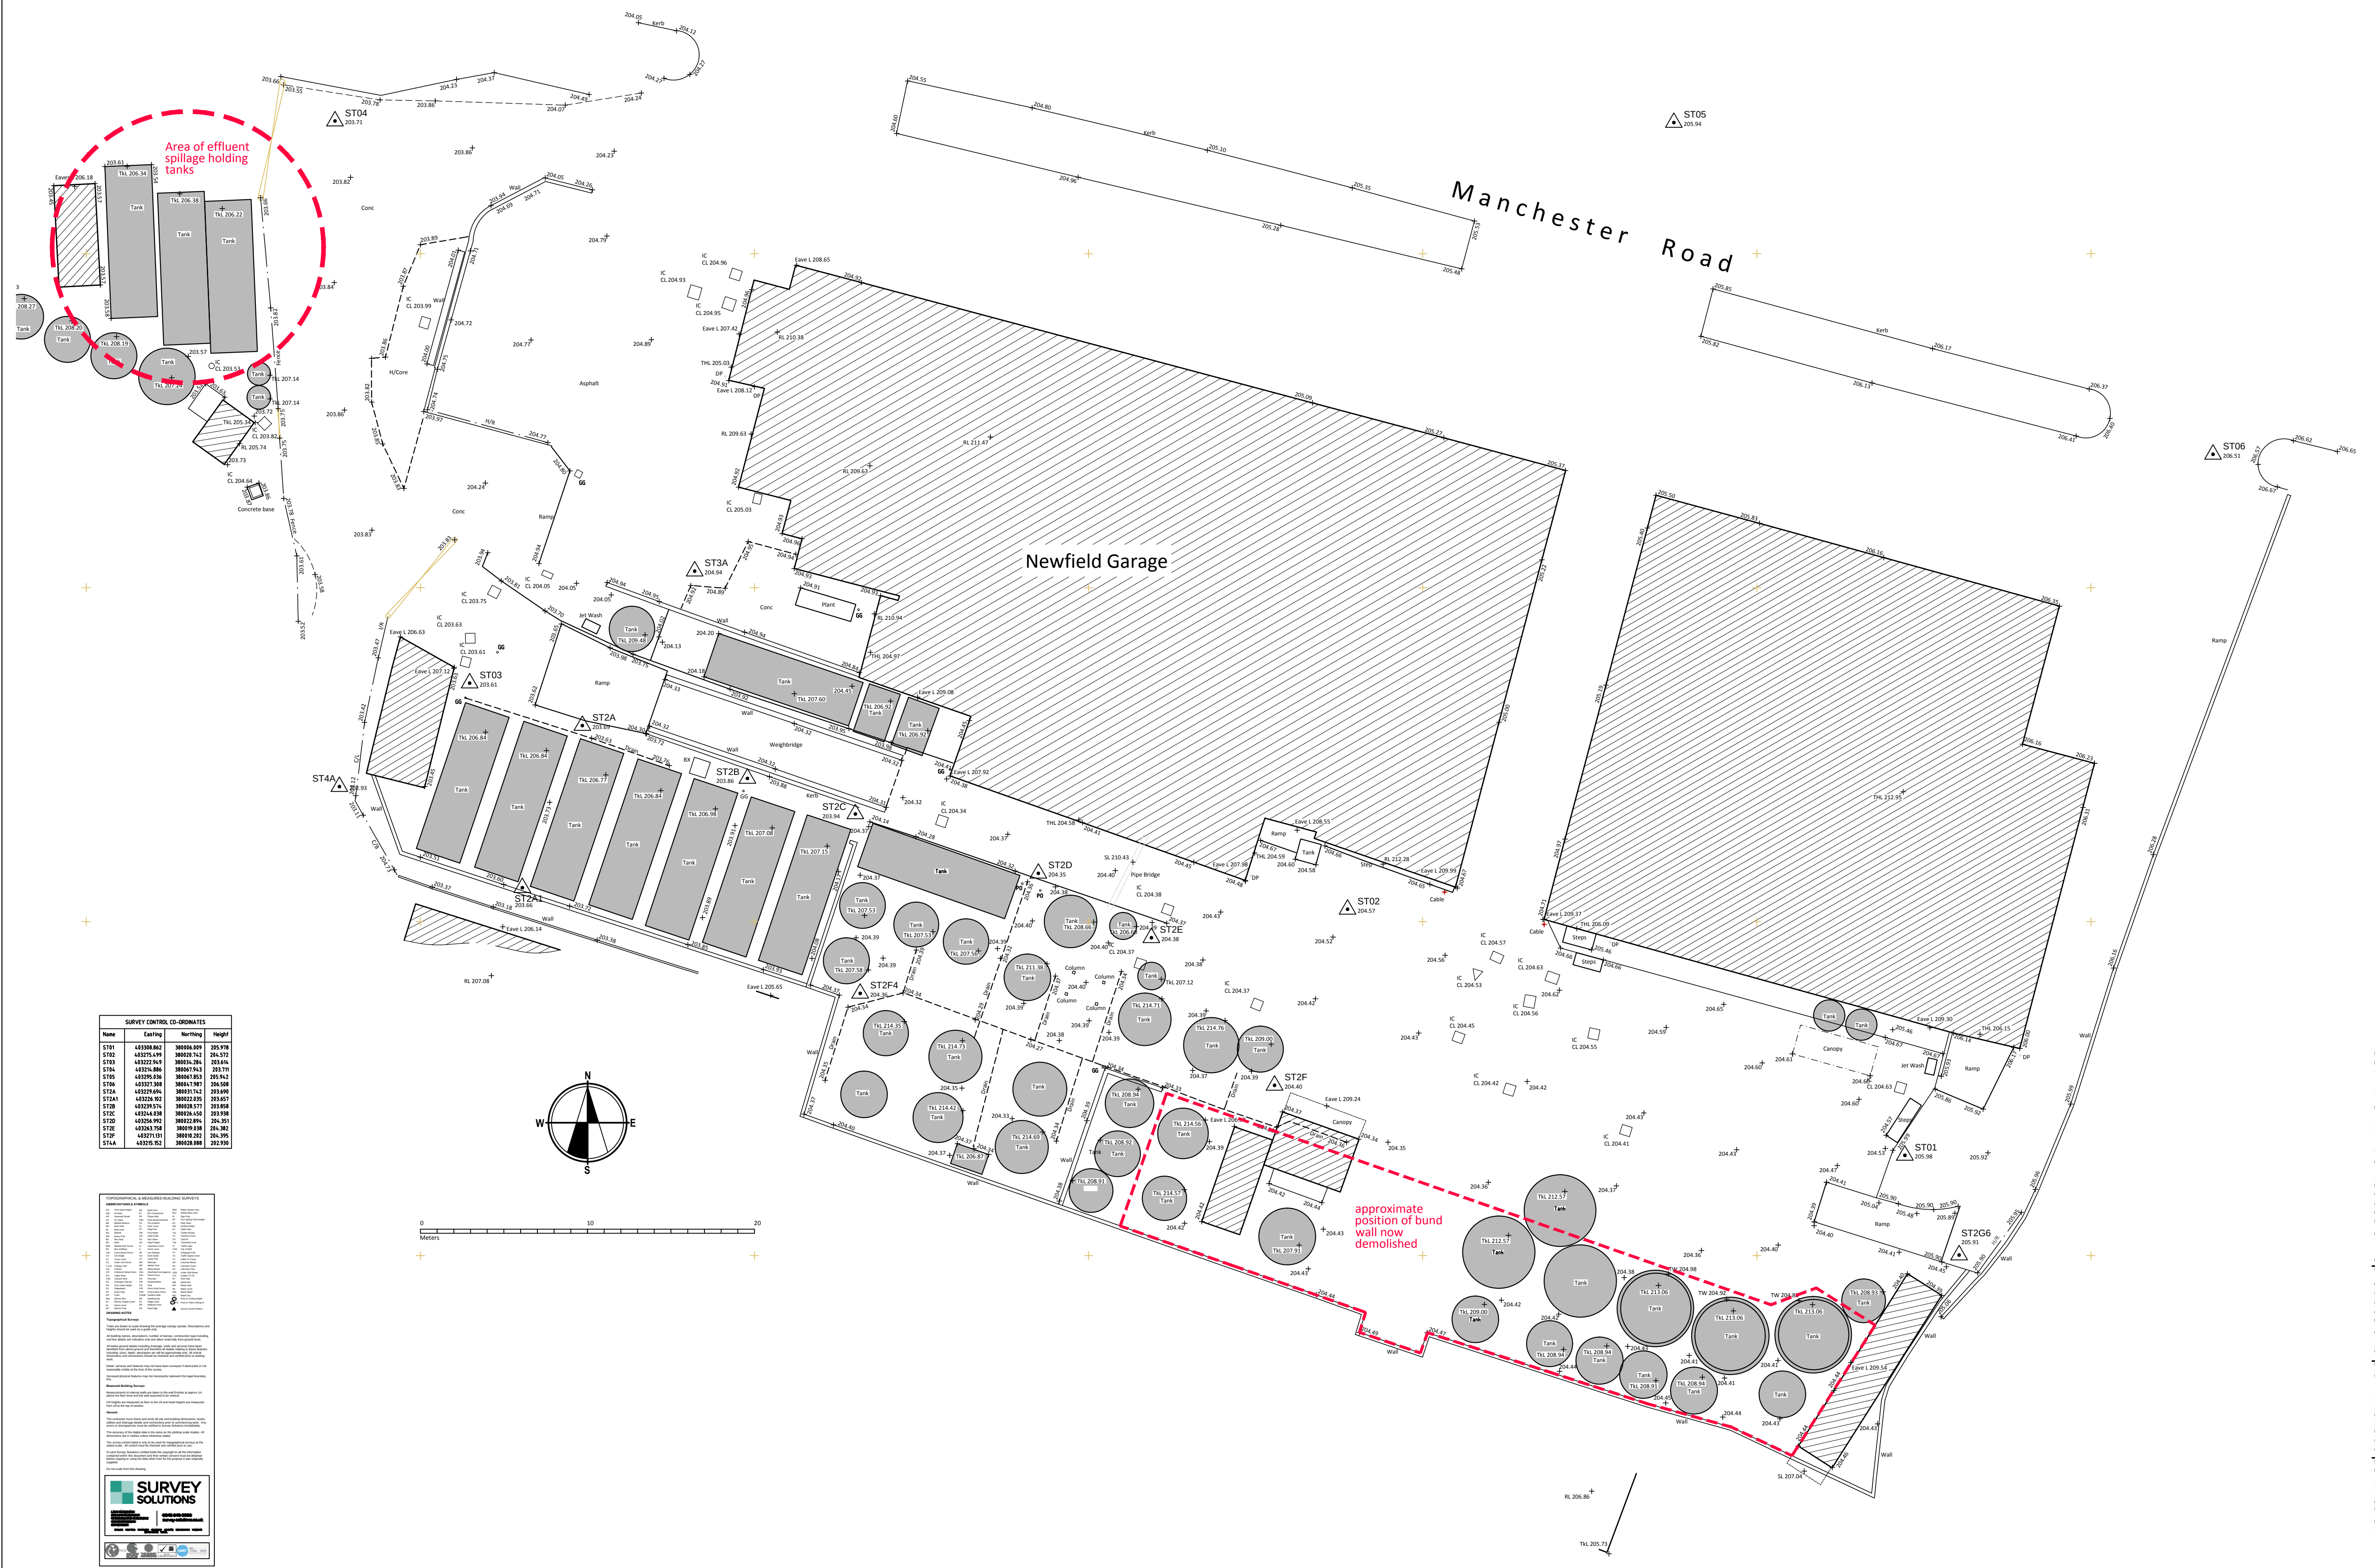

Revisions

REVISIONS
A Nov 23 Additional notation added to
previous bund area and new effluent tank
area for clarification purposes

Client
J.E. Morten Ltd.

Project
Newfield Garage
Manchester Road
Tunstead Milton
Whaley Bridge
High Peak
SK23 7ER

Drawing
Site Plan as at Nov.2023
showing arrangement of
tanks

Scale
1-200 @A1 1000w
APPROXIMATELY

Plan no.	Revision	Date
451-02	A	Nov 23

The Rowans - 7 College Road
Buxton - Derbyshire - SK17 9DZ

DAVID
PRIOR
DESIGNS

E-Mail: tdprior@gmail.com

Tele. 01298 - 70020
Mobile 07976-565 169

ARCHITECTURAL SERVICES

© David Prior 2022

1-200