


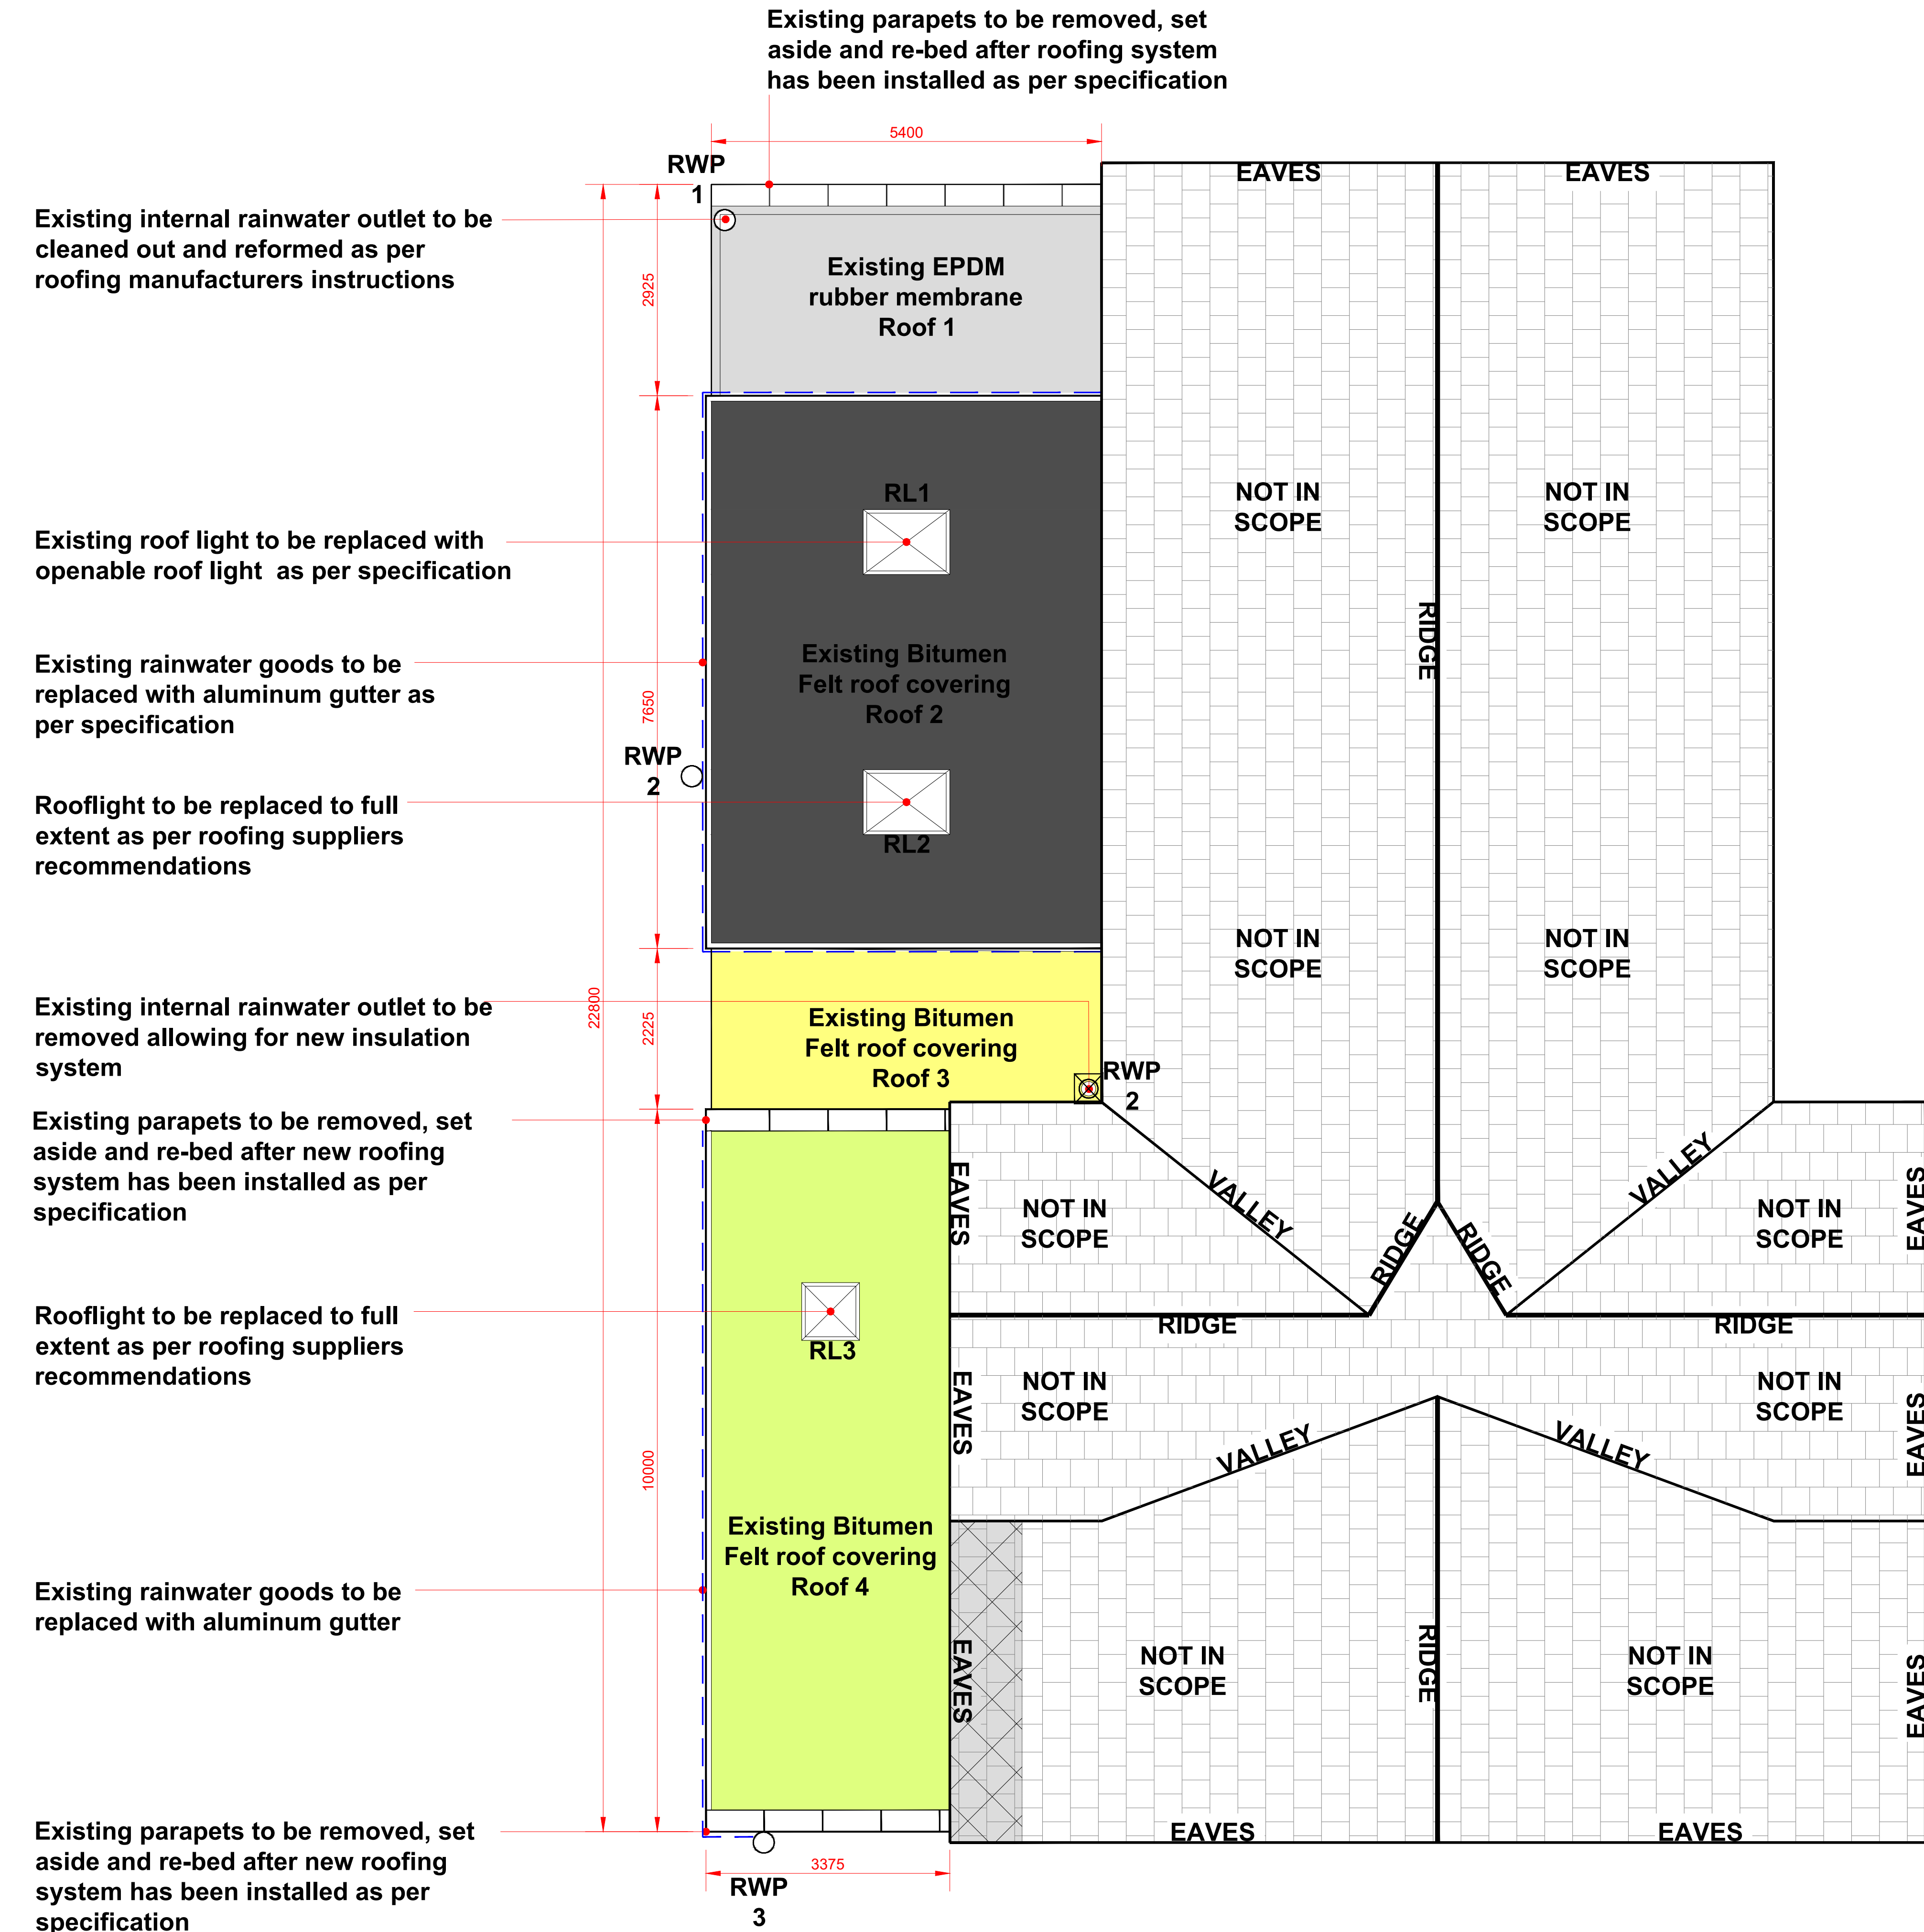

- KEY:
- Roof 1: Existing EPDM rubber membrane Approx 17m2
- Roof 2: Existing Bitumen Felt roof covering Approx 43m2
- Roof 3: Existing Bitumen Felt roof covering Approx 12m2
- Roof 4: Existing Bitumen Felt roof covering Approx 34m2
- Existing Slates to Pitched Roof to be Removed to Allowing for New Roof Covering & Slates to be Reinstated
- Existing rainwater goods to be replaced with aluminum gutter Approx 30lm
- Existing R/W outlet to be replaced as per schedule of works
- Existing R/W outlet to be omitted and covered over with new roofing system as per schedule of works

Disclaimer.  
This drawing is to be read in conjunction with all related drawings. All dimensions must be checked and verified on site before commencing any work or producing shop drawings.  
This drawing is copyright and remains the property of Concertus Design and Property Consultants. When reproducing this drawing for any purpose, please ensure that Concertus is attributed clearly by either using the company logo, or as follows 'Image produced by Concertus Design & Property Consultants Limited'.

| REV | DATE | BY | DESCRIPTION | CHKD |
|-----|------|----|-------------|------|
|     |      |    |             |      |
|     |      |    |             |      |
|     |      |    |             |      |
|     |      |    |             |      |

**Concertus**  
DESIGN & PROPERTY CONSULTANTS

2 Friars Bridge Road - Ipswich - Suffolk - IP1 1RR

Project  
Chapel-en-le-Frith  
Town Hall  
SK23 0HP

Project Number  
621034

Scales  
1:50  
At A1 Size

Drawing Title  
Flat Roof Replacement  
Area Of Works  
Existing

Drawn  
MRT

Chkd

Lead Designer  
Martin Tingay


Date  
07.02.2023

email: martin.tingay@concertus.co.uk

Tel: 07999 043898

Drawing Number  
621034-CDP-XX-RF-DR-B-5001

Project Code - Originator - Volume/System - Level/Location - Type - Role - Element - Number

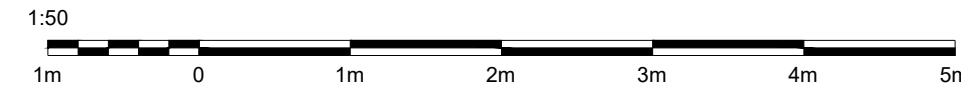

Existing Roof Elevation Scale 1:50 - To be read in conjunction with-621034-CDP-A1-XX-DR-B4001 & 621034-CDP-A3-XX-DR-B-1001