


GARDEN /LANDSCAPING	
EXISTING BARN FOOTPRINT/OUTLINE OF REBUILT STRUCTURE TO FORM NEW DWELLING	
Denotes new tree planting Species Beech 'Fagus Sylvatica' Height 60-80cm High, Girth 2-4cm Specification Whip: 1+2: BR	
Existing trees on Eastern Boundary to be retained	
NOTES ALL DRAINAGE TO EXISTING SEWER	NOTES GREEN ROOF AND LANDSCAPING TO BE FULLY IMPLEMENTED AND AGREED WITH AUTHORITY PRIOR TO OCCUPATION OF DWELLING
ALL MEASUREMENTS TO BE RE CHECKED ON SITE PRIOR TO COMMENCING	

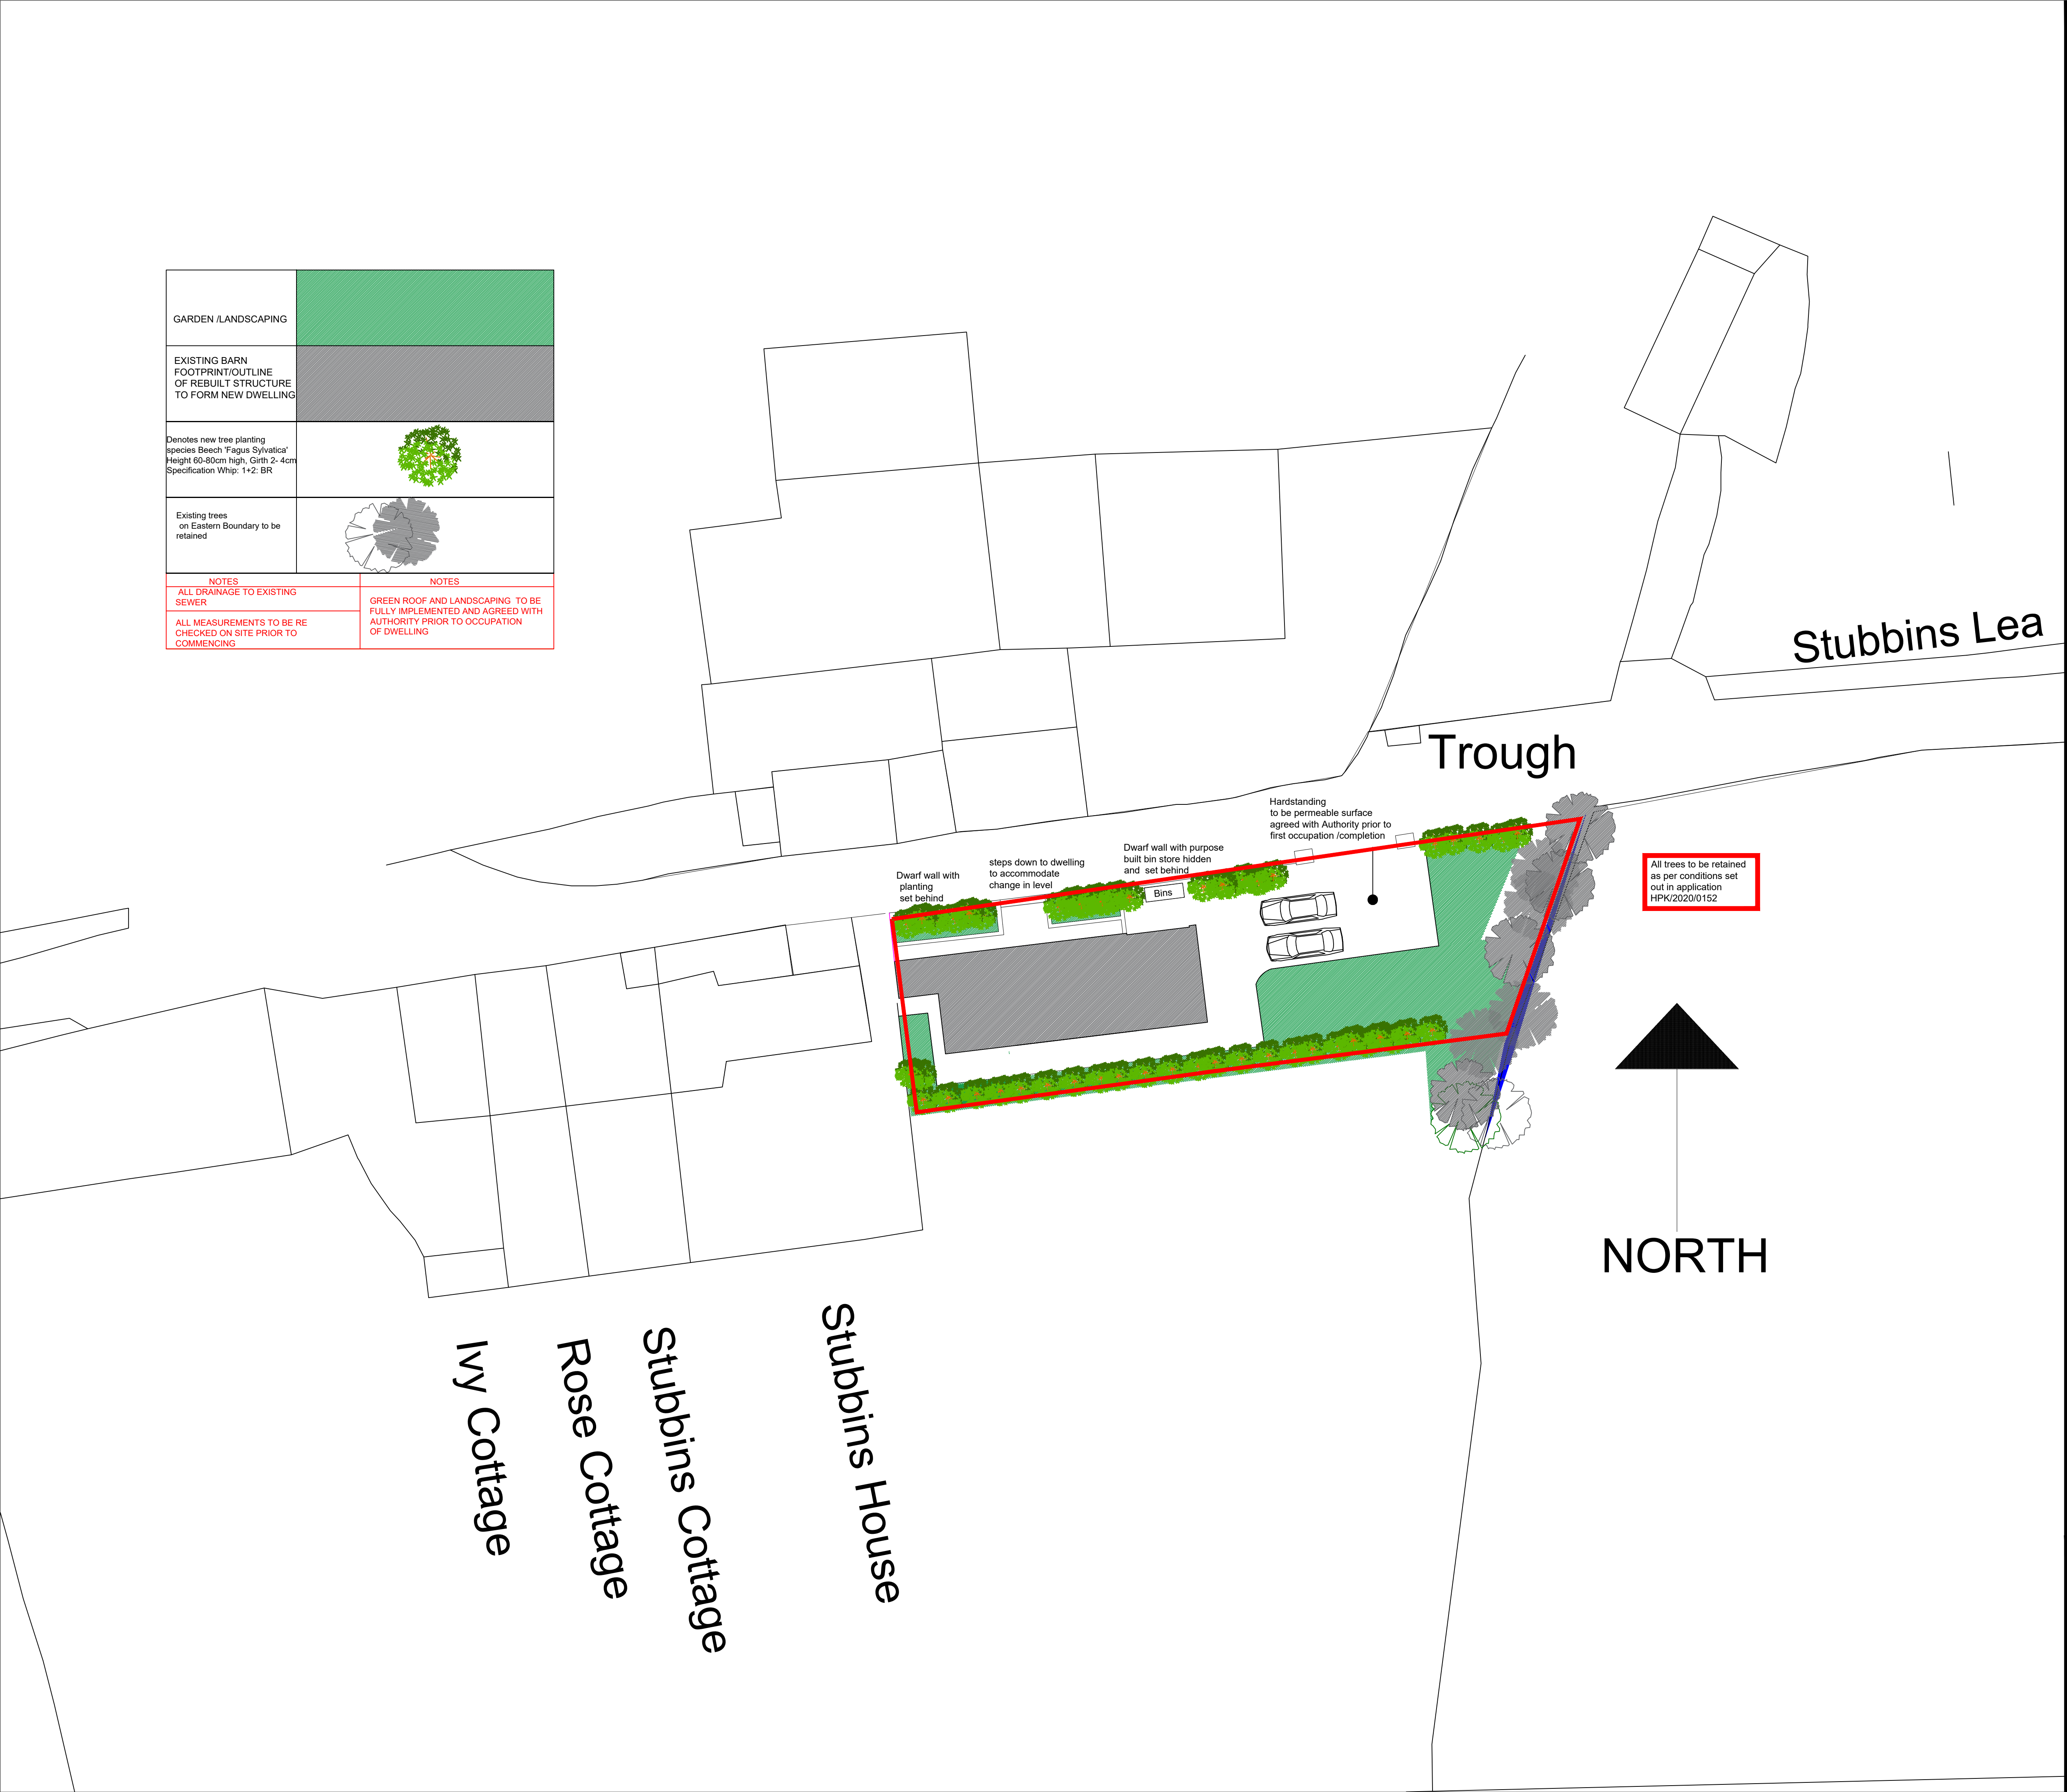

NOTES

REVISIONS

PROJECT: PROPOSED CONVERSION OF
BARN ADJACENT TO IVY COTTAGE
CHINLEY

CLIENT: LUIGI

SCALE: 1:200 ON A1 PAPER

REFERENCE NO: 1263 SITE
/LANDSCAPING rev 3 13.12.2023

BARRY CULLEN
ARCHITECTURE LTD
email:barrycullenarchitecture@gmail.com
mob: 07851262695

