


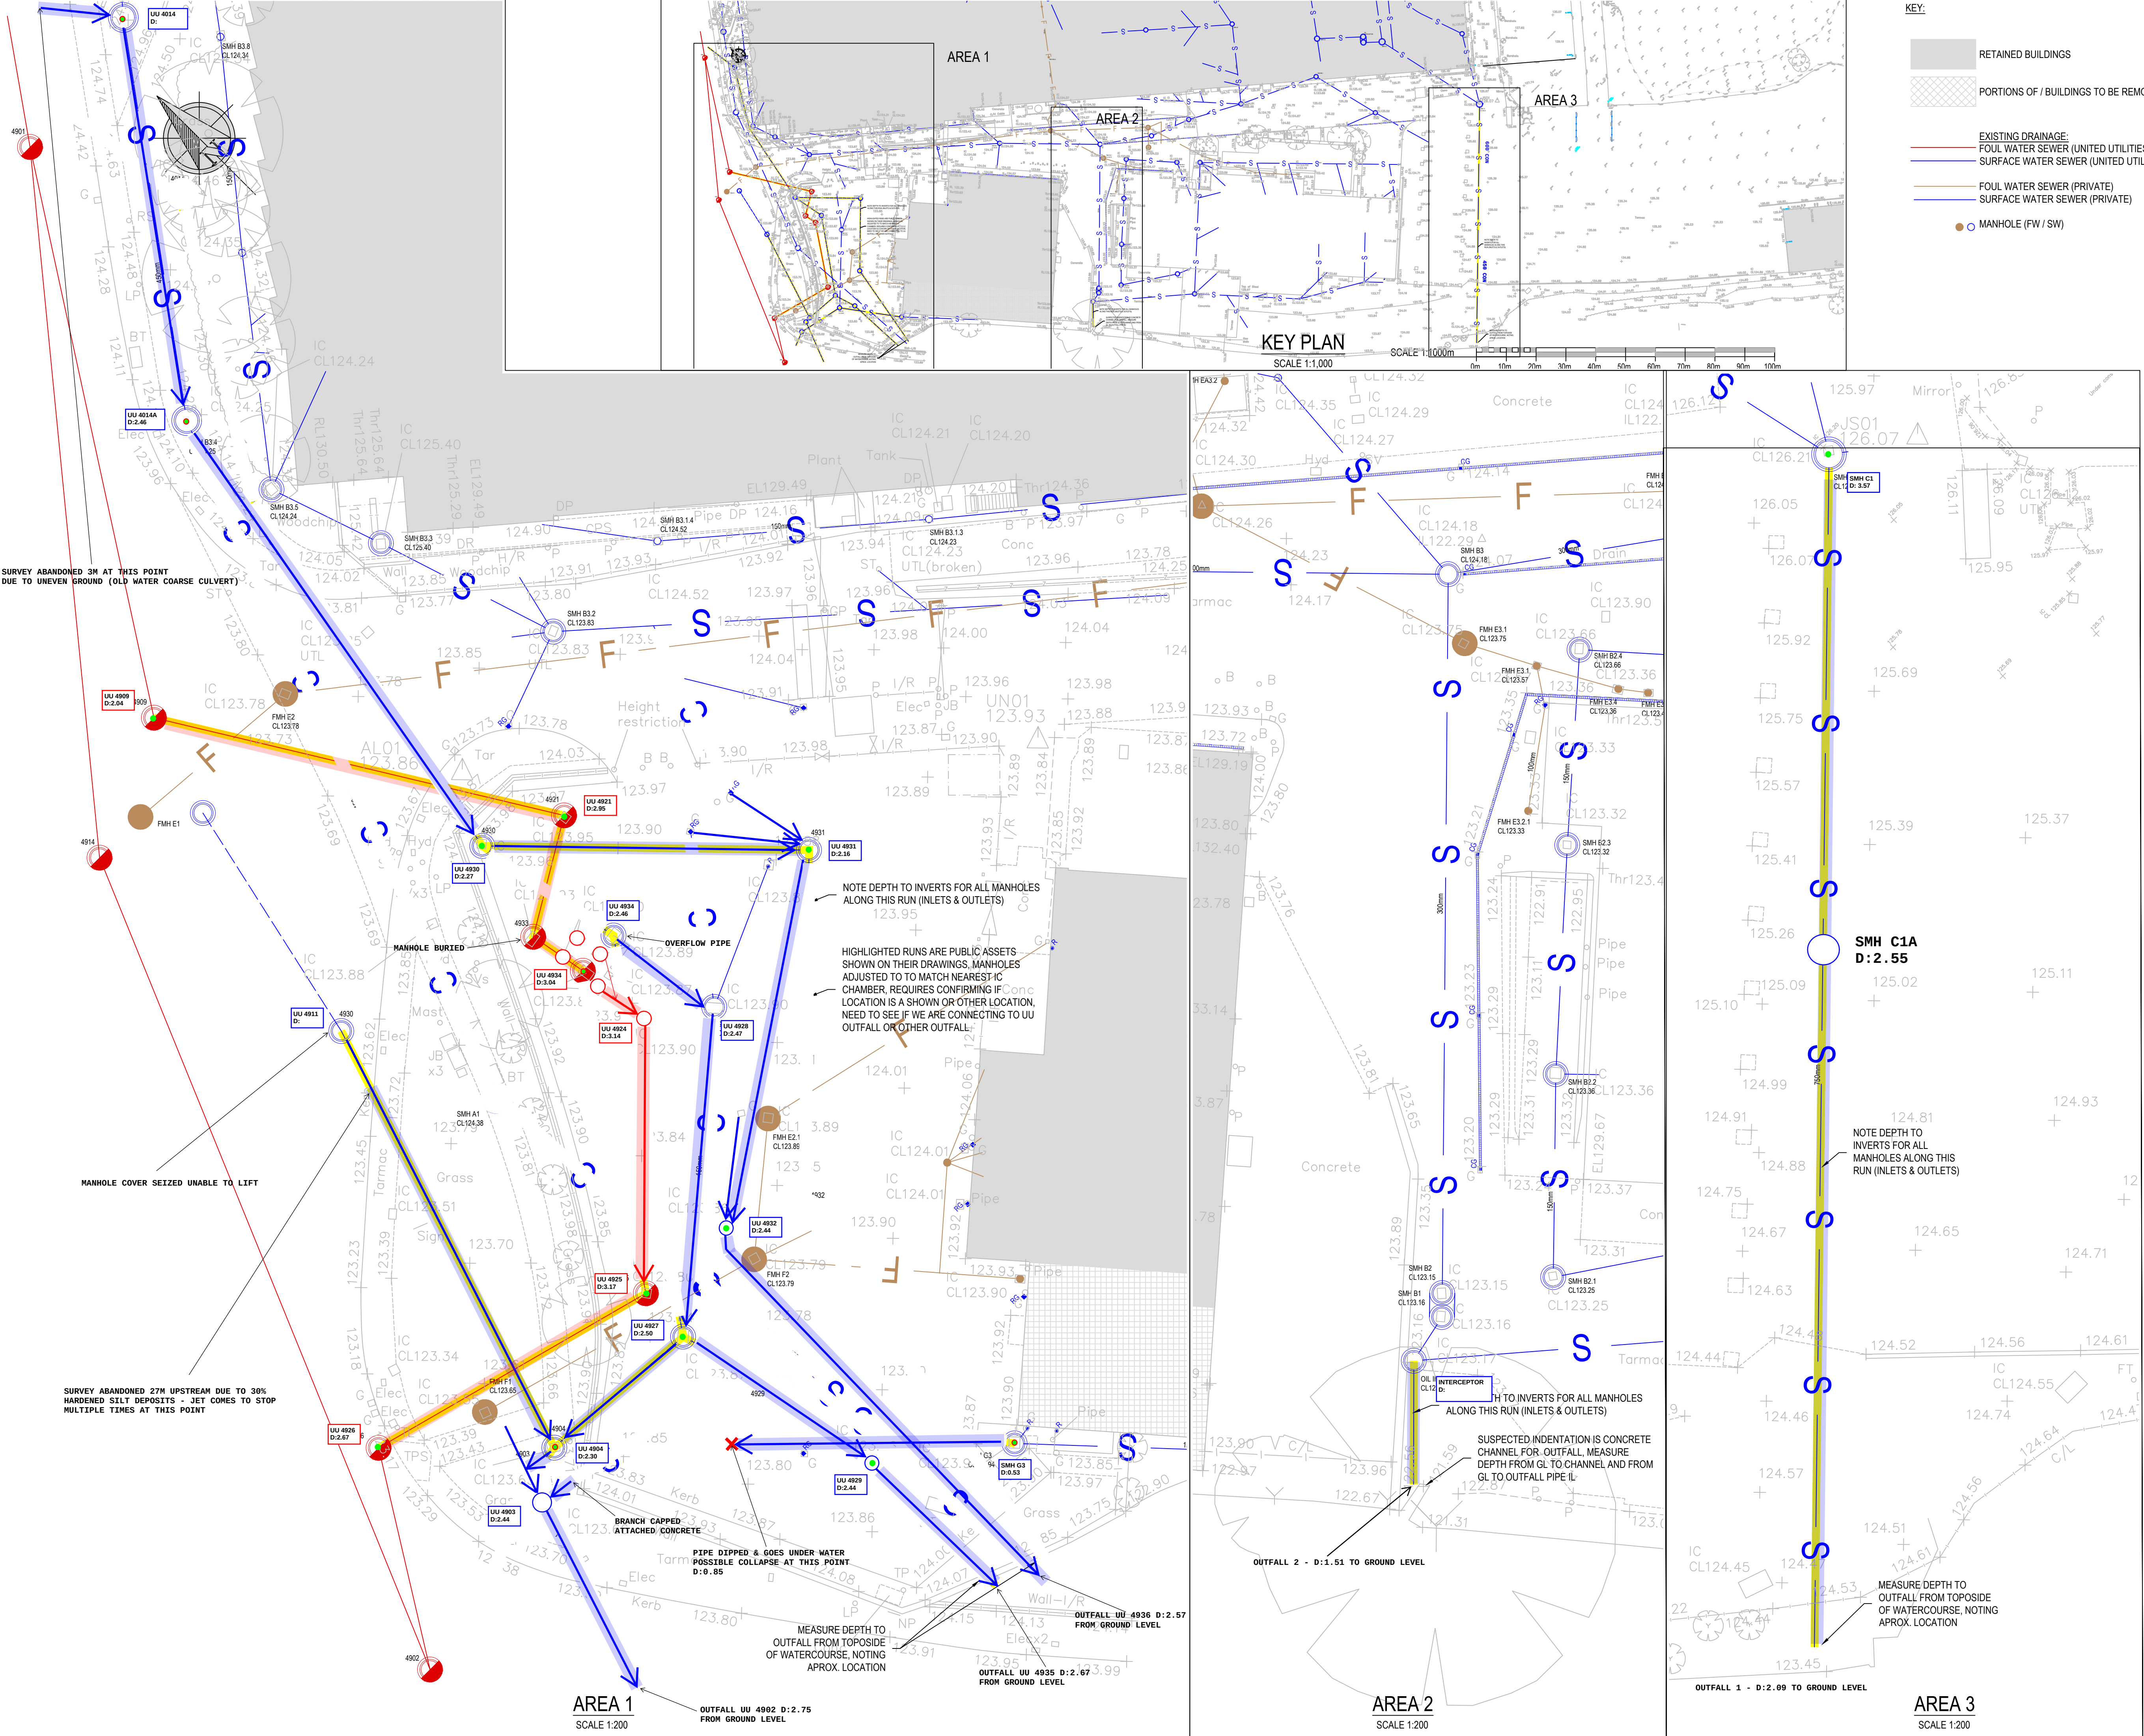

PRELIMINARY DRAWING

THIS DRAWING IS FOR PRELIMINARY INFORMATION PURPOSES ONLY AND MUST NOT BE READ AS A CONSTRUCTION ISSUE. IT INDICATES DESIGN INTENT ONLY AND IS SUBJECT TO AMENDMENT DURING FINAL DESIGN DEVELOPMENT

DRAWING REFERENCE LIST			
DRAWING NUMBER	REV	DATE	CREATOR
SSL2800K-200-1-1		FEB 20	SURVEY SYSTEMS

NOTES

- CHAMBERS ALONG SURVEYED RUNS TO HAVE STC25 MANHOLE CARDS COMPLETED.
- PUBLIC SEWERS SHOWN TAKEN FROM UNITED UTILITY RECORDS AS SHOWN. PROVIDED SURVEY FOR MANY CHAMBERS ARE OUTSIDE OF SURVEY LIMITS OR THERE IS NO MANHOLE INDICATED BY TOPO SURVEY. WHERE CHAMBERS HAVE BEEN TRACED BUT IS NOT INDICATED ON THE TOPO SURVEY, THEN THE CHAMBER LOCATION IS TO BE MEASURED OFF ITEMS / POINTS ON PROVIDED TOPO SURVEY. TOPO SURVEY TO BE PROVIDED IN CAD AND/OR PDF FORMATS.

P01	15/08/23	FIRST ISSUE	PL	PL
Rev	Date	Description	By	Check

Client

CARPENTERS LTD

Project

CARPENTERS, GLOSSOP

Office

LONDON - 020 3077 0970

Title

CCTV SURVEY EXTENTS PLAN

Scale @ A1 AS SHOWN

Status PRELIMINARY

Project Ref 8.2819

Originator CCL

Volume ZZ

Level 00

File Type DR

Discipline C

Drawing No. 4025

Revision P1

clancy consulting

www.clancy.co.uk