

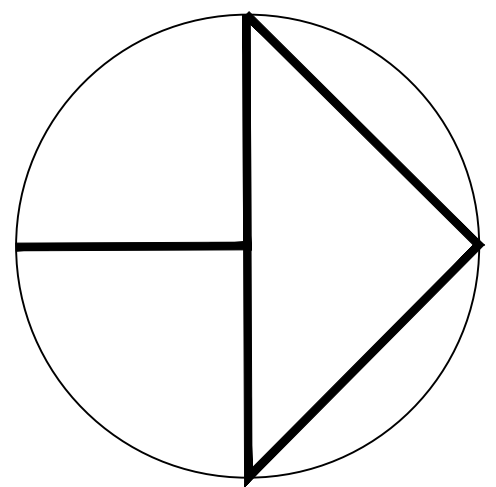


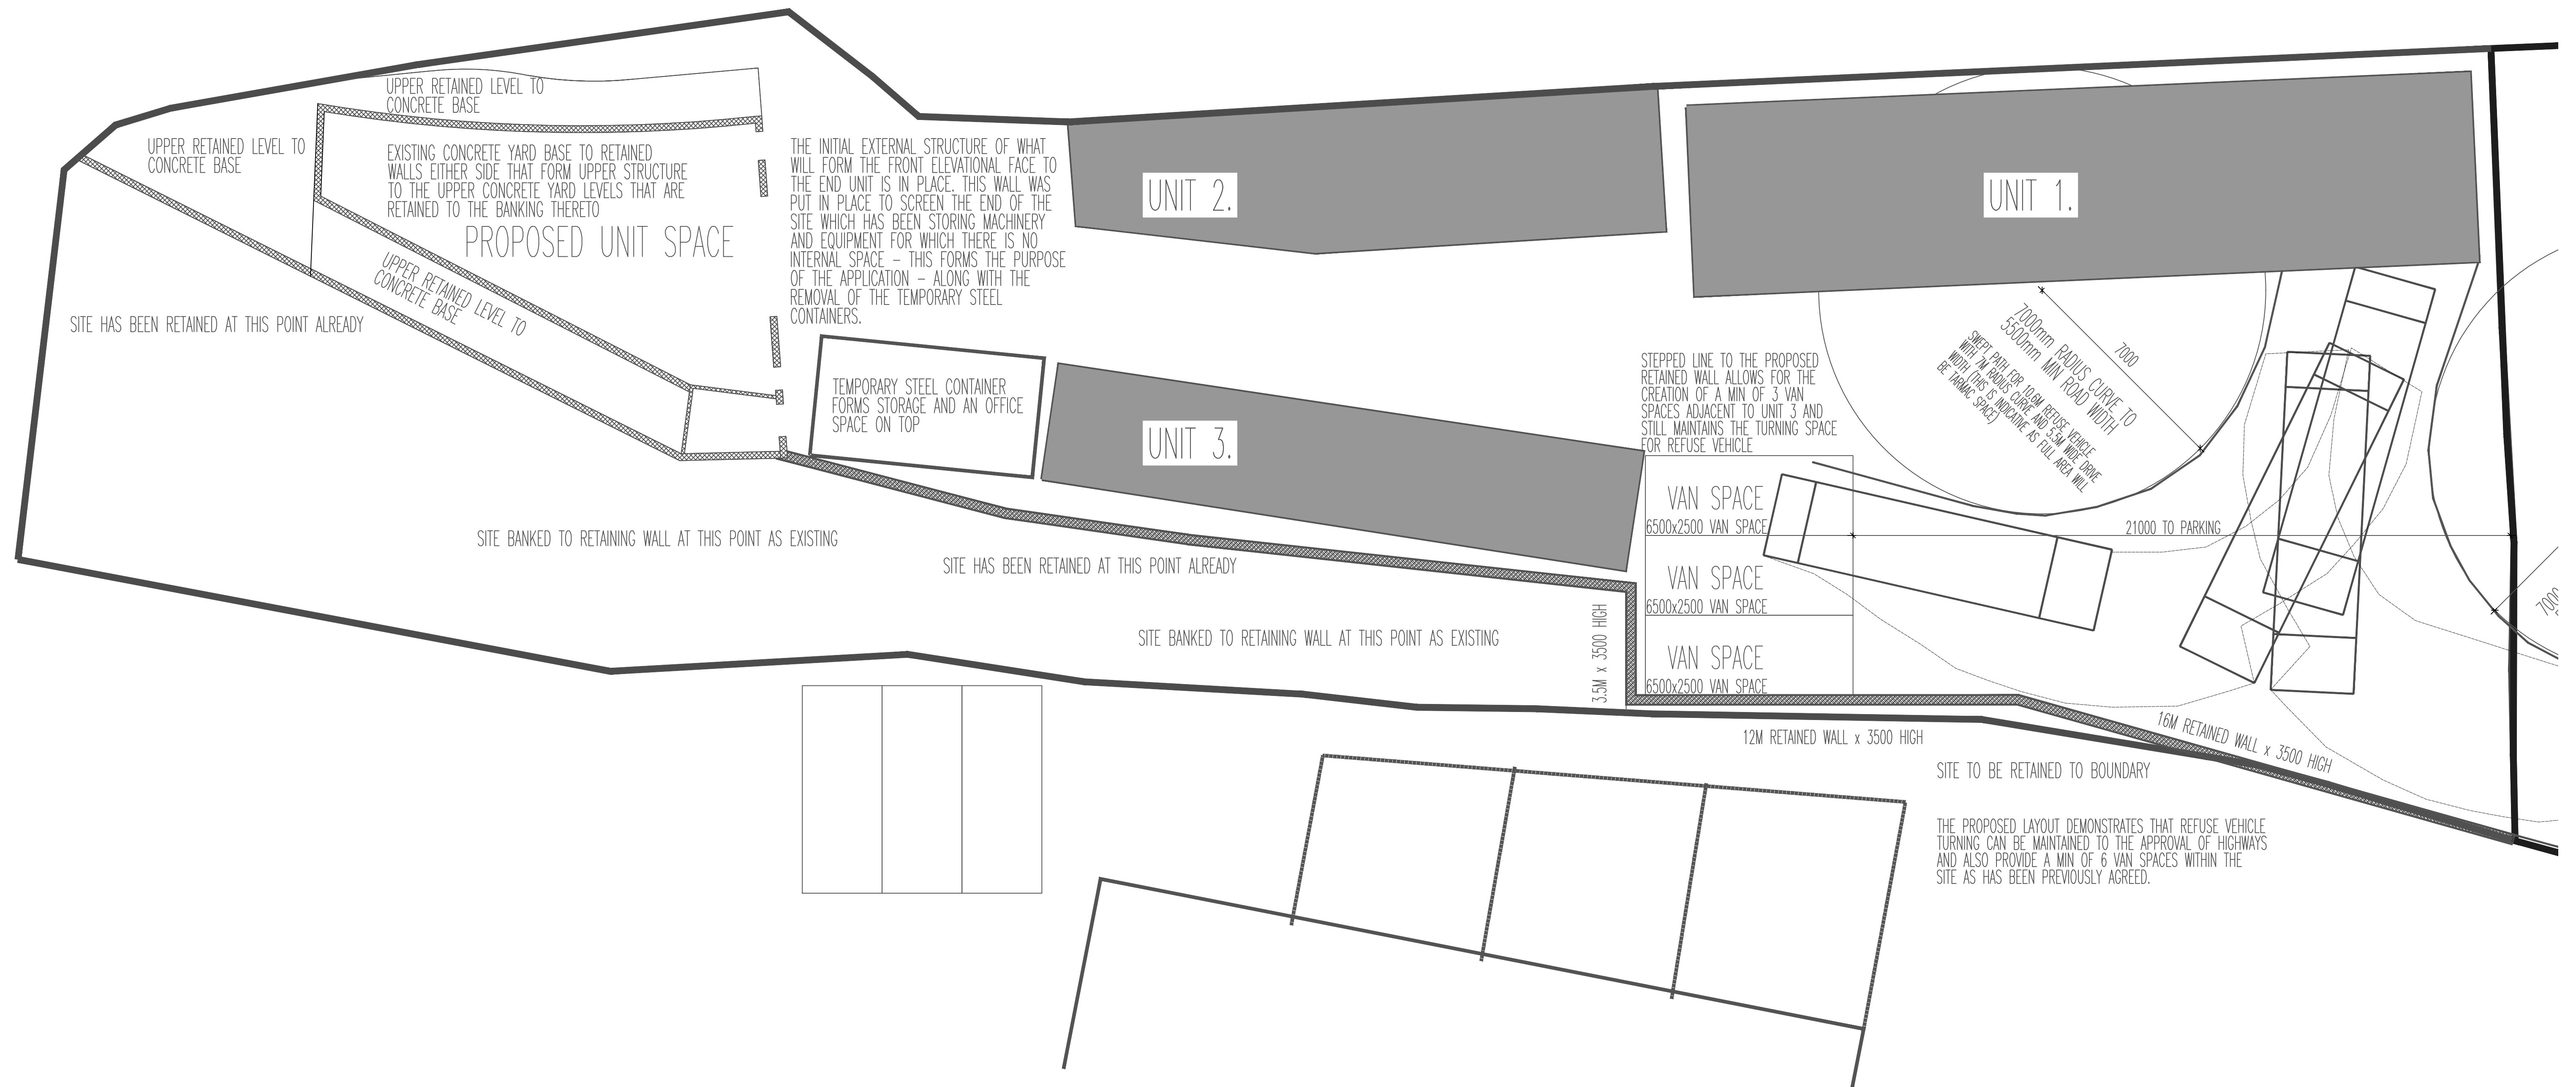

1:100
NORTH

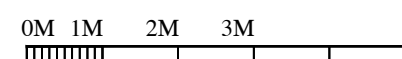

EXISTING GROUND FLOOR PLAN 1:100

GISBOURNE WORKS, WHALEY BRIDGE

