
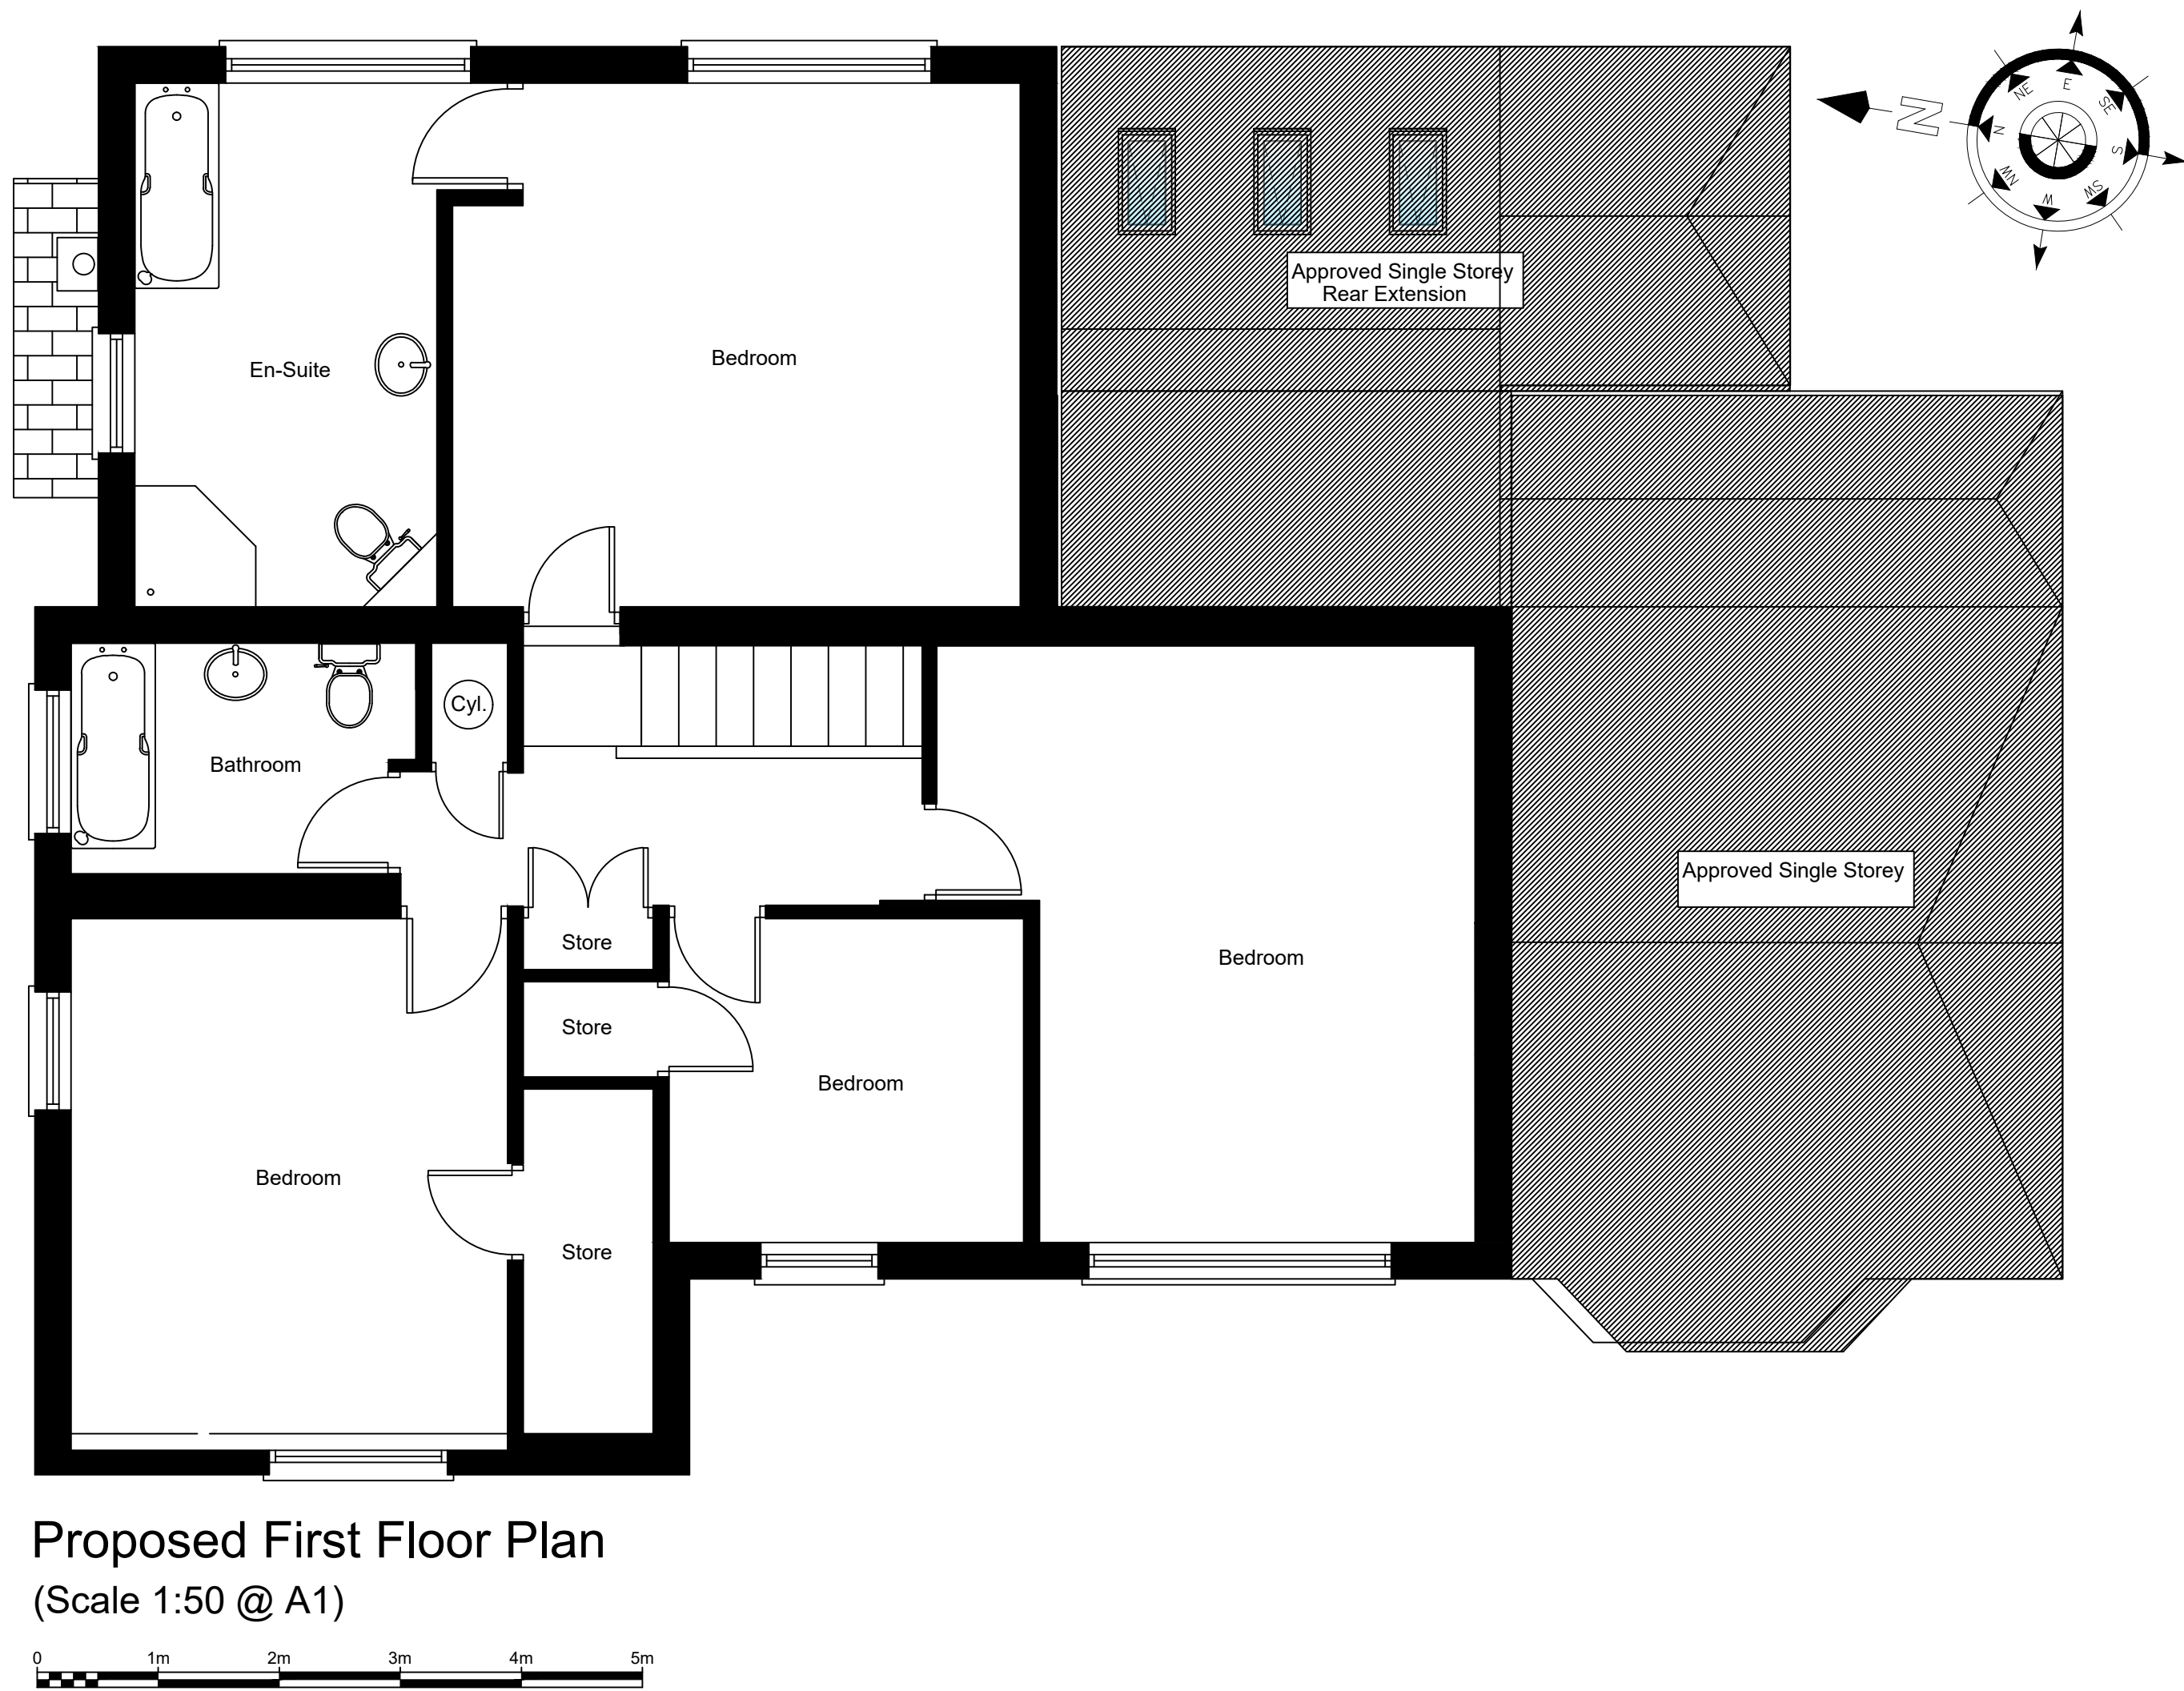
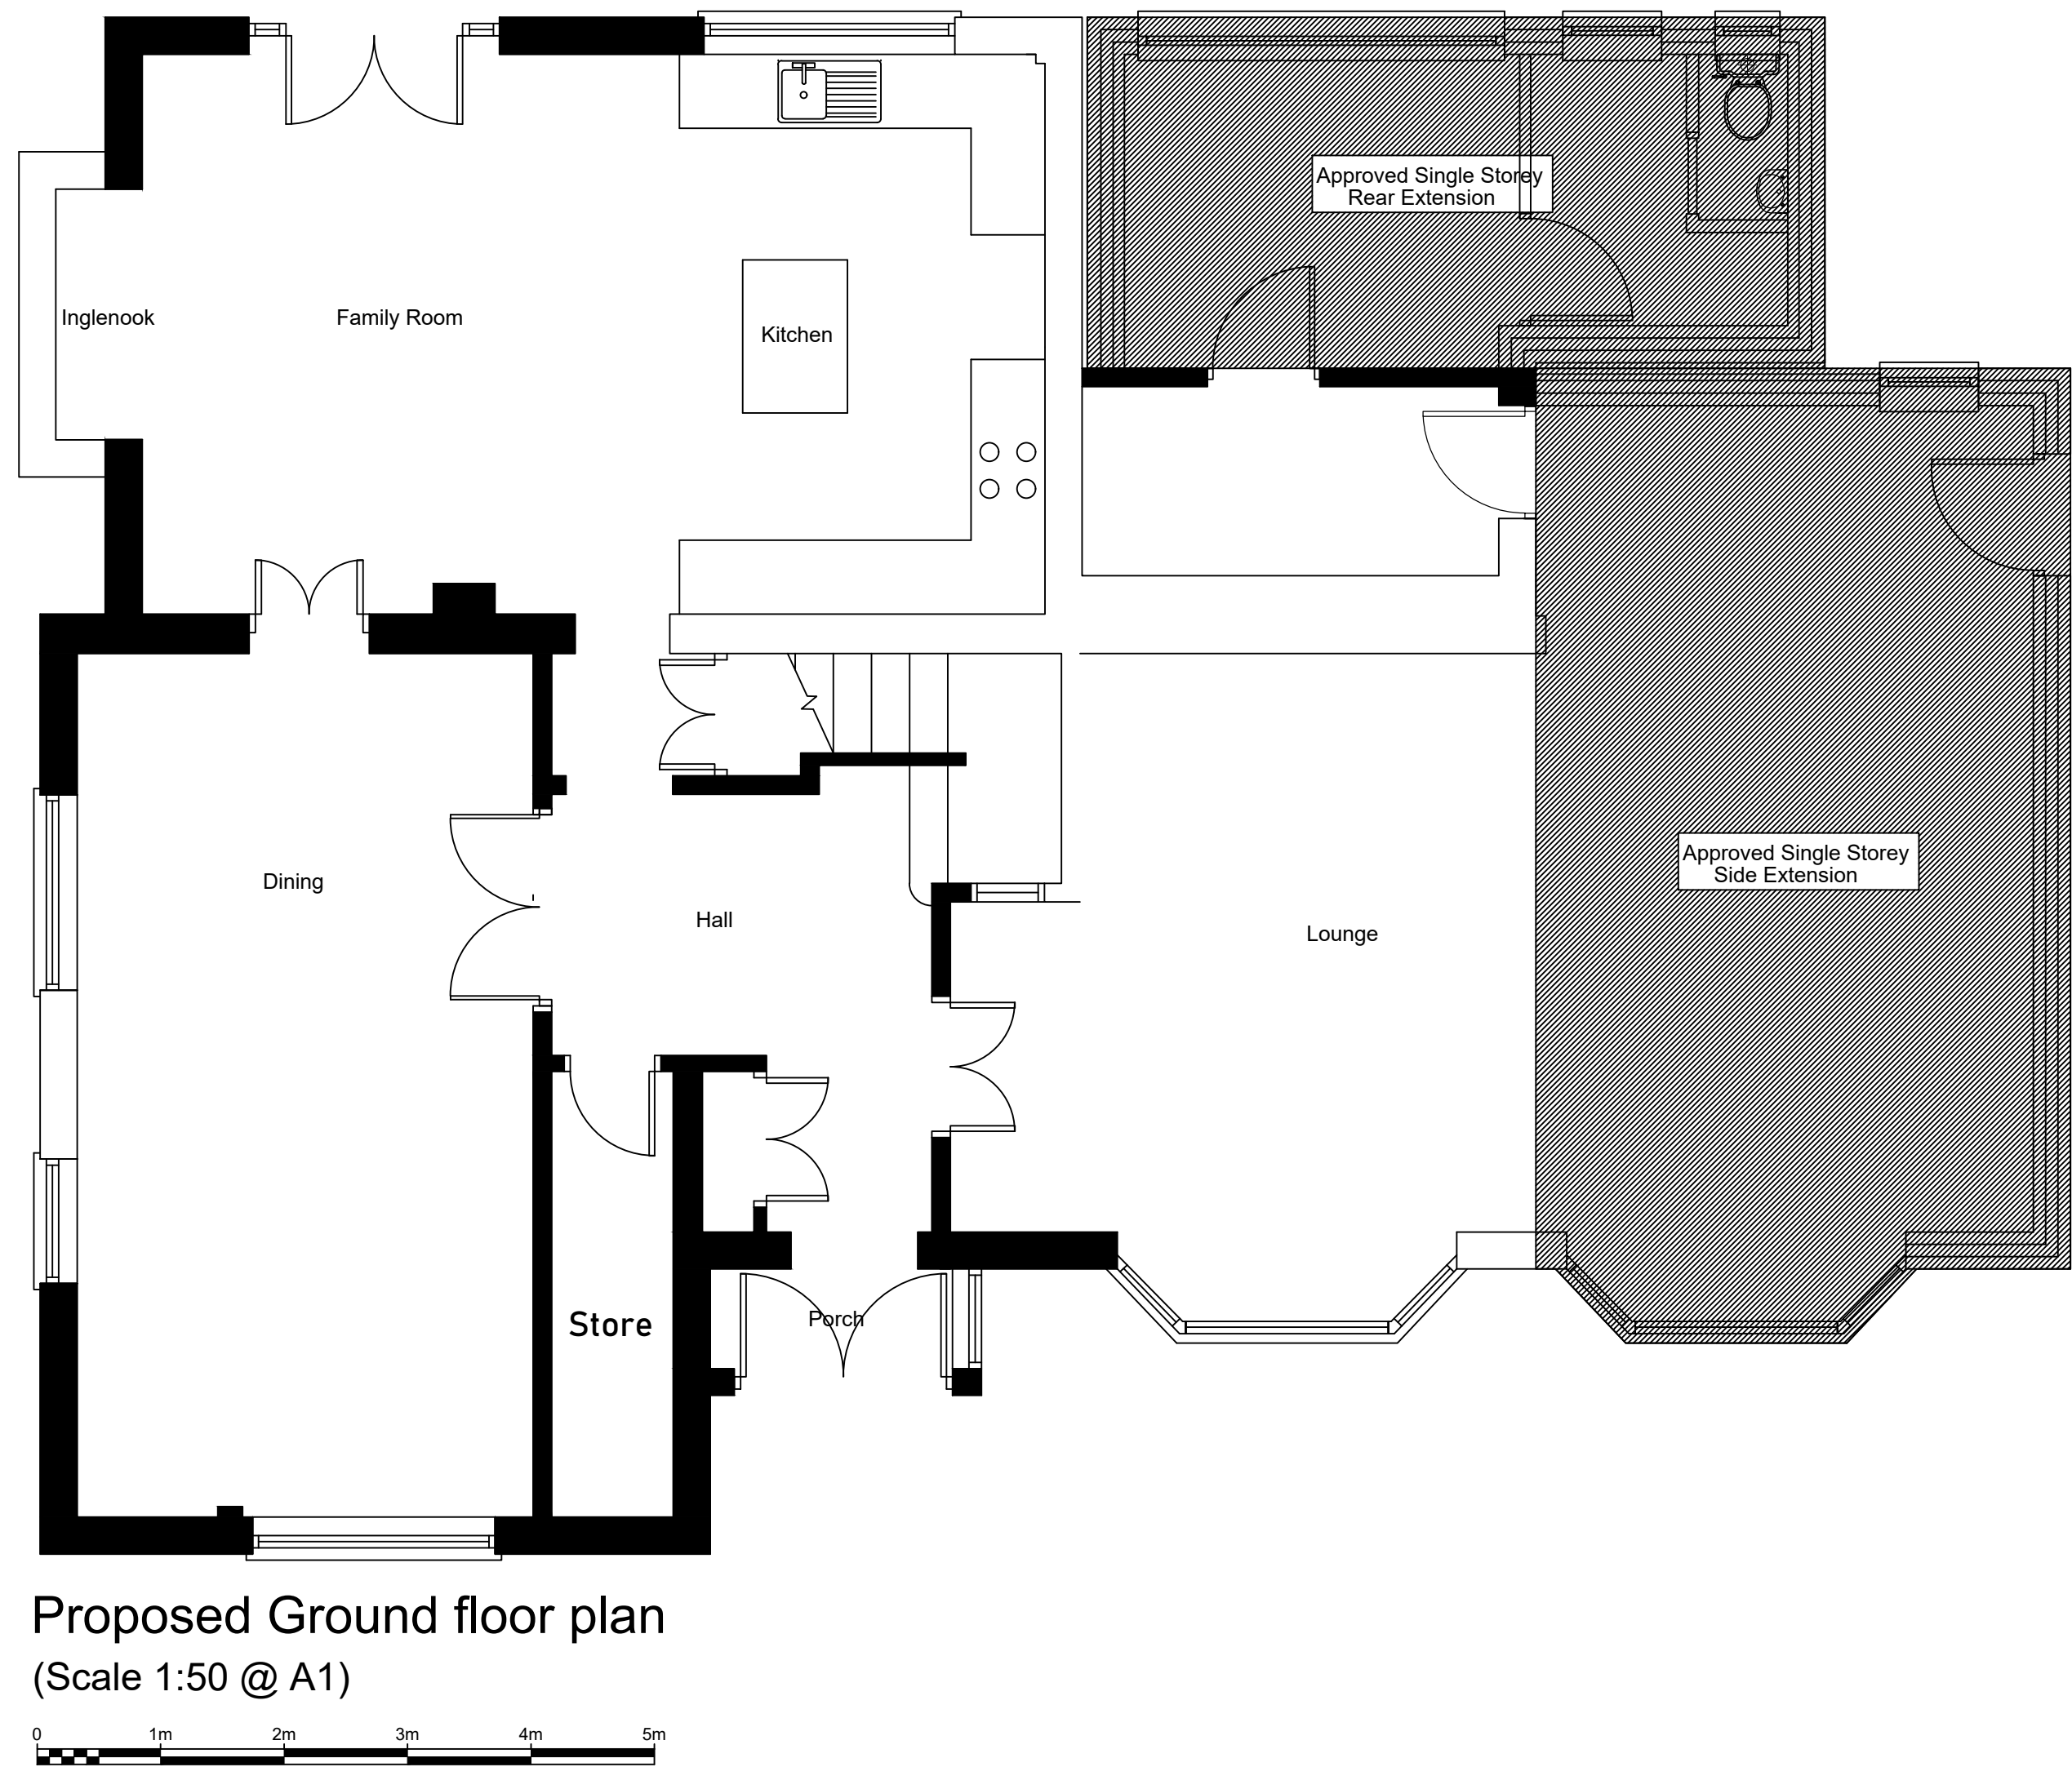


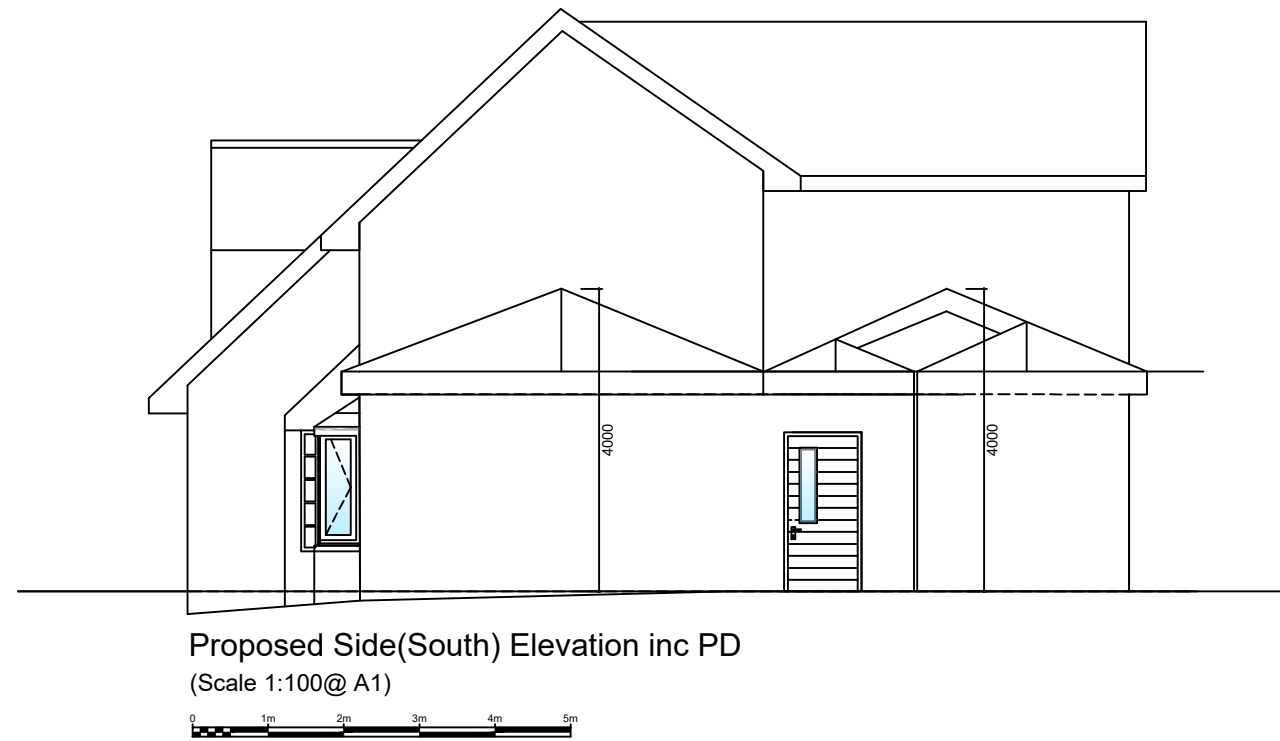

P1	Planning Application	22/12/23
Rev	Description	Date
STATUS P1	PURPOSE OF ISSUE Planning Application	
PROJECT 1 Royle Avenue, Glossop		
TITLE Proposed GA's & Elevations		
CLIENT Mr & Mrs C. Jackson		
DRAWN BY	CHECKED BY	DATE 22/12/23
SCALE 1:50 @ A1	PROJECT NUMBER 004	
DRAWING NUMBER 004-DR-0005		REV P1