


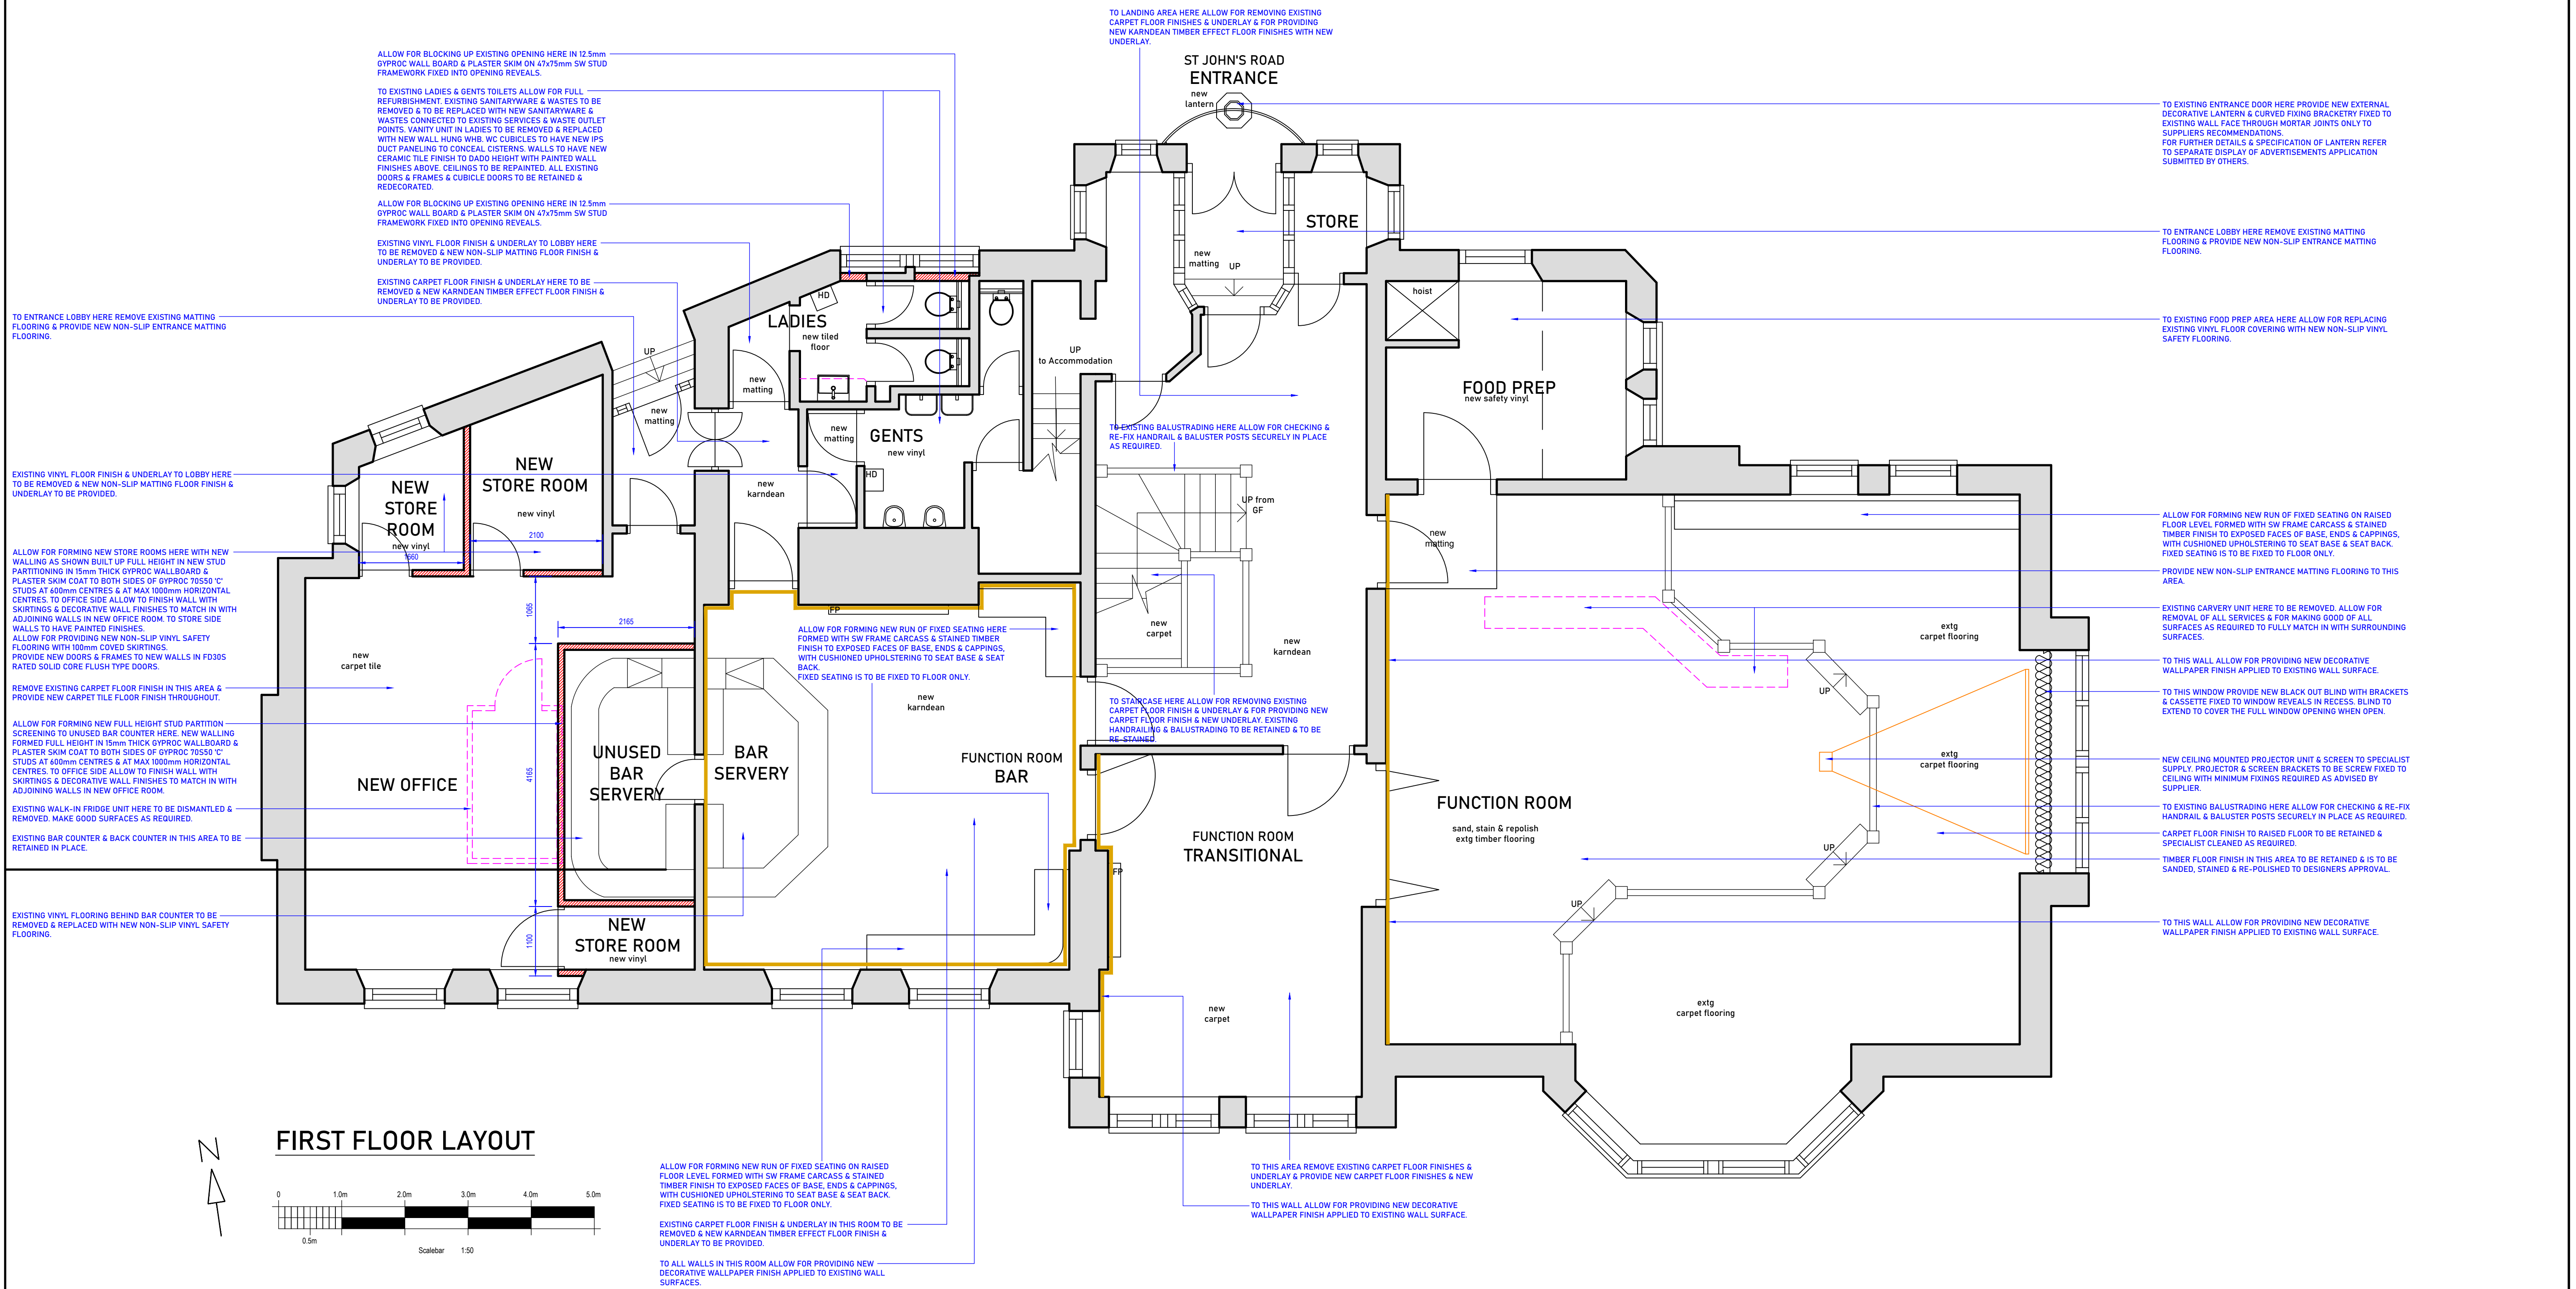

|                                                                        |                        |                     |   |   |                                                                                       |
|------------------------------------------------------------------------|------------------------|---------------------|---|---|---------------------------------------------------------------------------------------|
| Job title:<br>The Old Club House<br>1 Water Strret, Buxton<br>SK17 6XN |                        | Scale:<br>1:50 @ A1 | Revision:<br>A. NORTH POINT ADDED. TITLE SHEET STANDARD NOTES AMENDED. ADDITIONAL STORE ROOM ADDED ADJOINING NEW OFFICE. ADDITIONAL DIMENSIONS ADDED. (03.01.24). RGC. | Copyright.<br>This drawing and design and all the information contained therein is the sole copyright of SODA Ltd, and reproduction in any form is forbidden unless permission is obtained in writing. |  |
| Drawing title:<br>First Floor Layout as Proposed                       |                        | Date:<br>27.11.23   |   |   |                                                                                       |
| Drawing Number:<br>1295-P-04A                                          | Client:<br>Greene King | Drawn by:<br>RGC    |   |   |                                                                                       |