


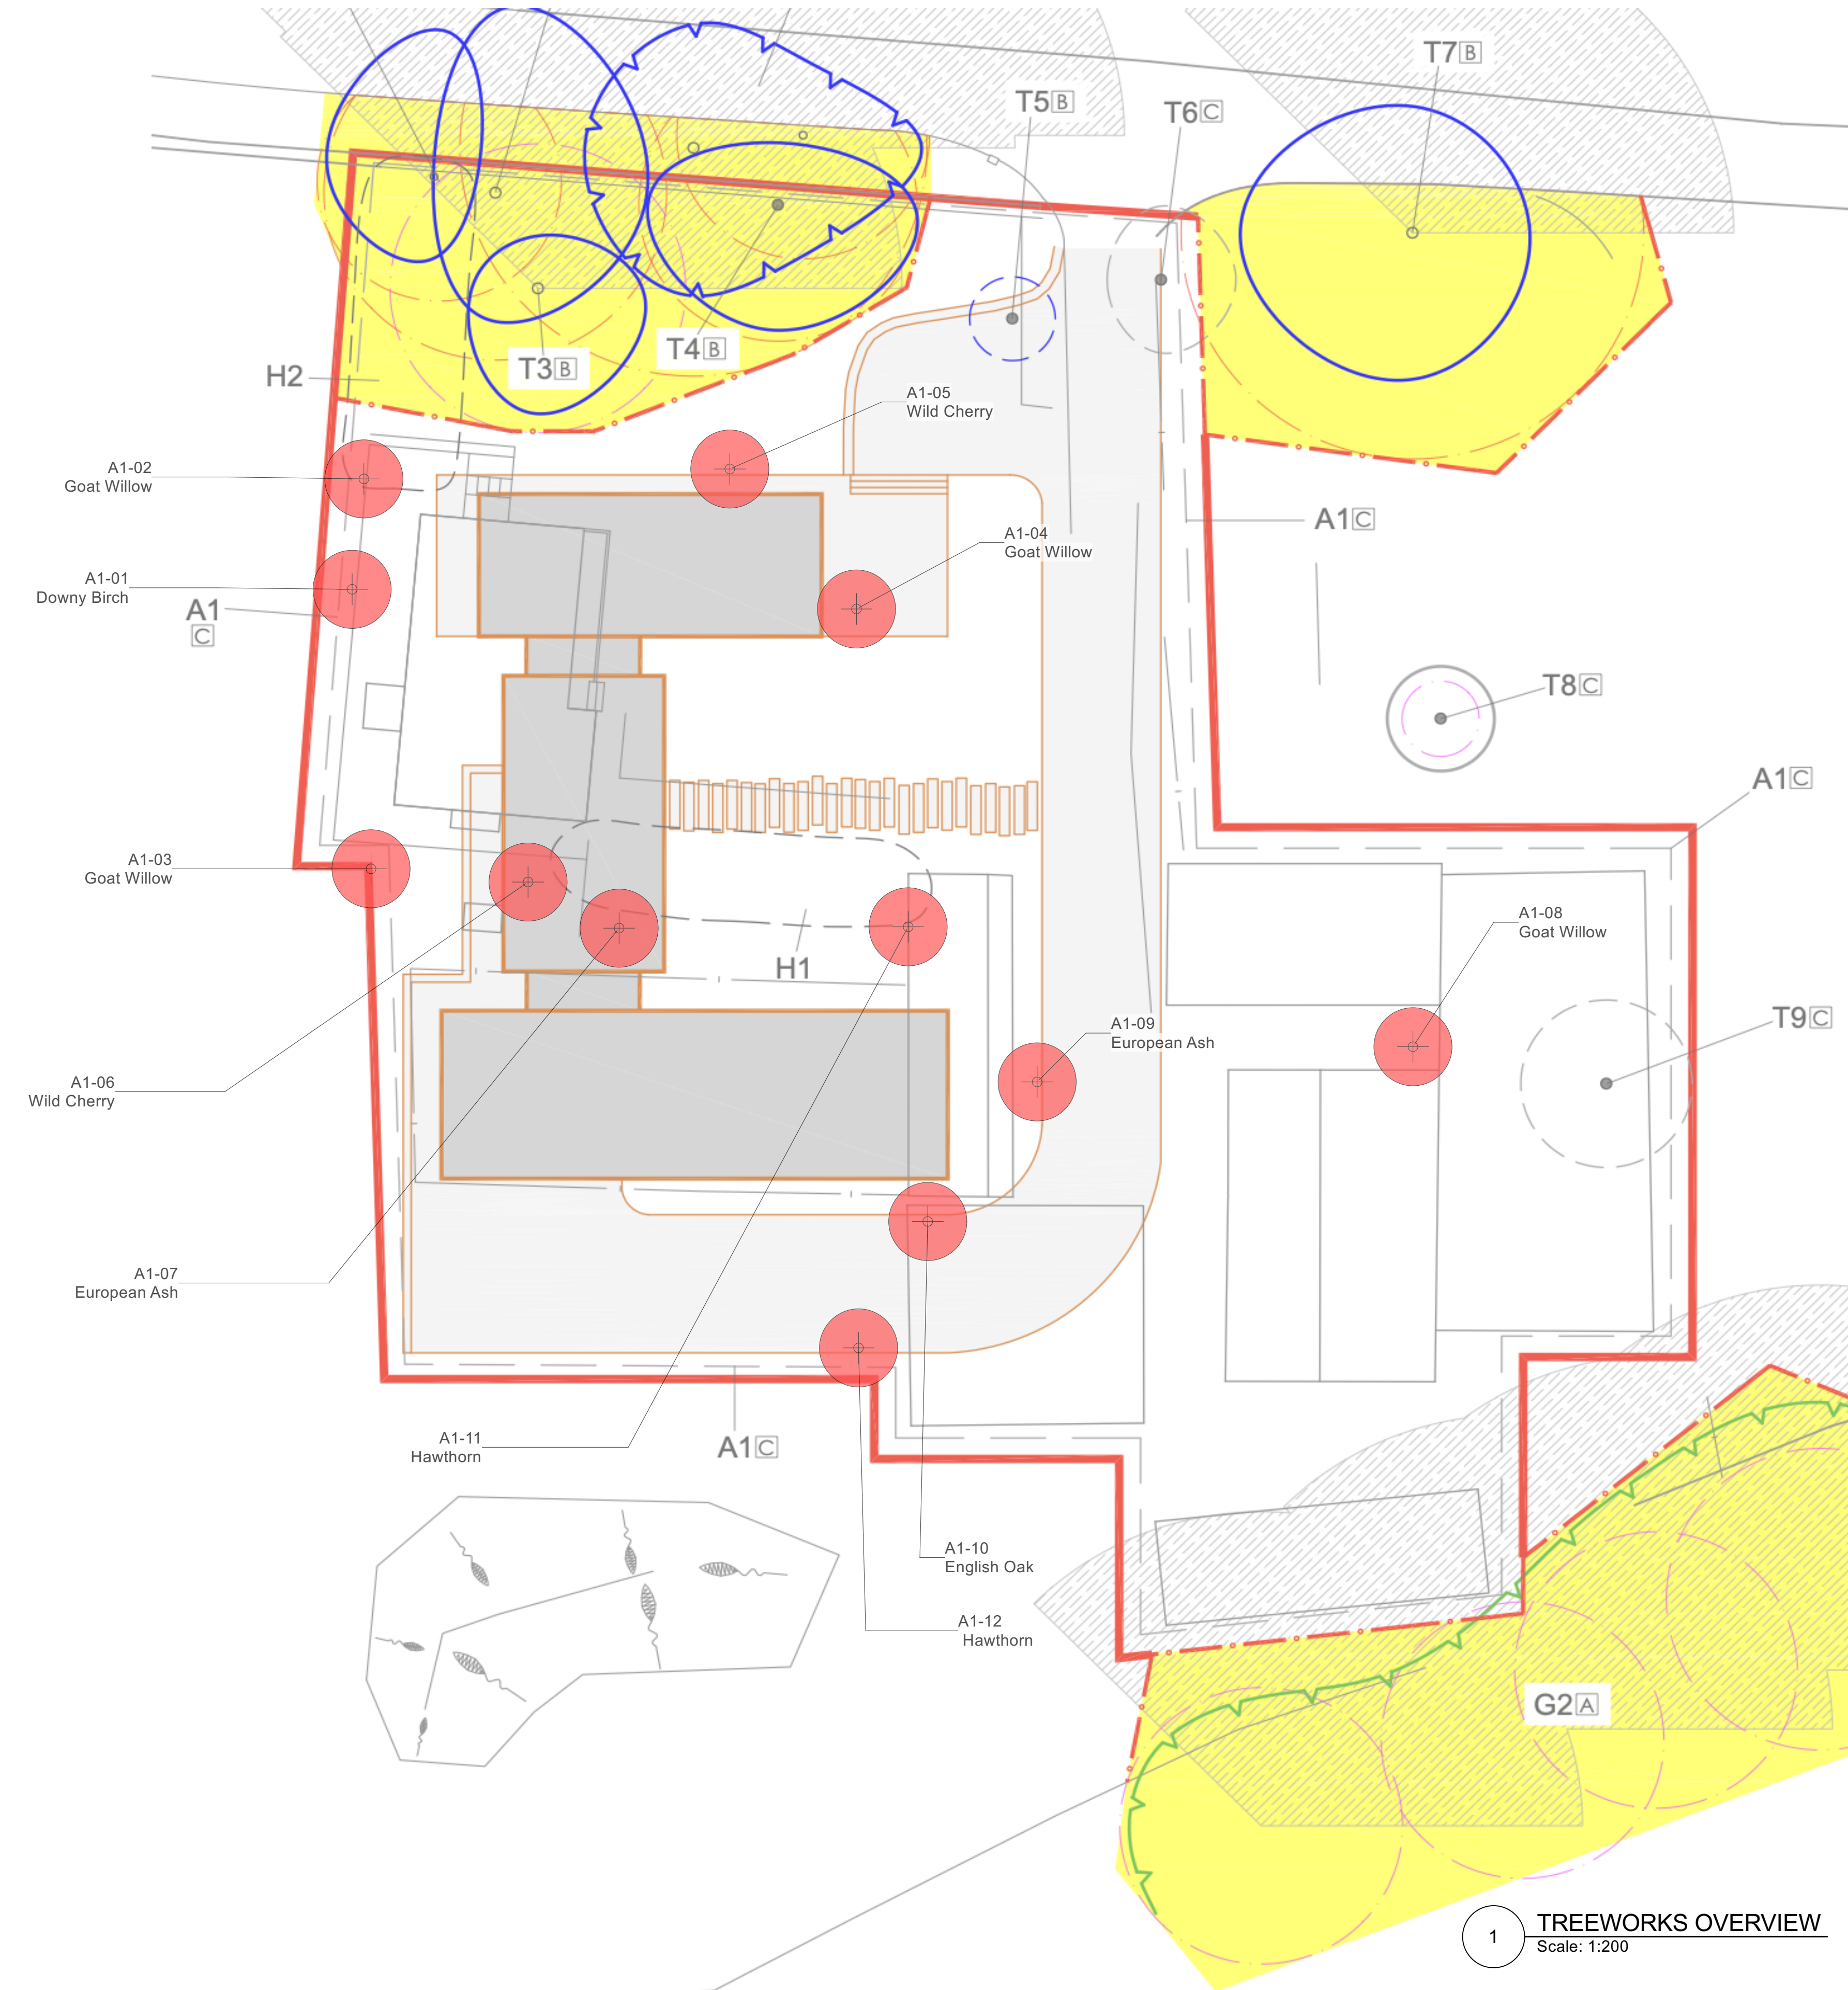

TREE SURVEY SCHEDULE

PROJECT: HOLLY FARM, BRIARGROVE ROAD, BIRCH VALE
CLIENT: GRAHAM KNIGHT
REF: CW/11257-SS-1



SURVEYED BY: G THOMAS
DATE: 16 AUGUST 2023

No.	Species	Age Range	Height (m)	Crown Spread (m)	Stem Dia. (mm)	Vitality	Comments	Management	Visual	Retention Value Existing	Retention Value Proposed	BS5837 RPA Radius (m)
G2	1 Oak 4 Alder	M	13-16 (EST)	≤15 (EST)	550-600 (EST)	N	• Closely spaced linear group of off-site field boundary trees and dense scrub vegetation • Would benefit from management	• Protect during development	3G	A	A	66-72 (EST)
A1	Goat willow Hawthorn Willow Cherry Ash Oak Elder Alder	Y-M	-	-	-	-	• Scattered, locally dense natural colonisation • Extensive Himalayan balsam • Not assessed in detail	• Remove for development • Grub out or grind stumps to a depth of 0.3m	2	C	U	N/A
H1	Cypress	SM	10	≤5 (EST)	≤350	N	• Overgrown garden boundary hedge • Dieback on north side to a height of 3m where previously suppressed	• Remove for development • Grub out or grind stumps to a depth of 0.3m	2	-	-	-
H2	Cypress	SM	≤17	≤6 (EST)	≤700	N	• Closely spaced linear group • Overgrown garden boundary hedge • Failed co-dominant stem at southern end • Removal would benefit better adjacent trees	• Remove for development • Grind stumps to a depth of 0.3m	3G	-	-	-

Existing Tree Report Group A1 to be read in conjunction with ARBORICULTURAL STATEMENT CW/11257-AS

ID	Botanical Name	Common Name	Action
A1-01	<i>Betula pubescens</i>	Downy Birch	Remove
A1-02	<i>Salix caprea</i>	Goat Willow	Remove
A1-03	<i>Salix caprea</i>	Goat Willow	Remove
A1-04	<i>Salix caprea</i>	Goat Willow	Remove
A1-05	<i>Prunus avium</i>	Wild Cherry	Remove
A1-06	<i>Prunus avium</i>	Wild Cherry	Remove
A1-07	<i>Fraxinus excelsior</i>	European Ash	Remove
A1-08	<i>Salix caprea</i>	Goat Willow	Remove
A1-09	<i>Fraxinus excelsior</i>	European Ash	Remove
A1-10	<i>Quercus robur</i>	English Oak	Remove
A1-11	<i>Crataegus laevigata</i>	Hawthorn	Remove
A1-12	<i>Crataegus laevigata</i>	Hawthorn	Remove

- SITE BOUNDARY
- PROPOSED BUILDINGS AND HARD SURFACES (DRAWING 18025-C4P-AB-ZZ-DR-A-0108 Rev P2)
- INDIVIDUAL TREE TO BE RETAINED
- GROUP OF TREES TO BE RETAINED
- TREE, AREA OF TREES OR HEDGE TO BE REMOVED
- STEM POSITION APPROXIMATED
- BS 5837 RETENTION CATEGORY
- BS5837 ROOT PROTECTION AREA
- BS5837 MODIFIED ROOT PROTECTION AREA
- BS5837 SHADOW PATTERN
- BS5837 CATEGORY 'A' TREES
- BS5837 CATEGORY 'B' TREES
- BS5837 CATEGORY 'C' TREES
- TREE PROTECTION AREA
- TREE PROTECTION BARRIER AND PART SITE BOUNDARY
- GROUP A1 TREES TO BE REMOVED

Please Note

This drawing is copyright and owned by Kate Paterson Garden Design. Duplication in any form - electronically, on paper or in reality must only be done with prior agreement of Kate Paterson Garden Design.

DO NOT SCALE from this drawing (printed or electronic version). Contractors must check all dimensions from site. Discrepancies and/or ambiguities within this drawing, between it and information given elsewhere, must be reported immediately to Kate Paterson Garden Design for clarification before proceeding.

Please note all construction details are recommendations only. The liability for construction lies with the contractor and they should assess ground conditions, structures and services on site and adjust accordingly.

Kate Paterson Garden Design are not able to accept responsibility for any damage to (or cost involved with) any underground hazards, obstructions or services not made known to us in writing or apparent on visual inspection. It is the clients responsibility to check and obtain any planning, building control or tree protection issues before work commences.

Copyright Kate Paterson Garden Design 2024

DRAWING NO : 240115/001

Consultant

Kate Paterson

REV. DATE DESCRIPTION

NO DATE ISSUE NOTE

Project Manager Drawn By

Date 17 JAN 2024 Reviewed By

Project ID 240115

Sheet Title

TREWORKS OVERVIEW

Sheet No.

Sht-1

PRELIMINARY