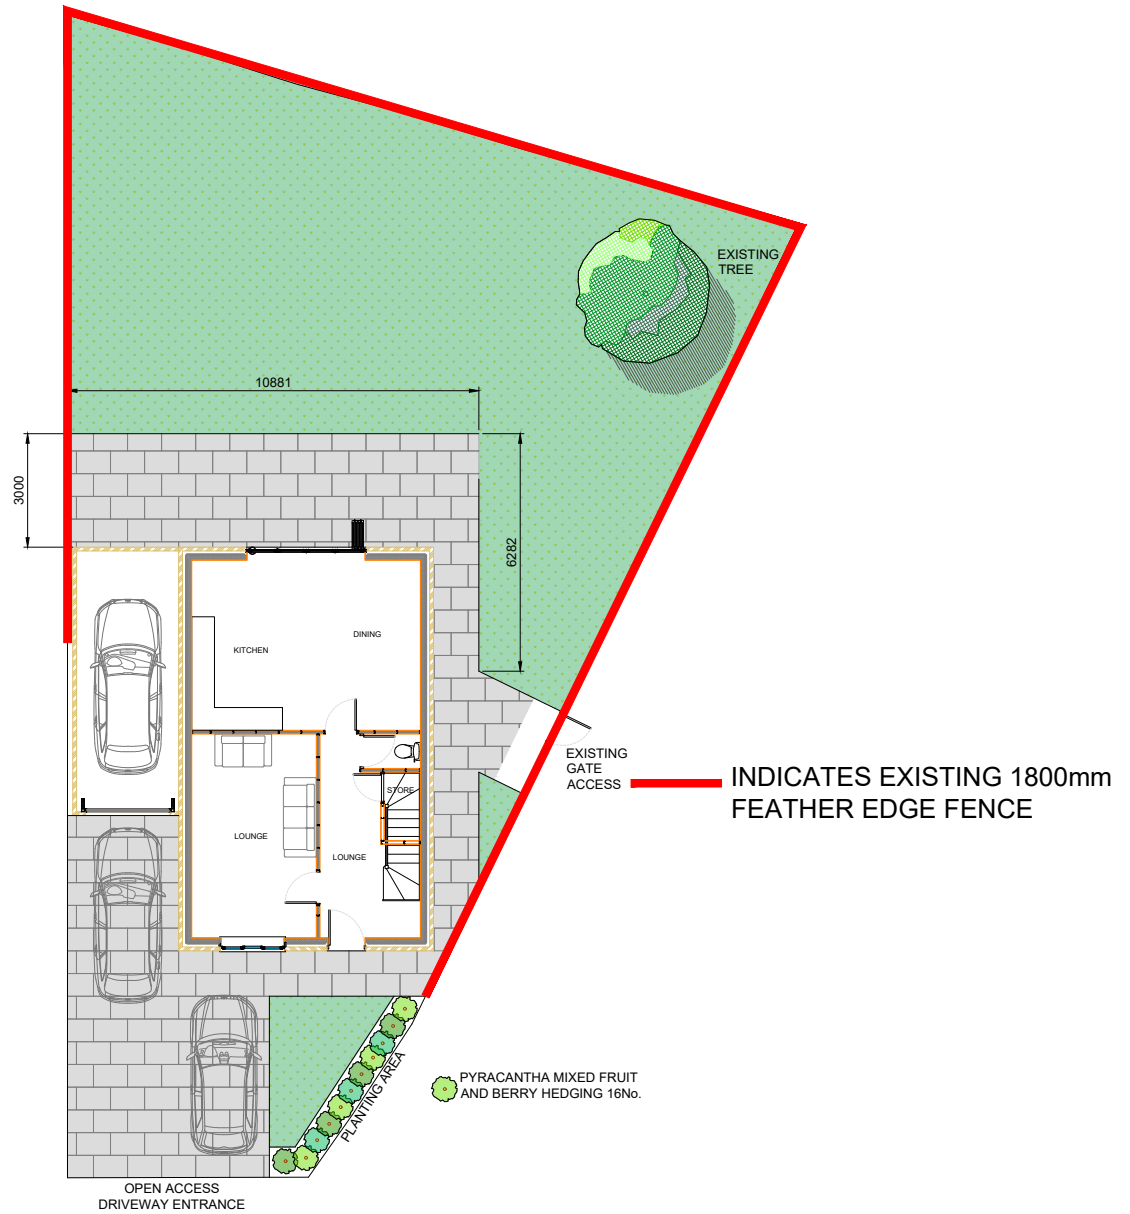


SCALE 1:200

A	FIRST ISSUE	IGS	28.11.18
REV	DESCRIPTION	BY	DATE
		PROJECT/TITLE	DRAWN I STEVENSON
		58 GLADSTONE STREET BOUNDARY TREATMENT	DATE 28.01.24
		CLIENT MR R ALEXANDER	SCALE 1:200 (A4)
		DRG No. 13	AMENDMENT A