


EXISTING SECOND FLOOR LAYOUT

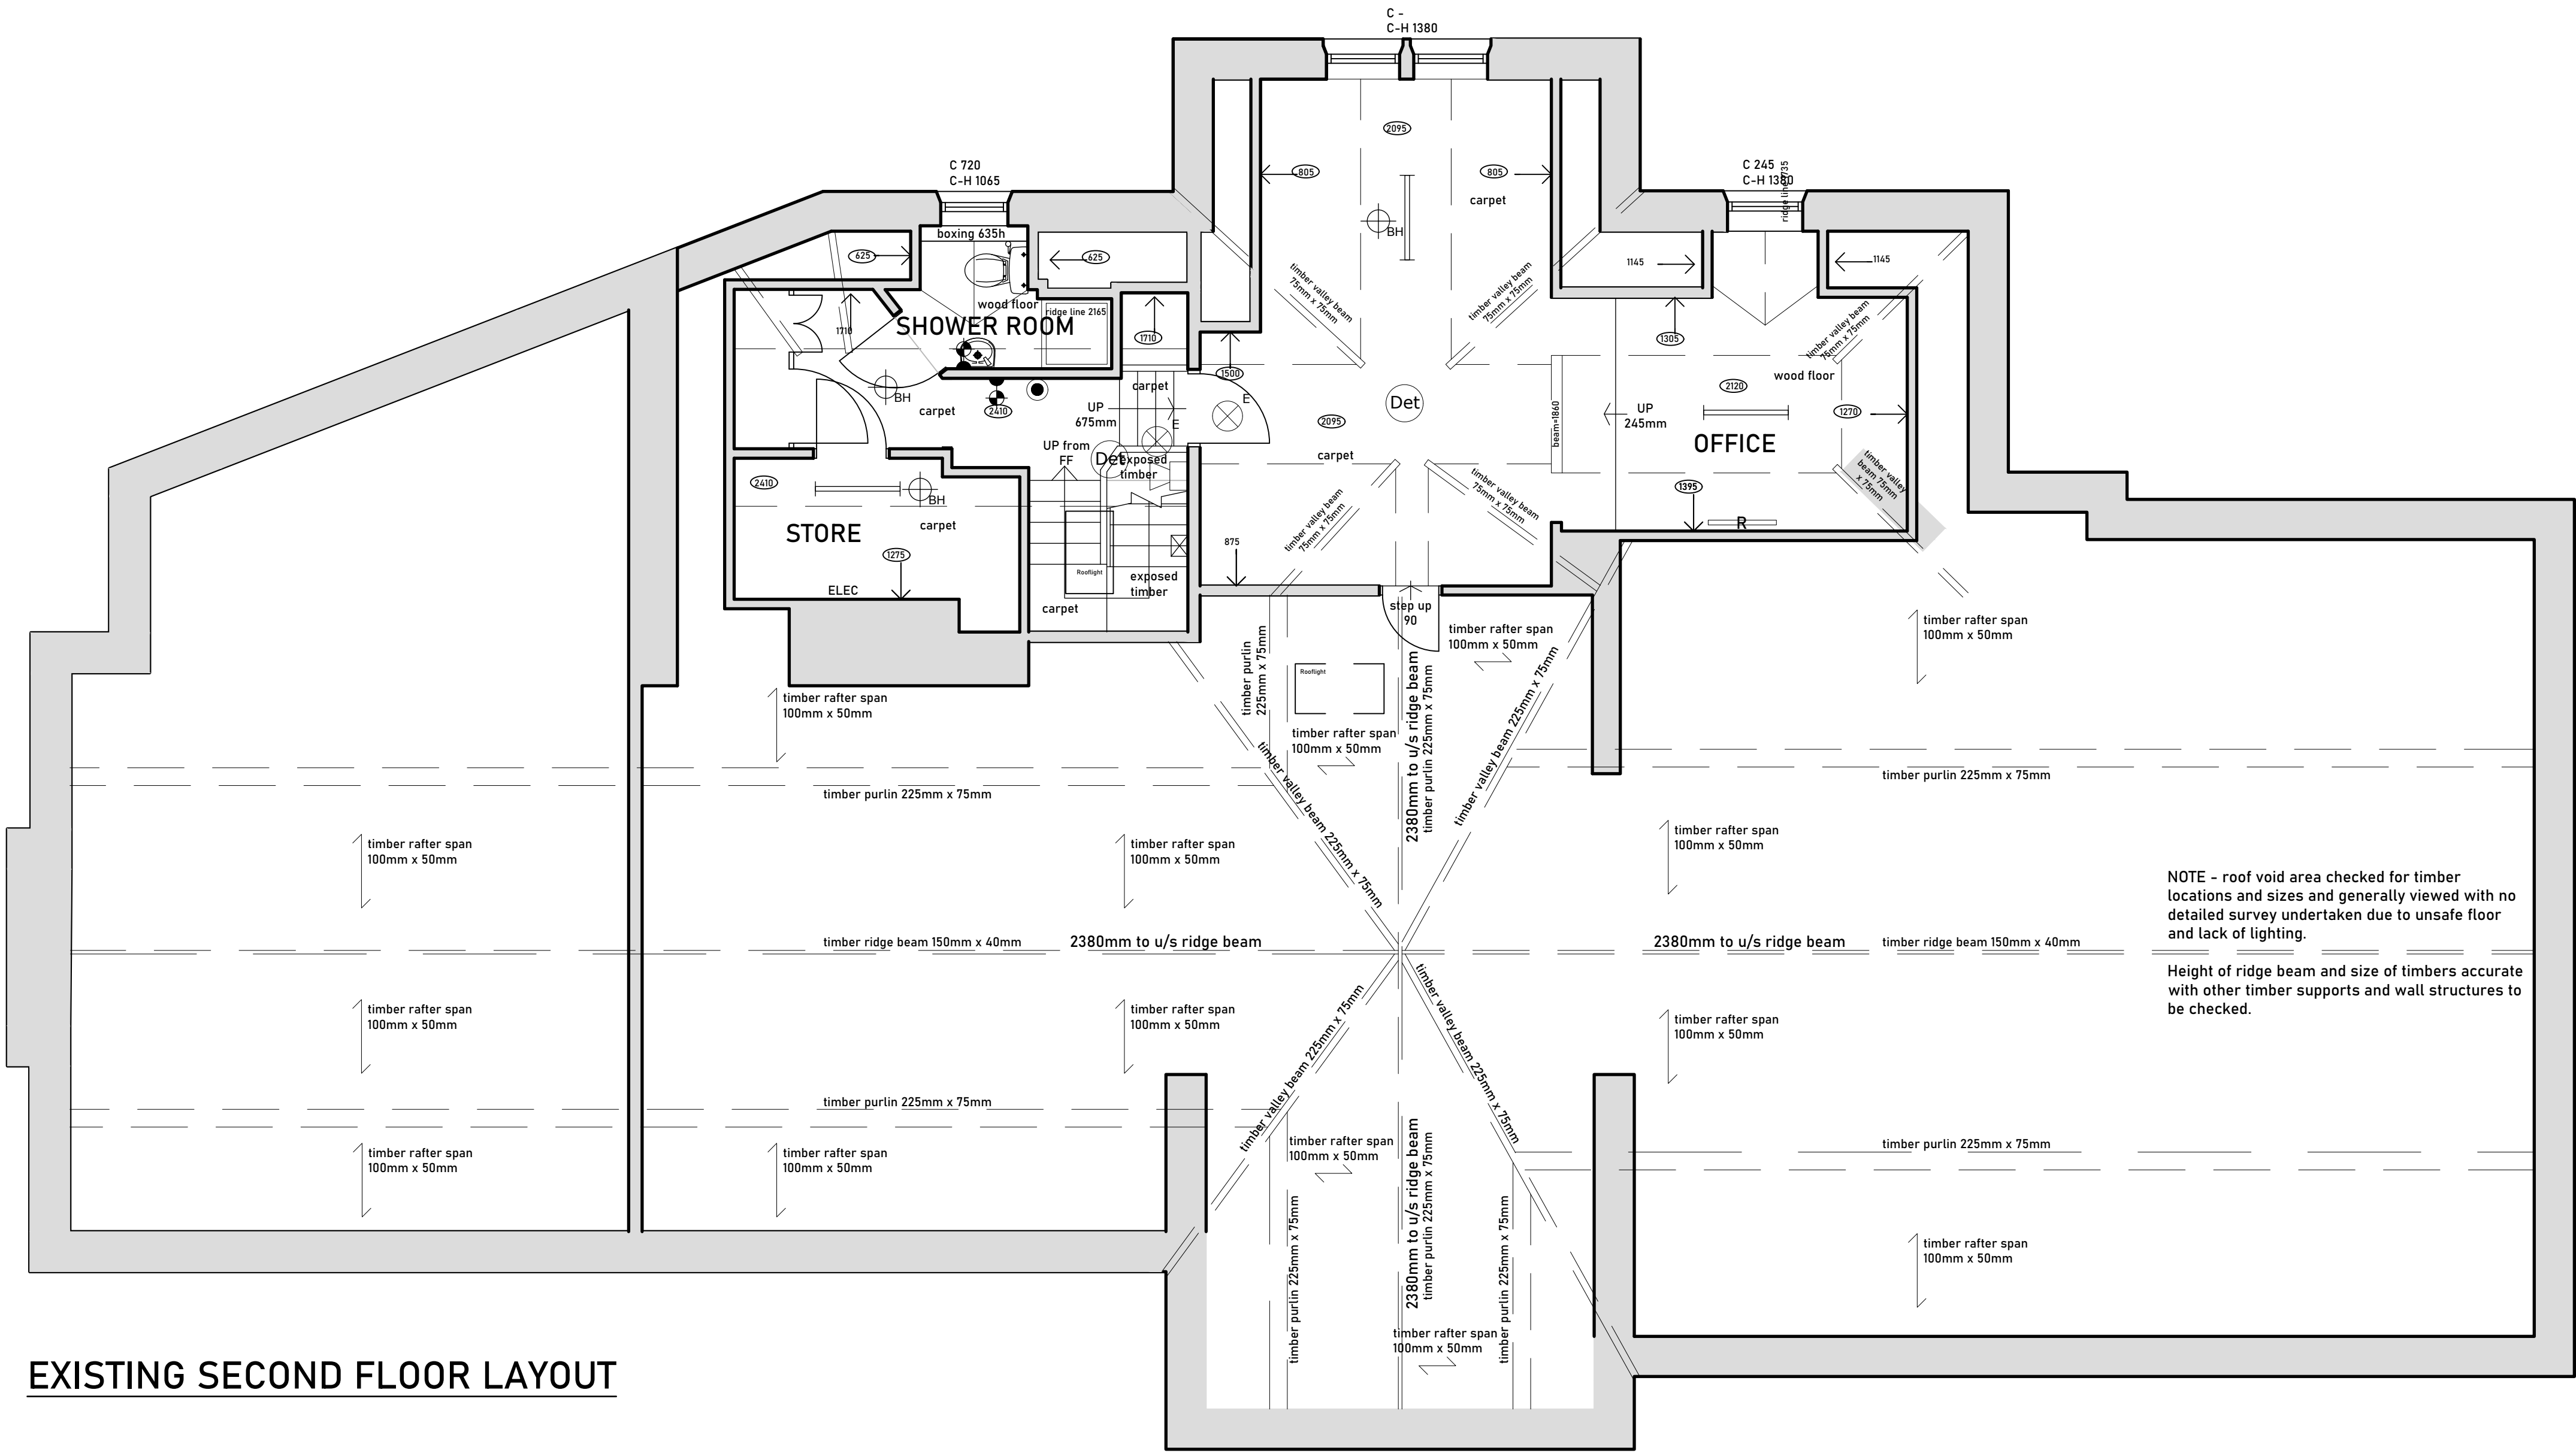

Copyright.
This drawing and design and all the information contained therein is the sole copyright of SODA Ltd, and reproduction in any form is forbidden unless permission is obtained in writing.

Revision:

Scale:

1:50 @ A1

Date:

Feb 24

Drawn by:

OPP/RGC

Job title:

The Old Club House
1 Water Street, Buxton
SK17 6XN

Drawing title:

Existing Second Floor Layout

Drawing Number:

1295-P-201

Client:

Greene King

The Studio, Sovereign House,
Wakefield WF2 8EF
01924 372654 studio@sodagroup.co.uk

