


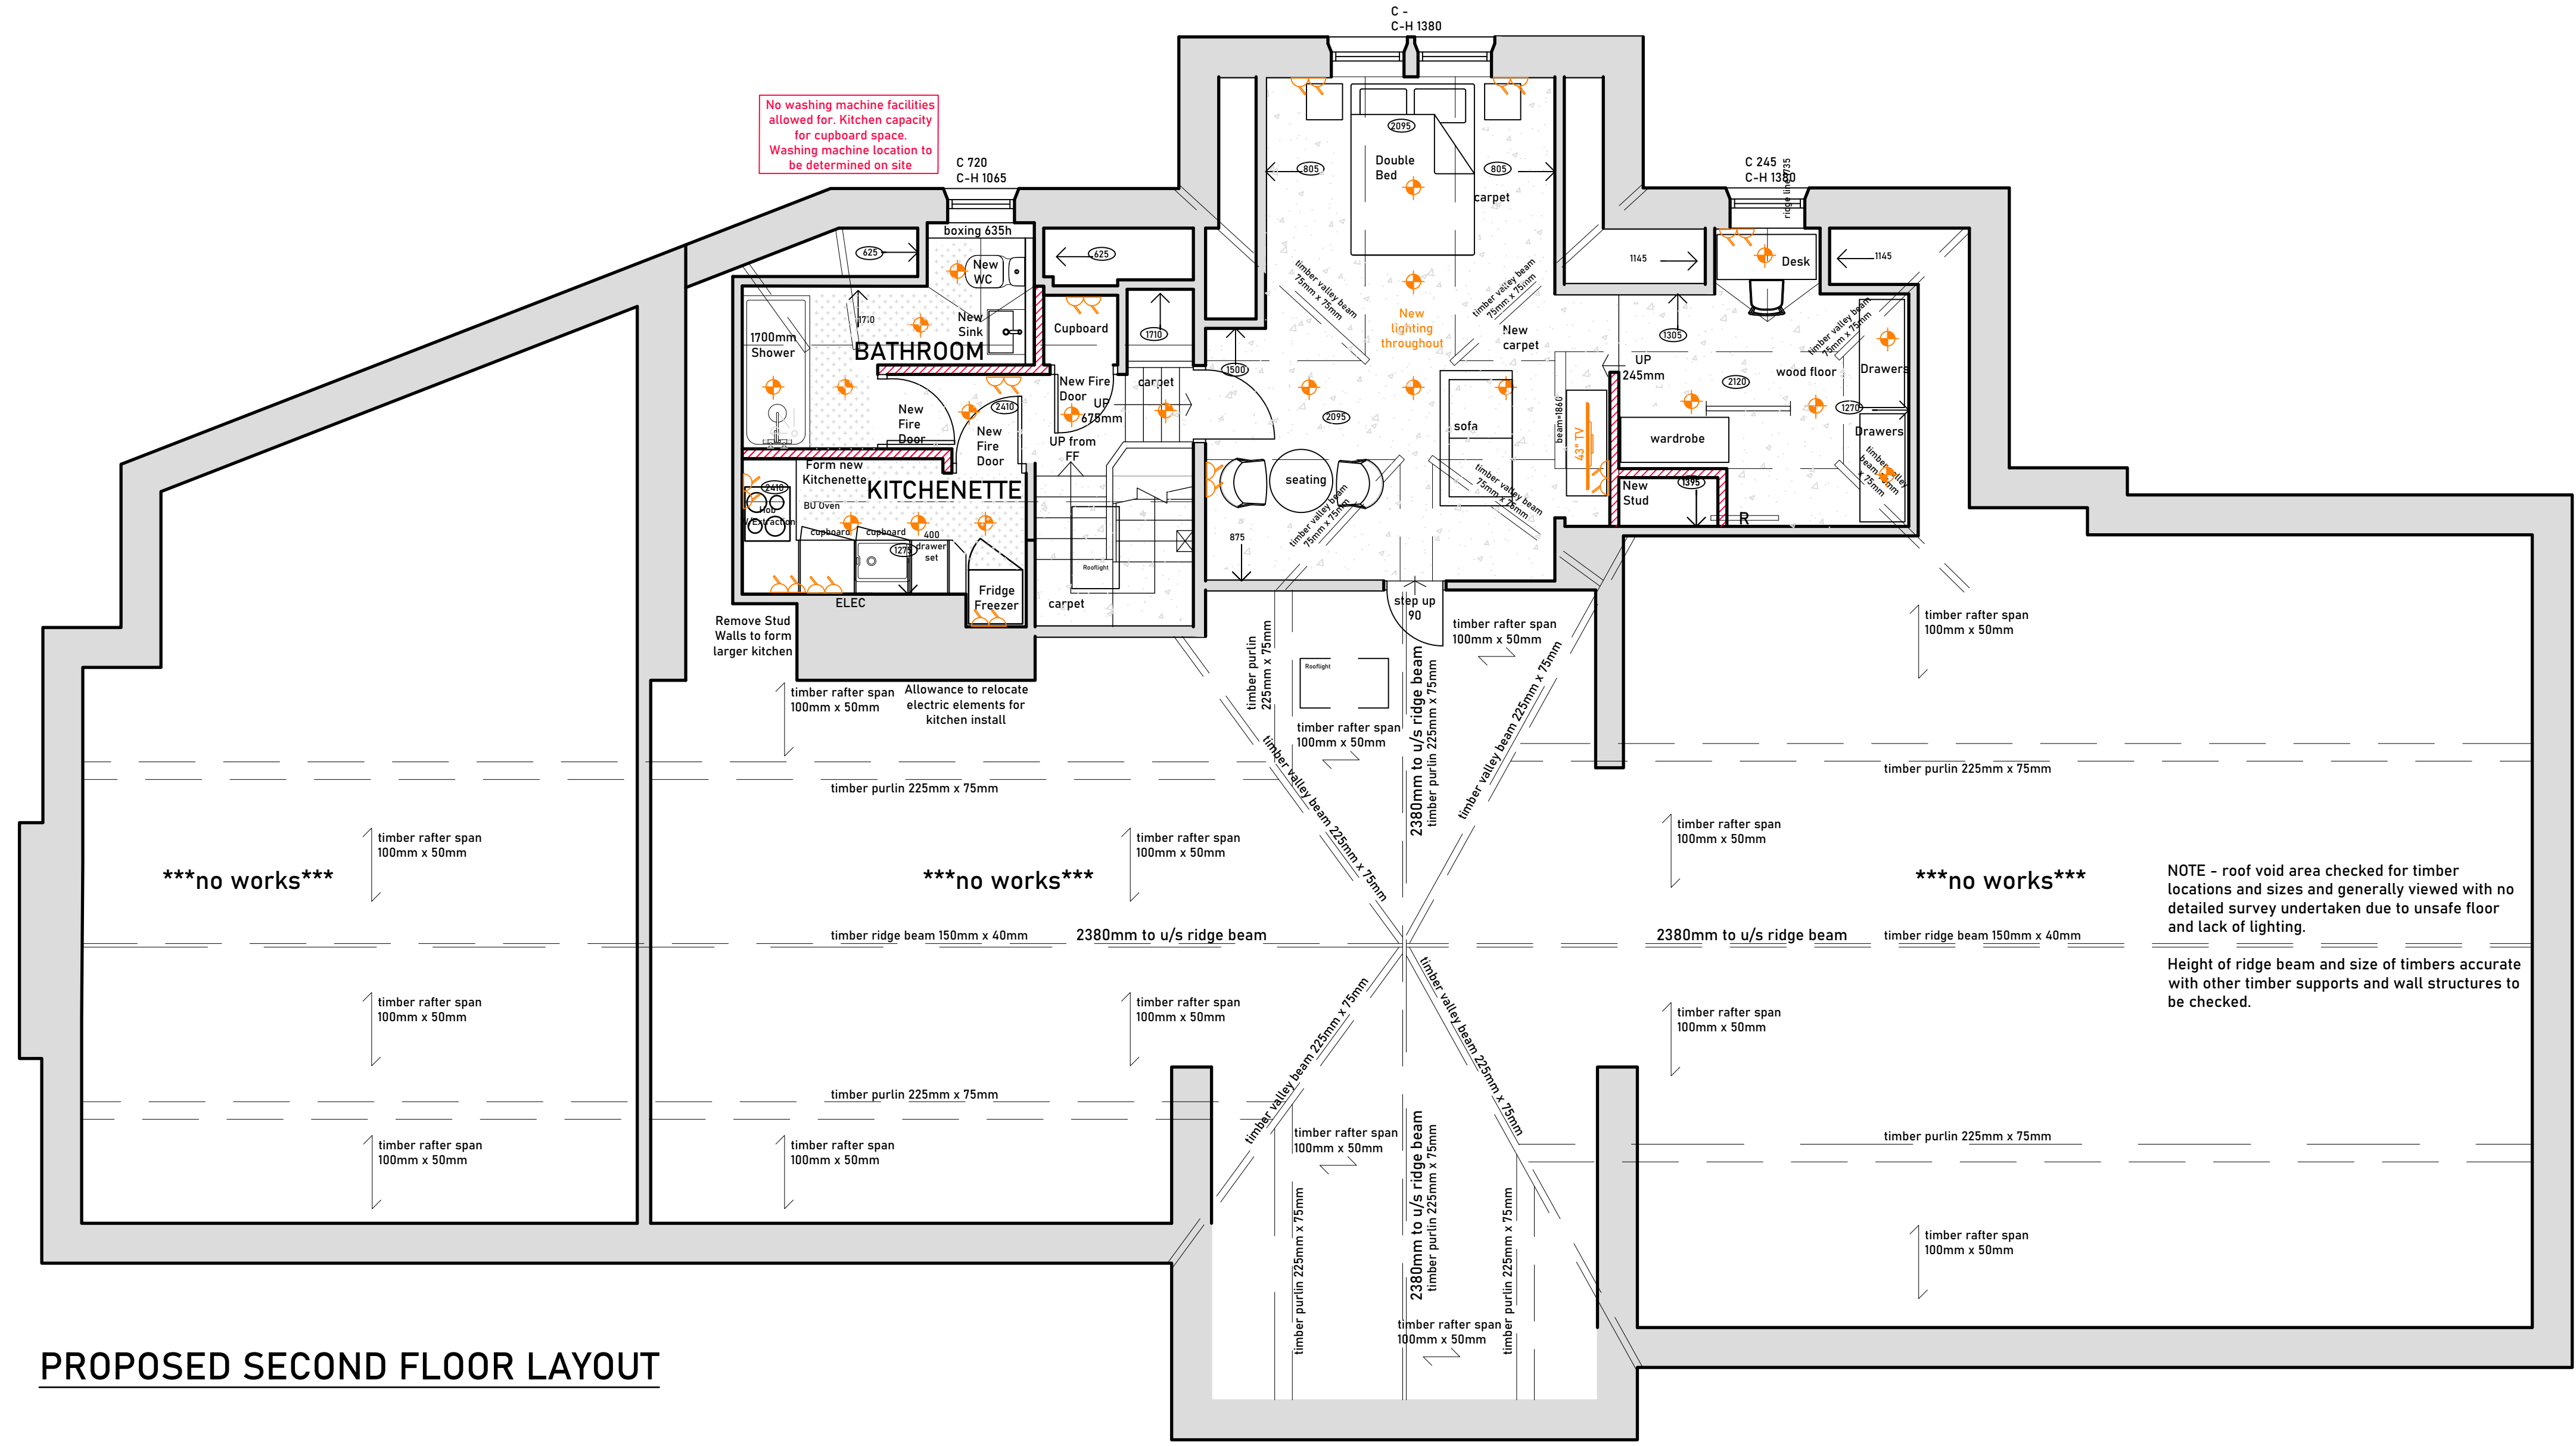


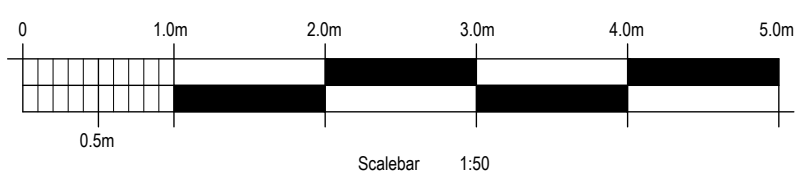


PROPOSED SECOND FLOOR LAYOUT

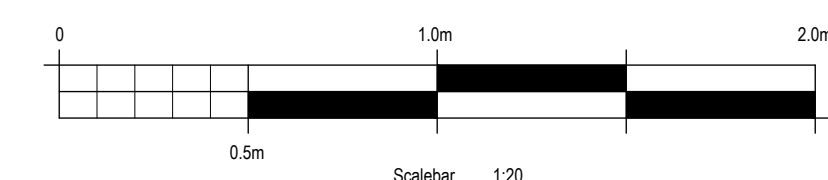

Section A-A.
Bedroom Section Through
Scale 1:20 @ A1

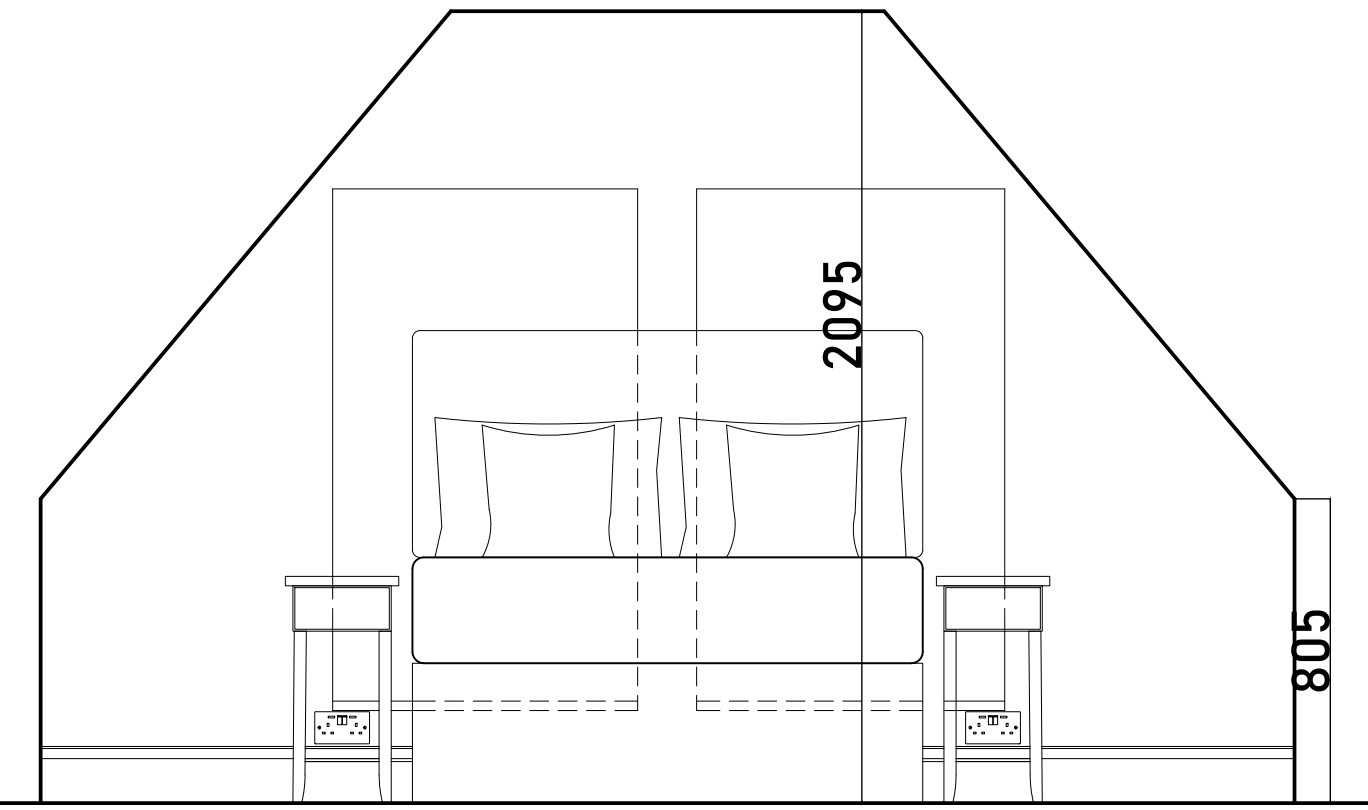

Section B-B.
Kitchen Section Through
Scale 1:20 @ A1

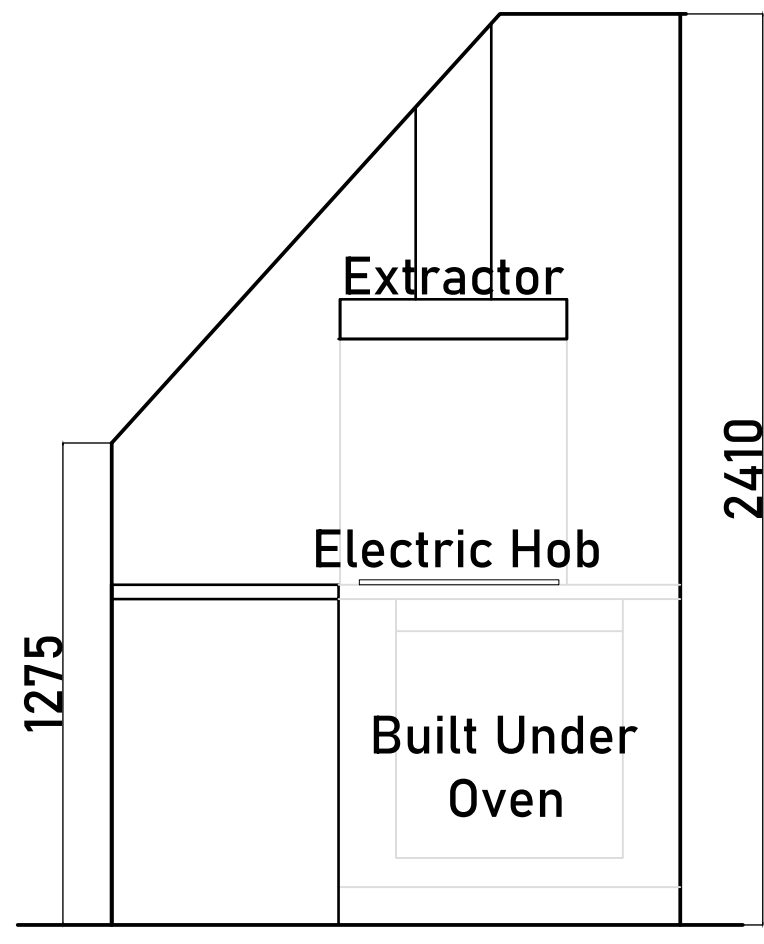

Copyright
This drawing and design and all the information contained therein is the sole copyright of SODA Ltd, and reproduction in any form is forbidden unless permission is obtained in writing.

Revision:

Job title: The Old Club House 1 Water Street, Buxton SK17 6XN	Scale: 1:50 @ A1	Date: Feb 24	Drawn by: BM/RGC
Drawing title: Proposed Second Floor Layout General Arrangement Drawing			Client: Greene King
Drawing Number: 1295-202			

The Studio, Sovereign House,
Wakefield WF2 9EF
01924 372654 studio@sodagroup.co.uk

SODA