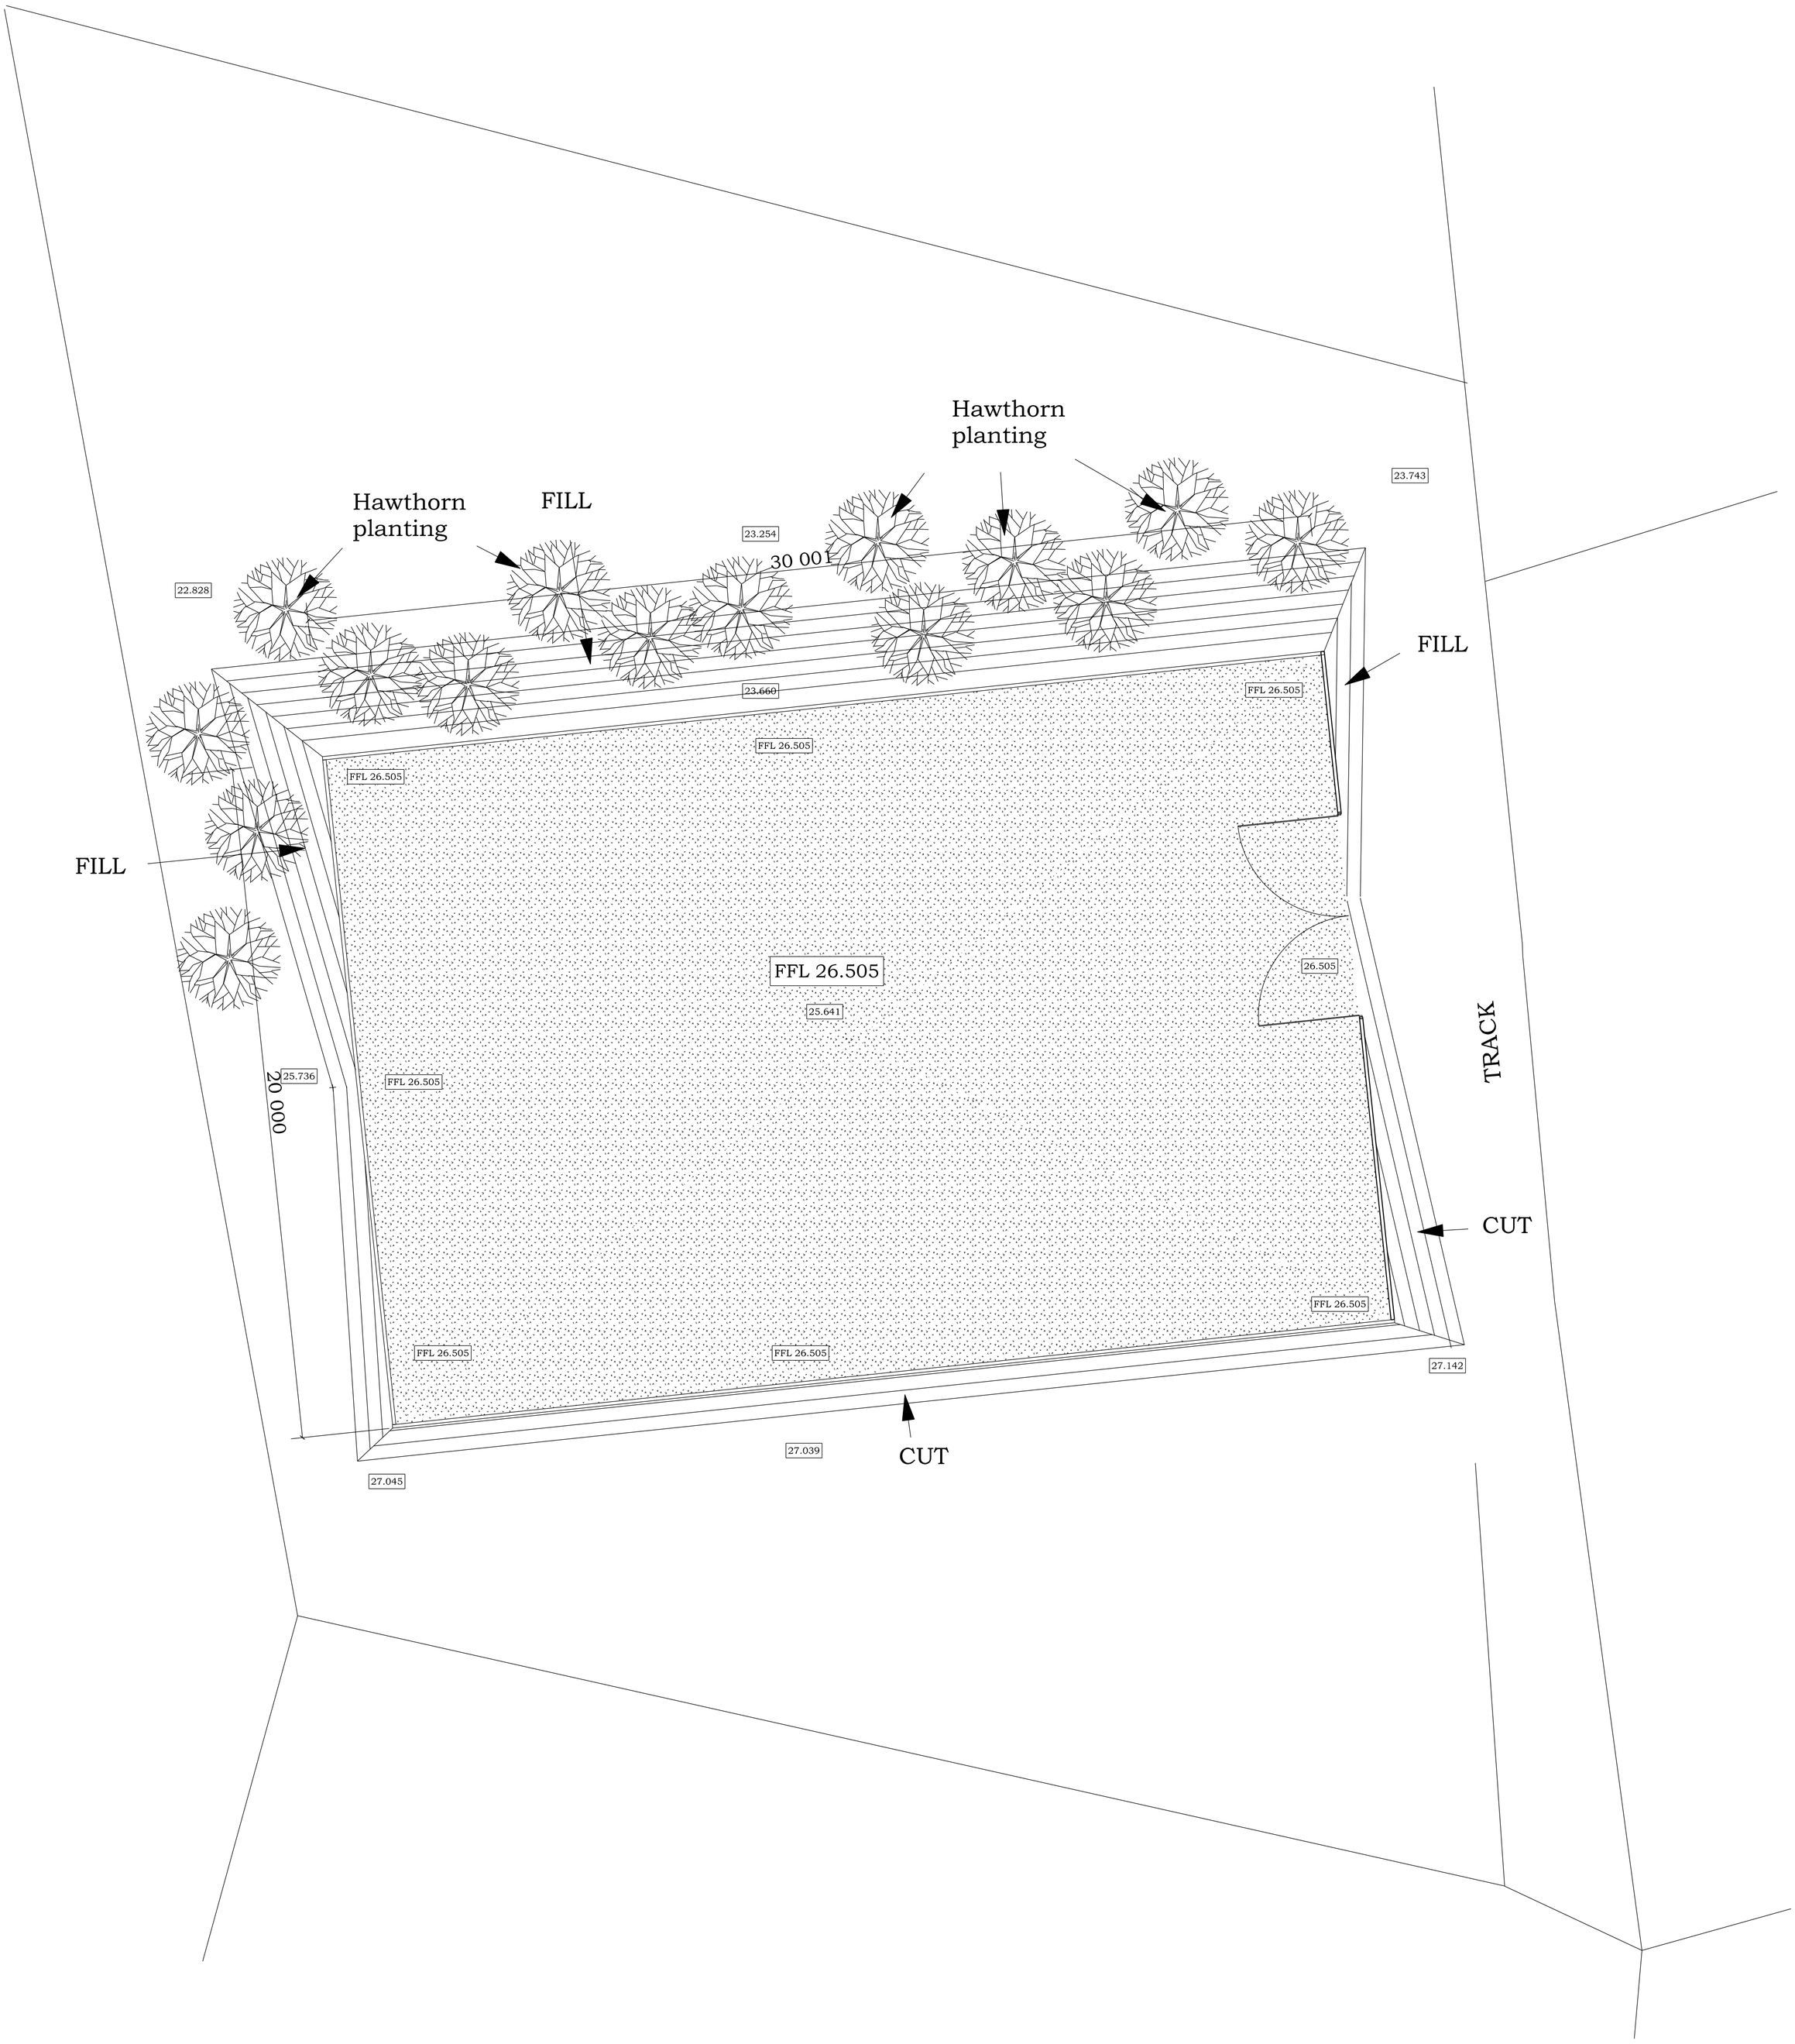
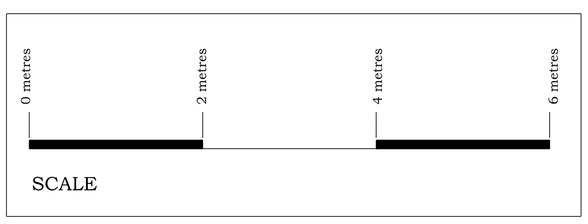



BRADLEY BUILDING DESIGN LTD.
KEEPERS COTTAGE,
LYME PARK,
DISLEY,
STOCKPORT.
SK12 2NS.
01625 858244
Mob 07989 326039
bradleybuildingdesign@btopenworld.com

DETAILED PLAN

MENAGE CONSTRUCTION

for

Mr. & Mrs G. WILLIAMS,

at

HIGH ASH HOUISE,

SANDY LANE,

CHISWORTH,

SK13 5RZ

Scale 1:100 @ A1

Date MAY 2023

Drawing Number 2143/3/A