


2

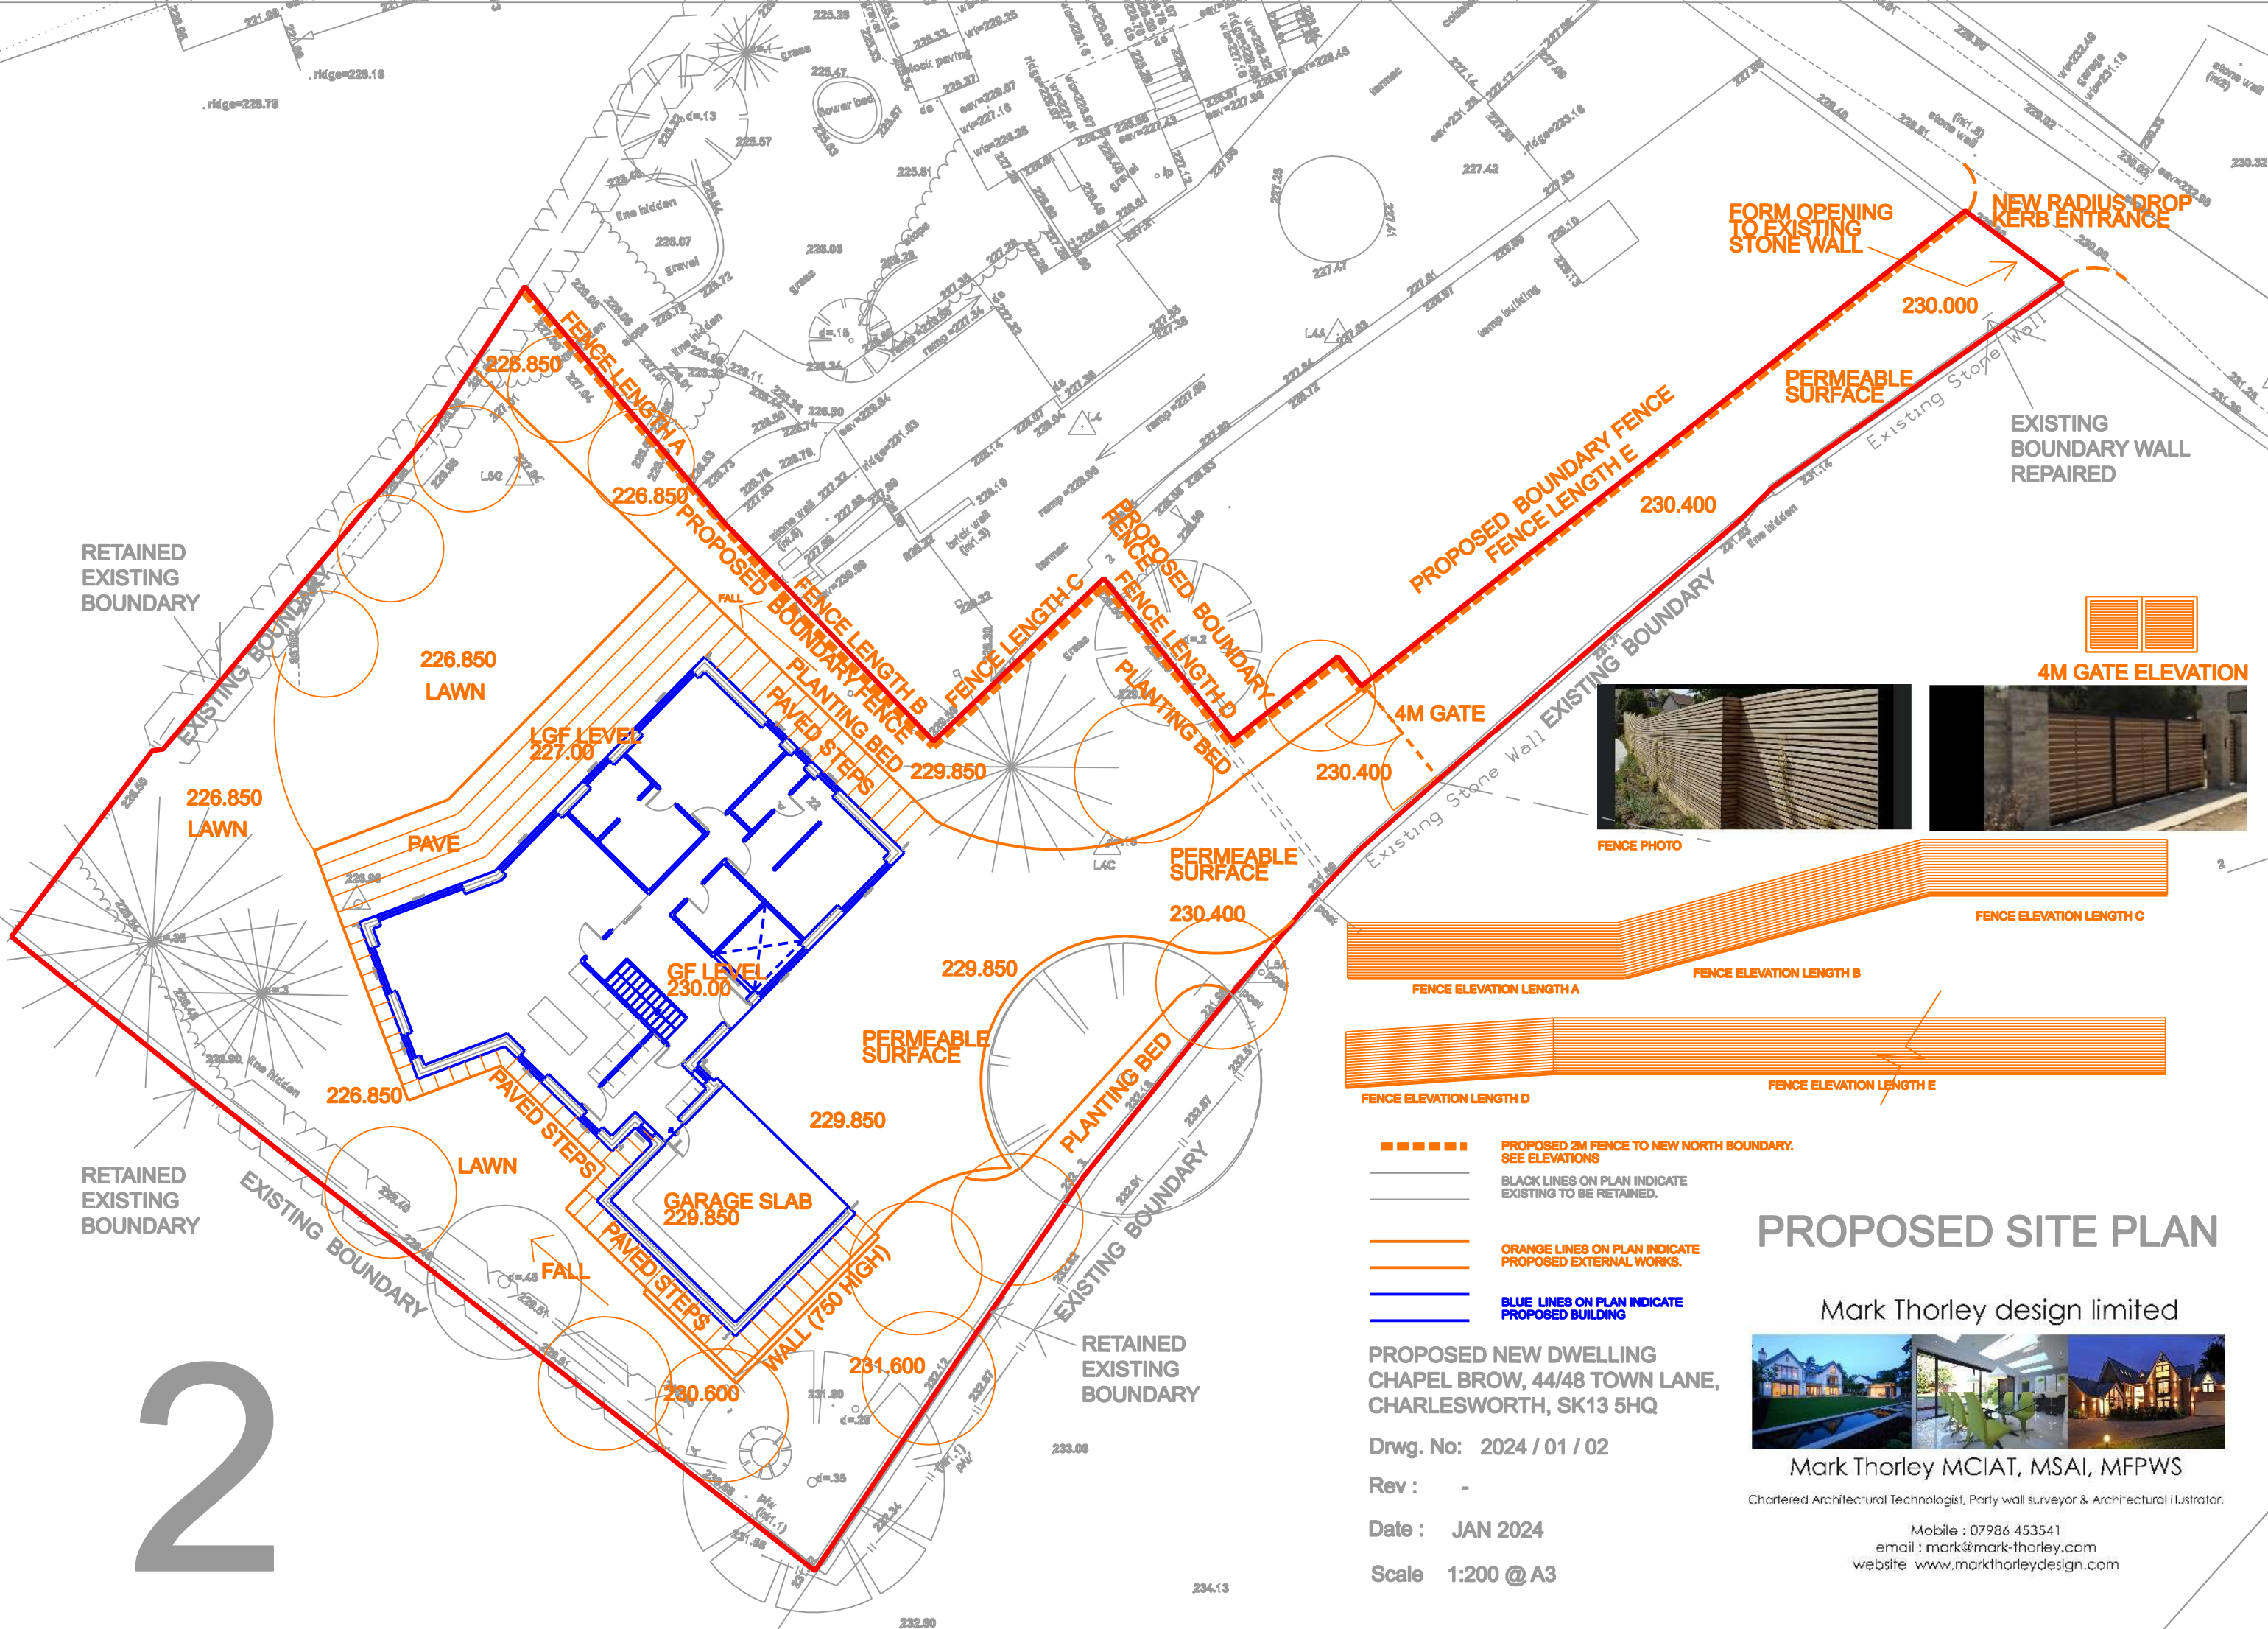

PROPOSED SITE PLAN

Mark Thorley design limited



Mark Thorley MCIAT, MSAI, MFPWS

Chartered Architectural Technologist, Party wall surveyor & Architectural Illustrator.

Mobile : 07986 453541
email : mark@mark-thorley.com
website : www.markthorleydesign.com