


3

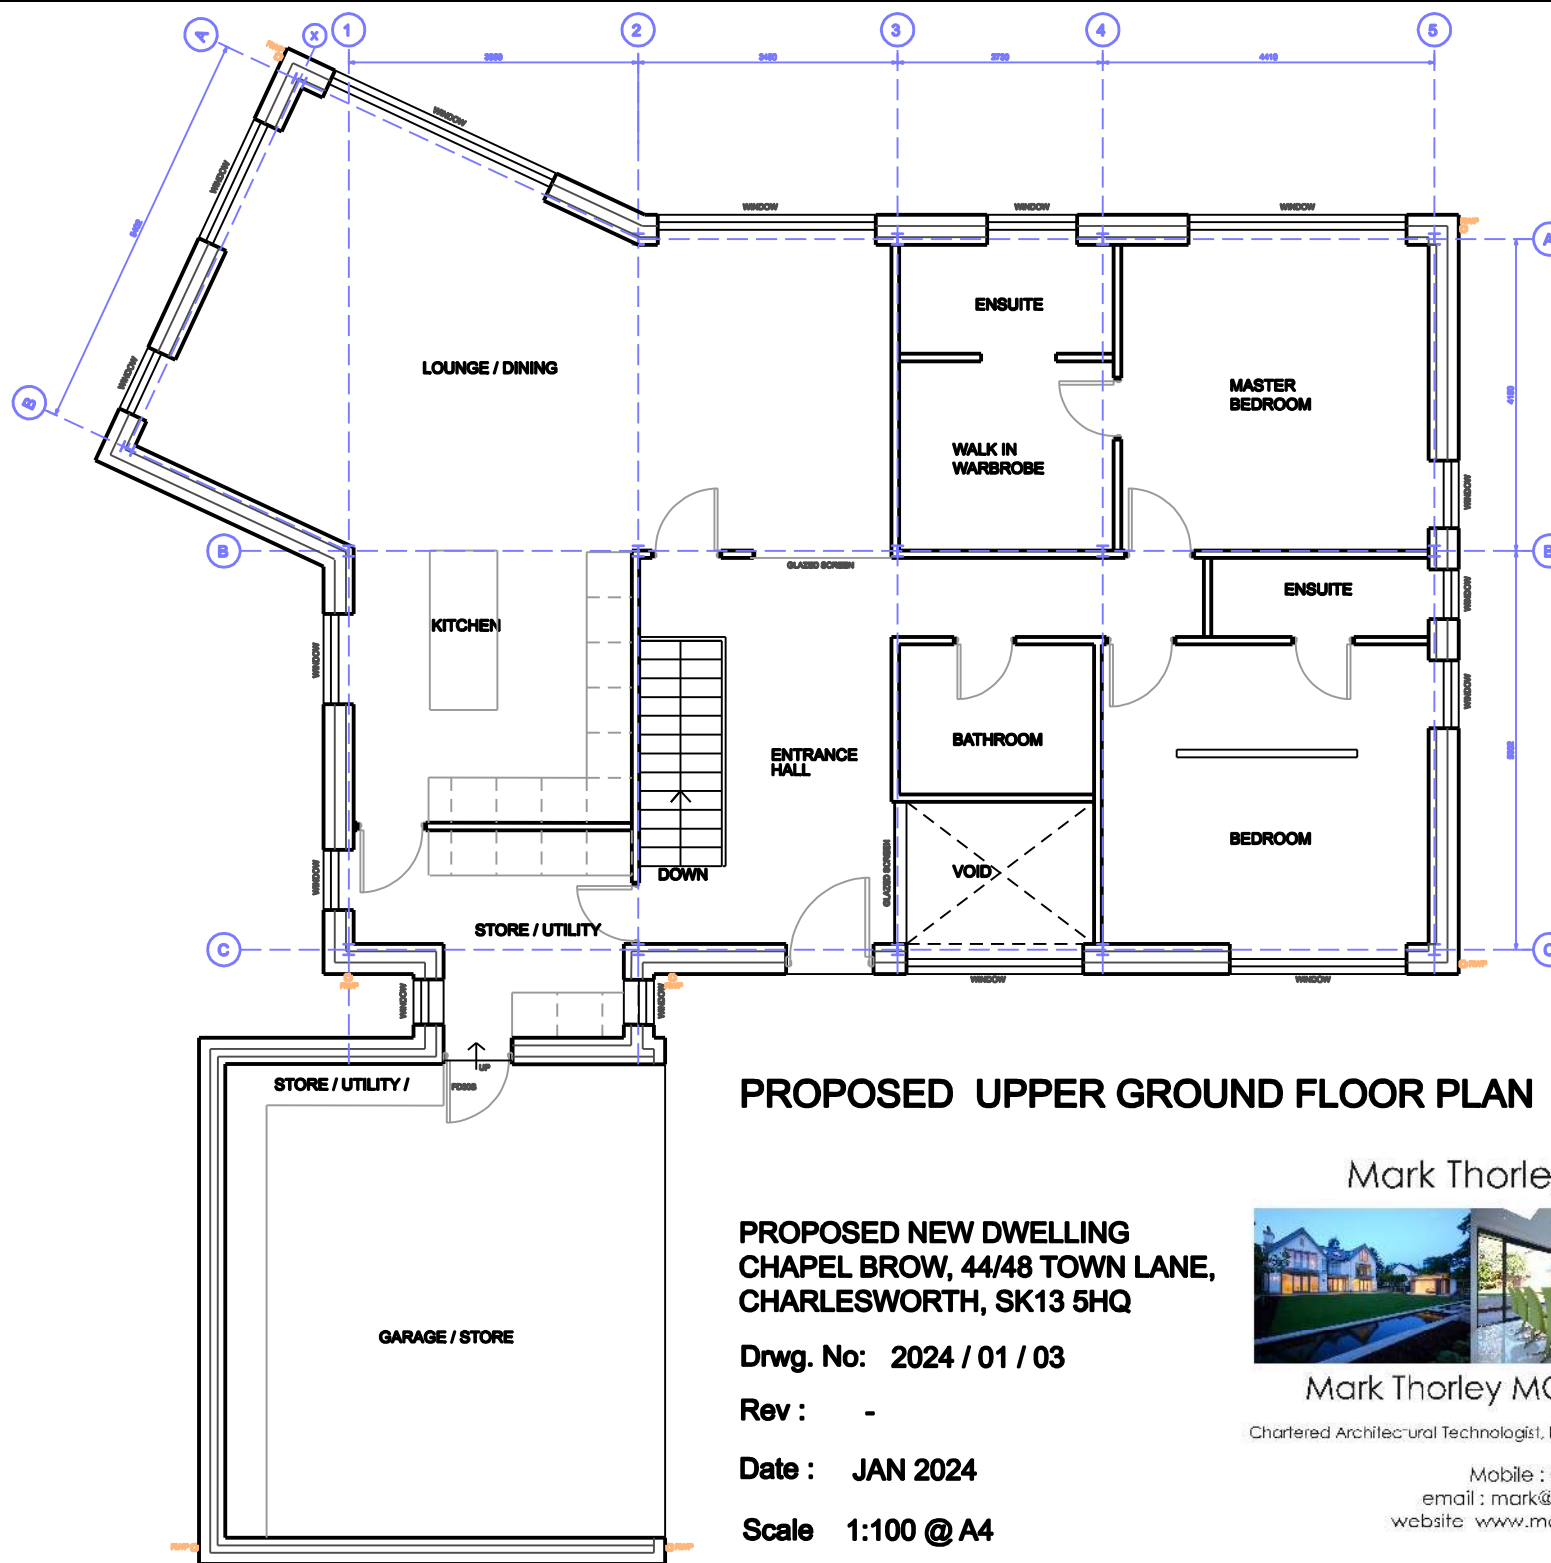

Mark Thorley MCIAT, MSAI, MFPWS

Chartered Architectural Technologist, Party wall surveyor & Architectural Illustrator.

Mobile : 07986 453541
 email : mark@mark-thorley.com
 website : www.markthorleydesign.com