




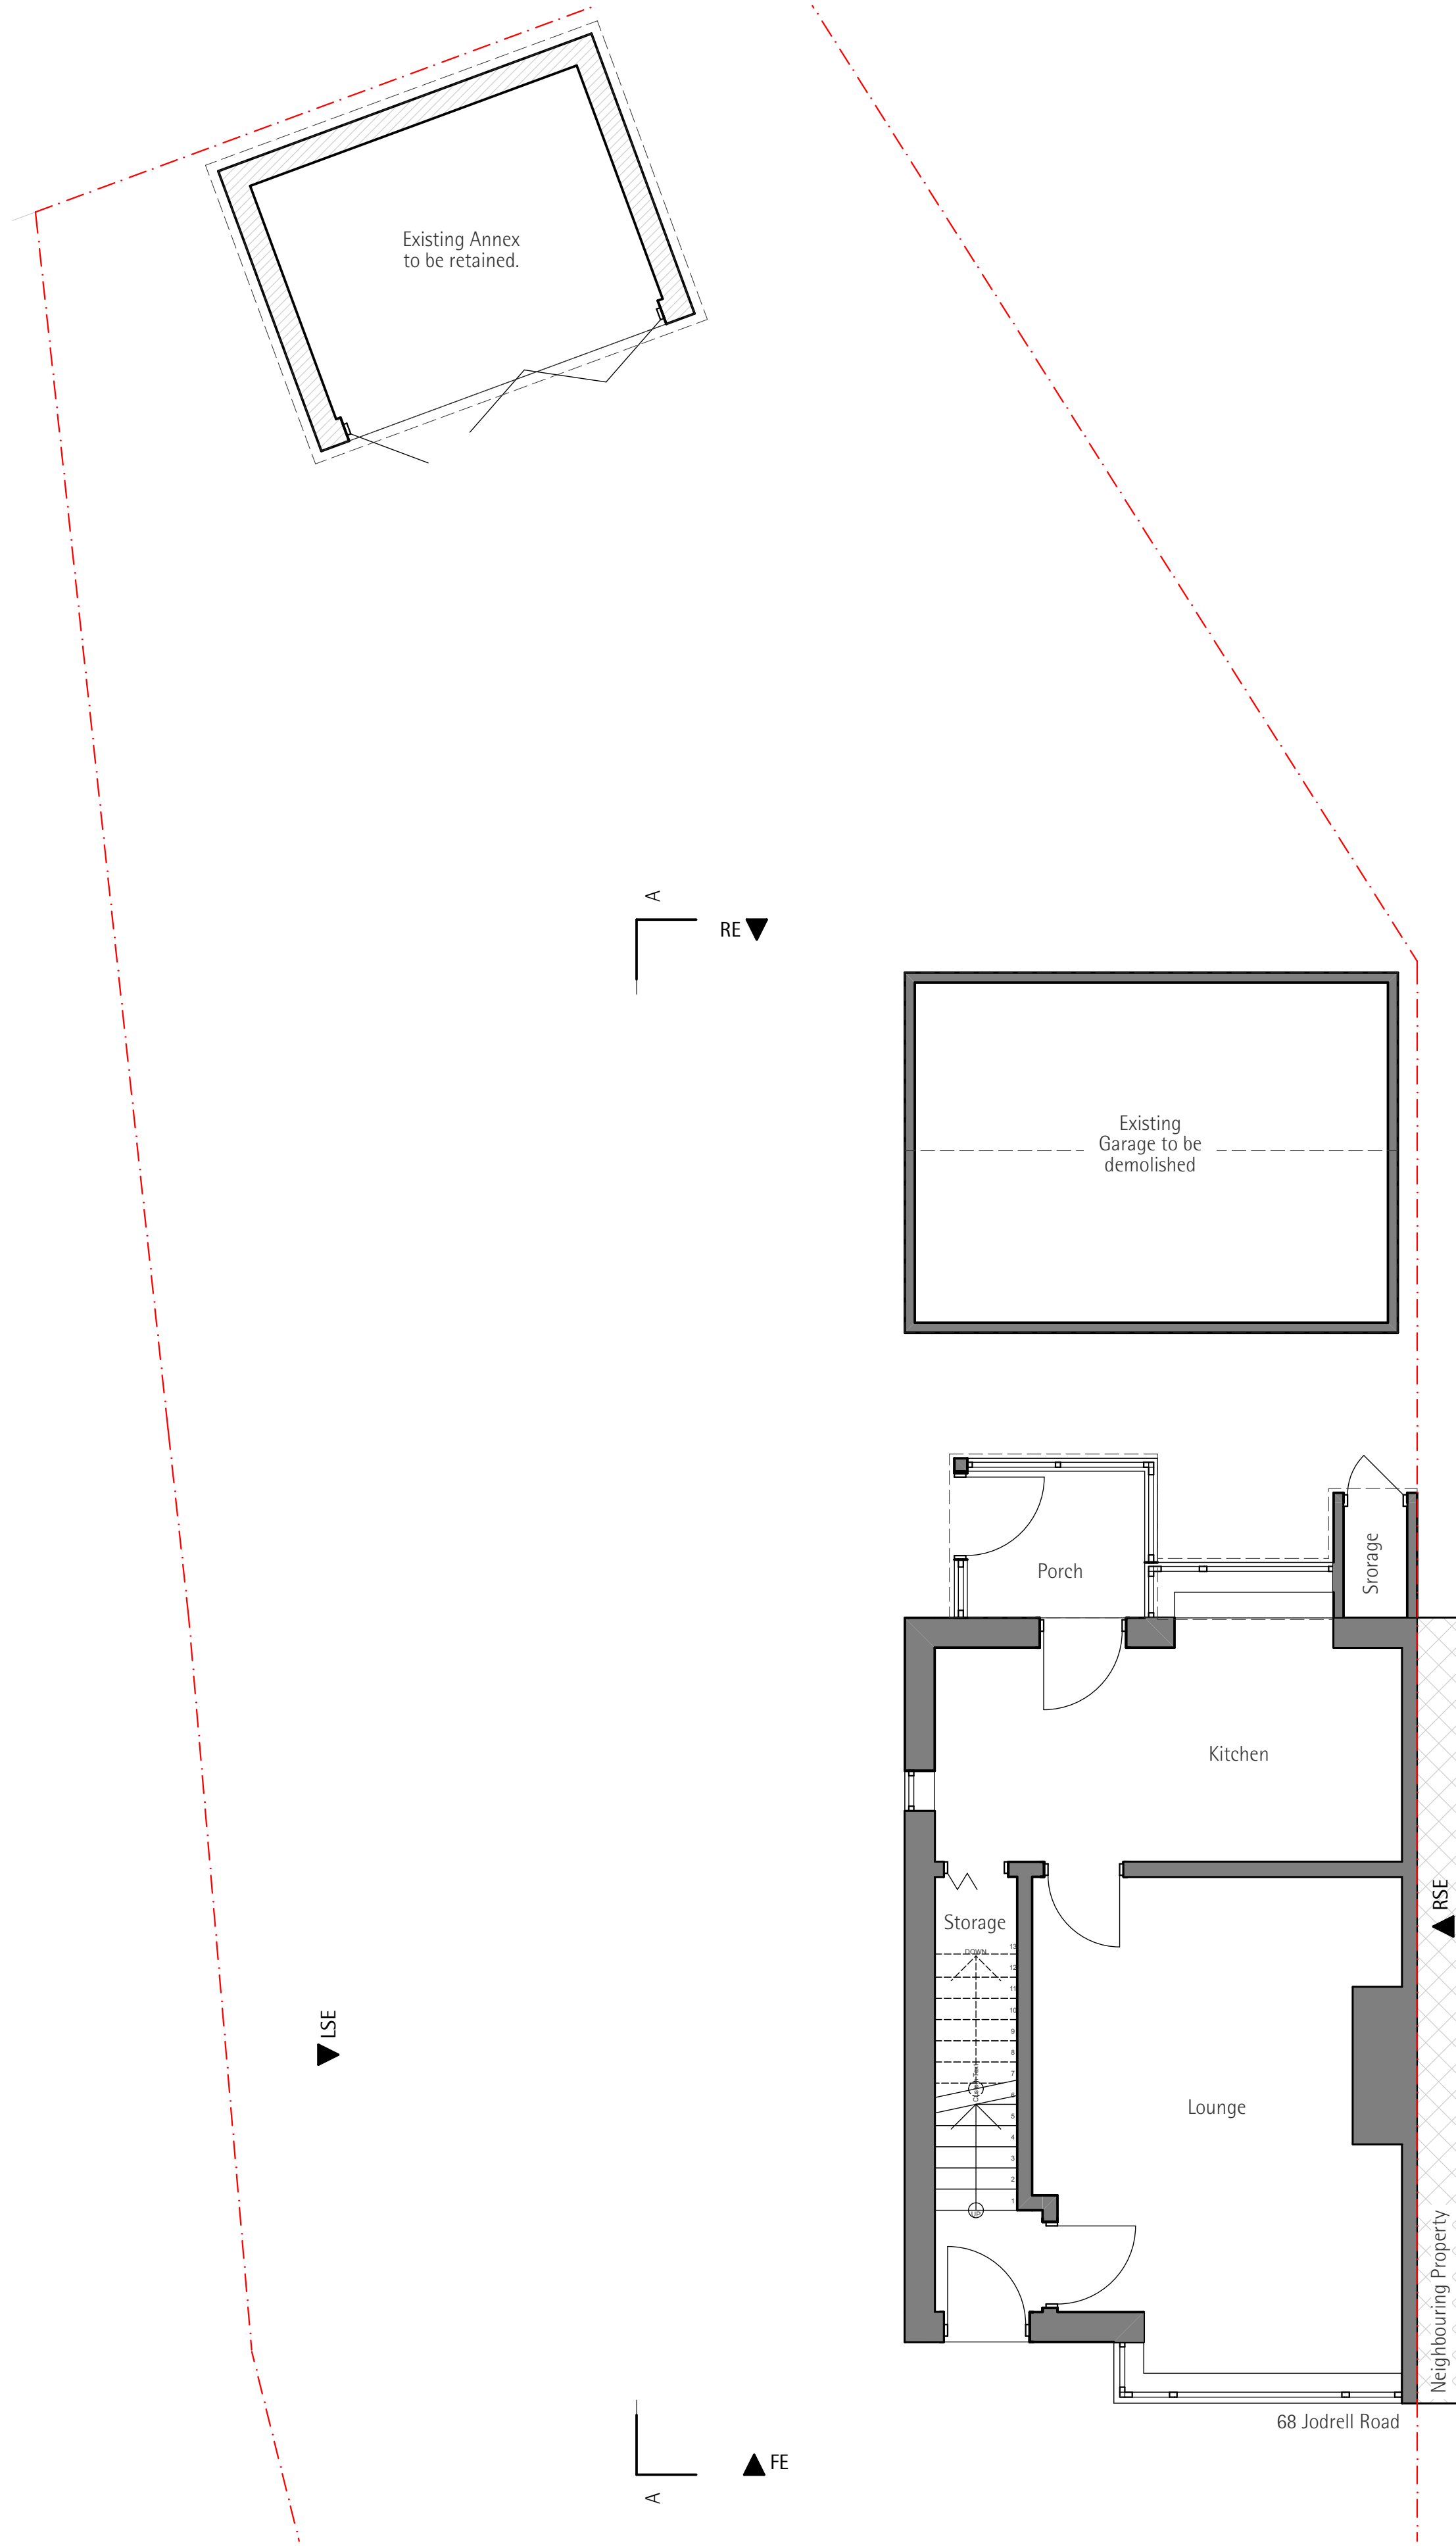

Ground Floor Plan (Existing)
1:50

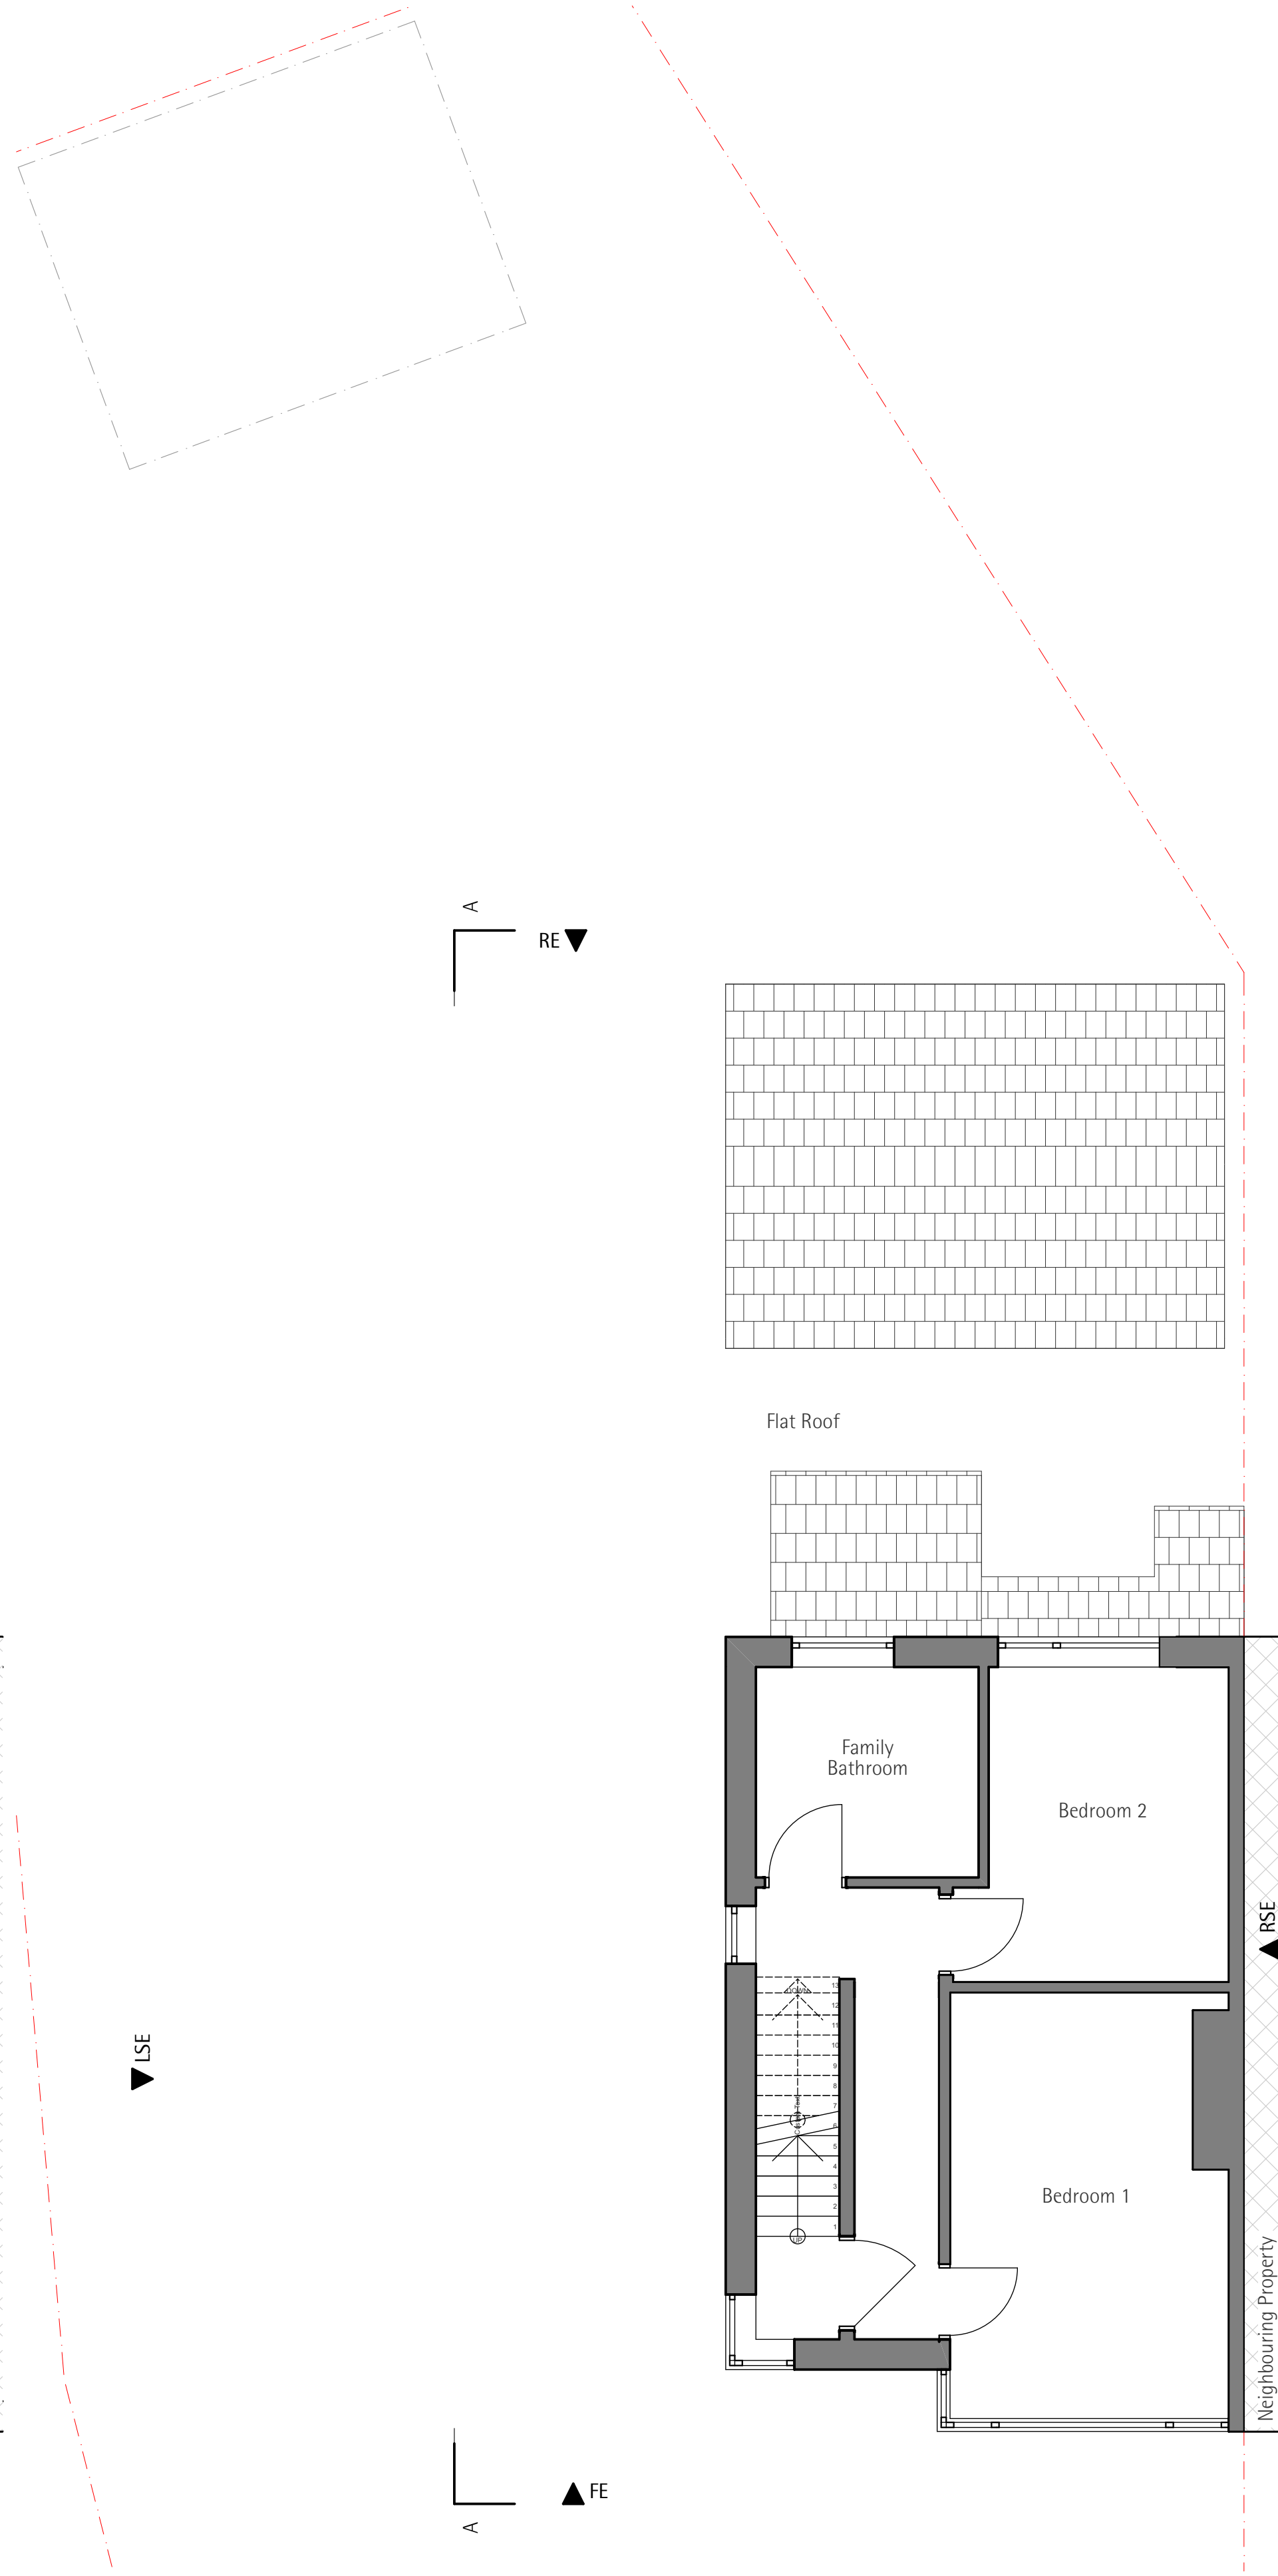

First Floor Plan (Existing)
1:50

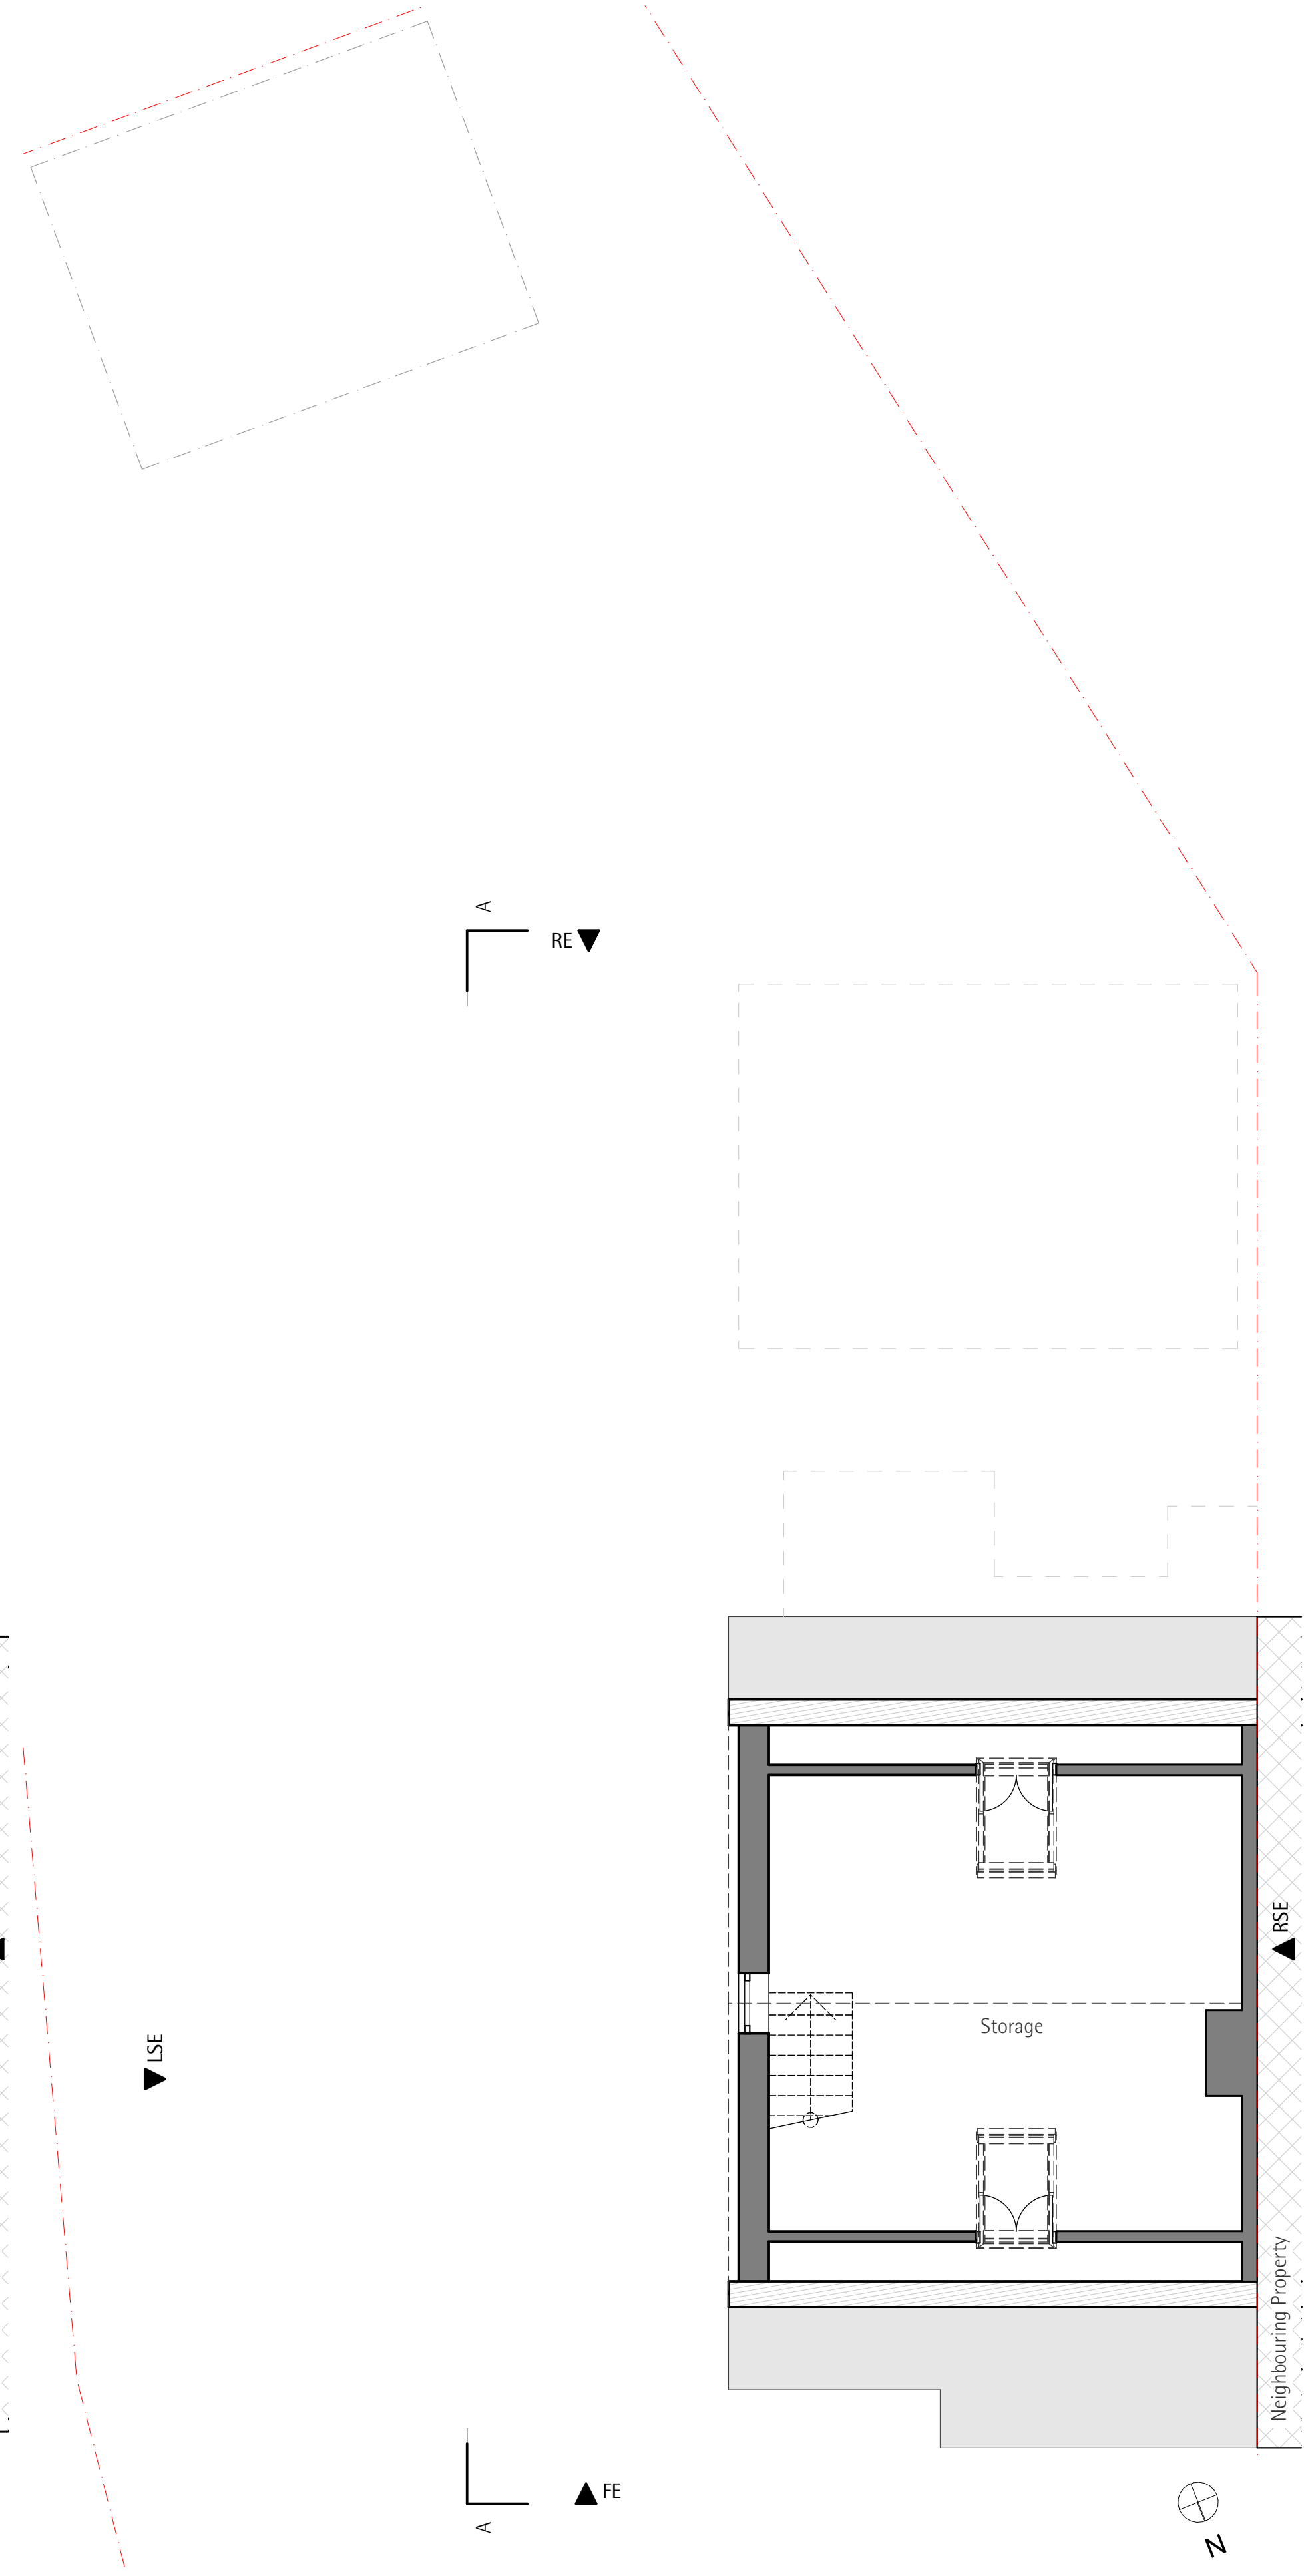

Roof Plan (Existing)
1:50

