


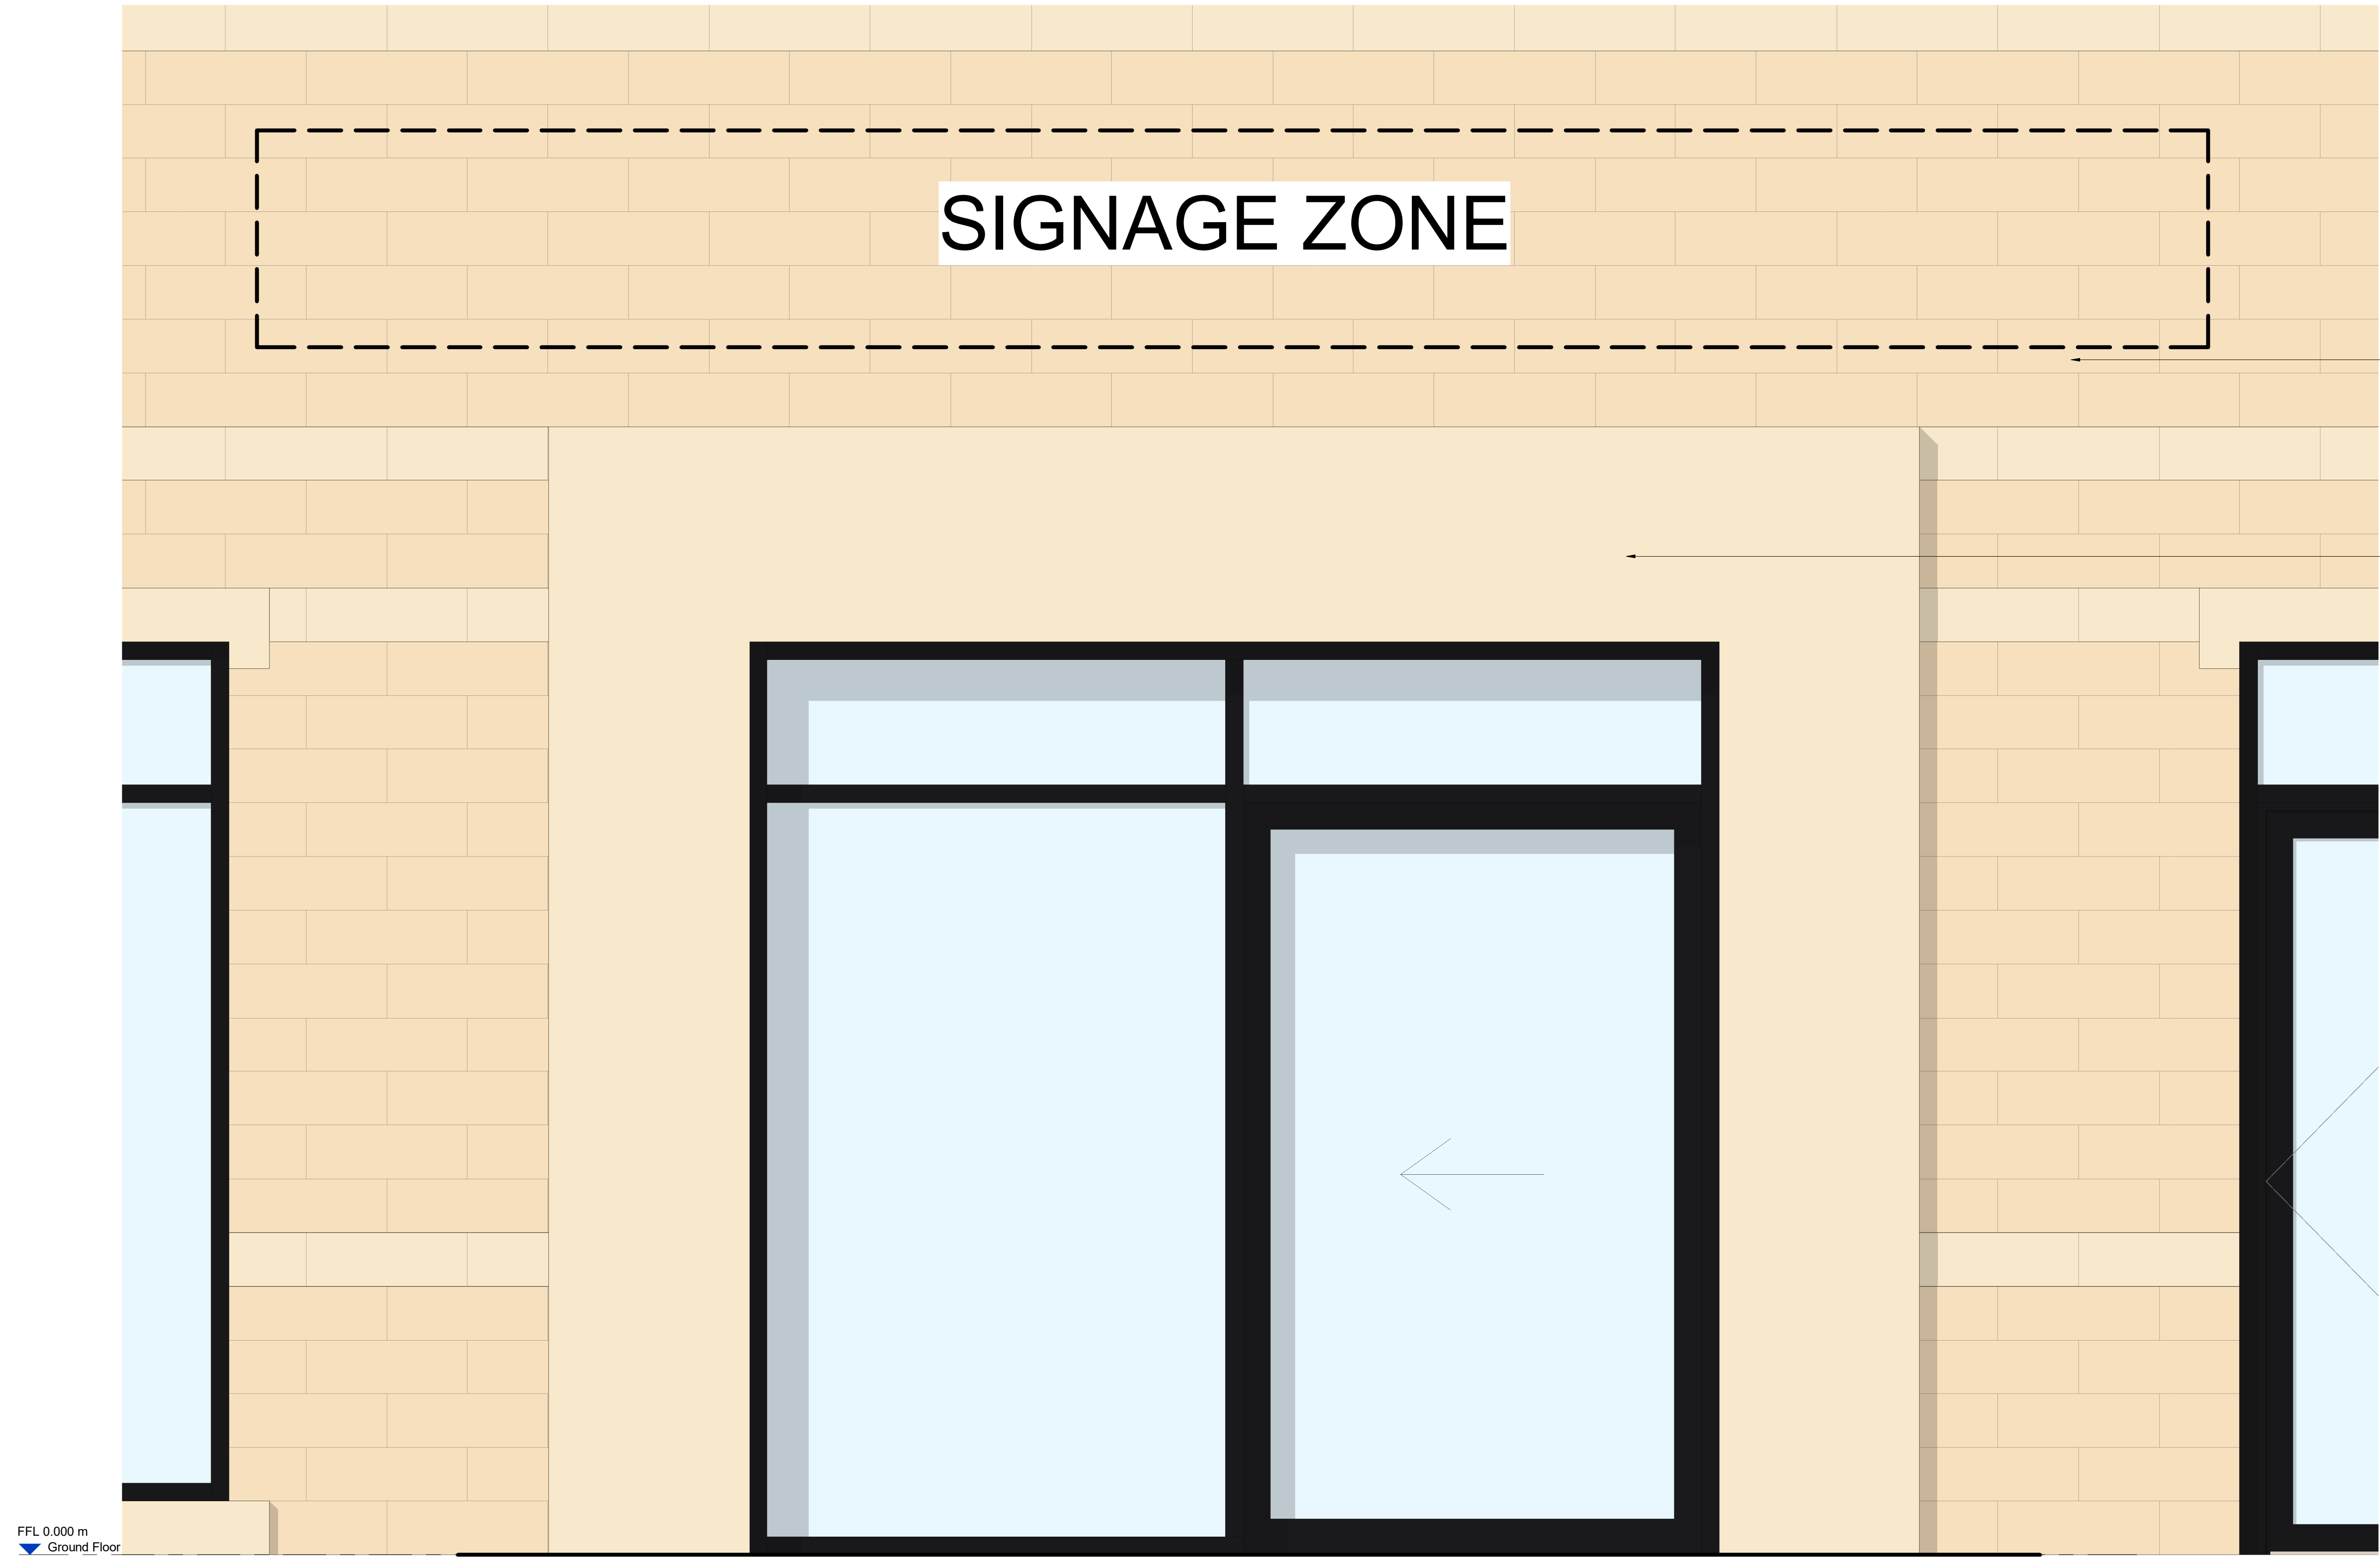

Entrance Elevation
Scale @ 1 : 10

25mm pitched face
stone slips

Natural stone faced
door surround feature

Top of
Door
Surround

Top of
Glazing

Top of
Door

50

600


100

150

2550

FFL 0.000 m
Ground Floor

Entrance Section
Scale @ 1 : 10

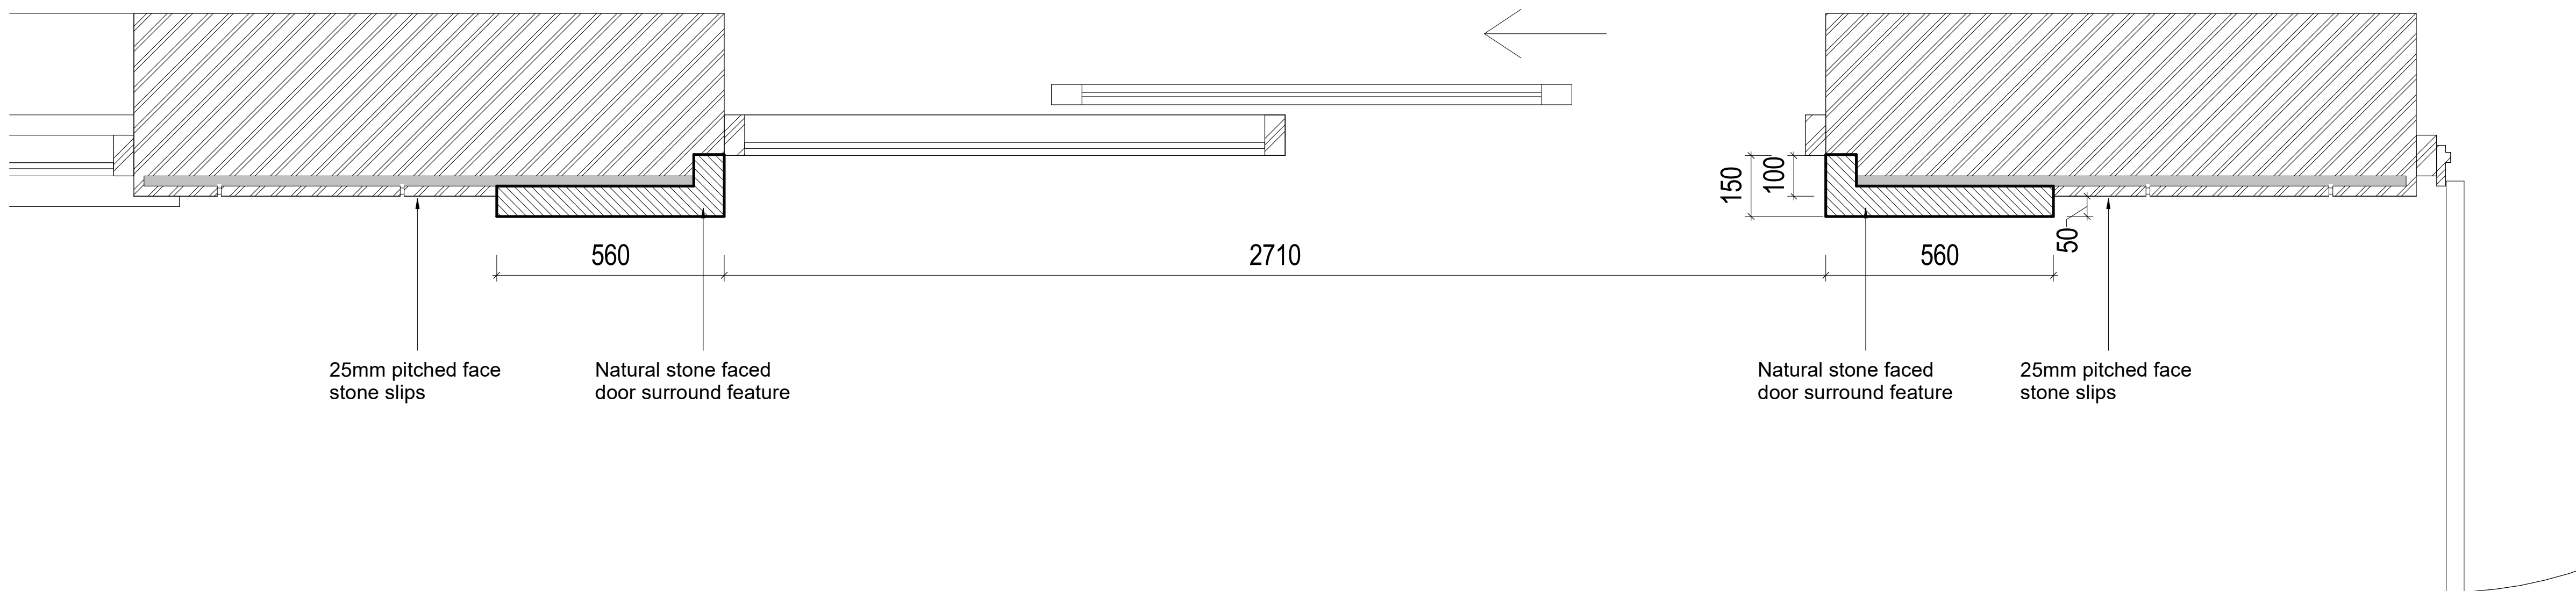

Entrance Plan
Scale @ 1 : 10



Entrance Isometric View

NOTES

- All dimensions and levels are to be checked on site.
- Any discrepancies are to be reported to the architect before any work commences.
- This drawing shall not be reproduced without express written permission from AEW.
- Title overlay drawings and ownership boundaries are produced using all reasonable endeavours. AEW cannot be responsible for the accuracy or scale discrepancy of base plans supplied to them.
- All works are to be undertaken in accordance with Building Regulations and the latest British Standards.
- All proprietary materials and products are to be used strictly in accordance with the manufacturers recommendations.
- Scale for planning purposes only.

This drawing contains the following model files: -
11551-AEW-XX-XX-M3-A-0001

CDM 2015

Client notified of duties: **At Design Workshops**
Principal Designer: **TBC**
Unless noted below, all known hazards have been highlighted on the drawing.

A	07/03/24	Title Block amended	MC	TSS
Rev	Date	Description	Drawn	Checked
SD	29/02/24	Initial issue	MC	EOH
Status	Purpose of issue	For Approval	By	By

drawing stage: **Planning**

client:

McDonald's Restaurants LTD

project:

Buxton, ALDI

drawing title:

Entrance Frontage Detail

date	29/02/24	drawn	MC
scale @ A0	1 : 10	checked	EOH

PLANNING

Entrance Frontage Detail

Rev

A

11551-AEW-1706-0021

Draw No



project

Buxton, ALDI

drawing title

Entrance Frontage Detail

date

29/02/24

drawn

MC

scale @ A0

1 : 10

checked

EOH

aew architects
0161 214 4370
www.aewarchitects.com

aew