



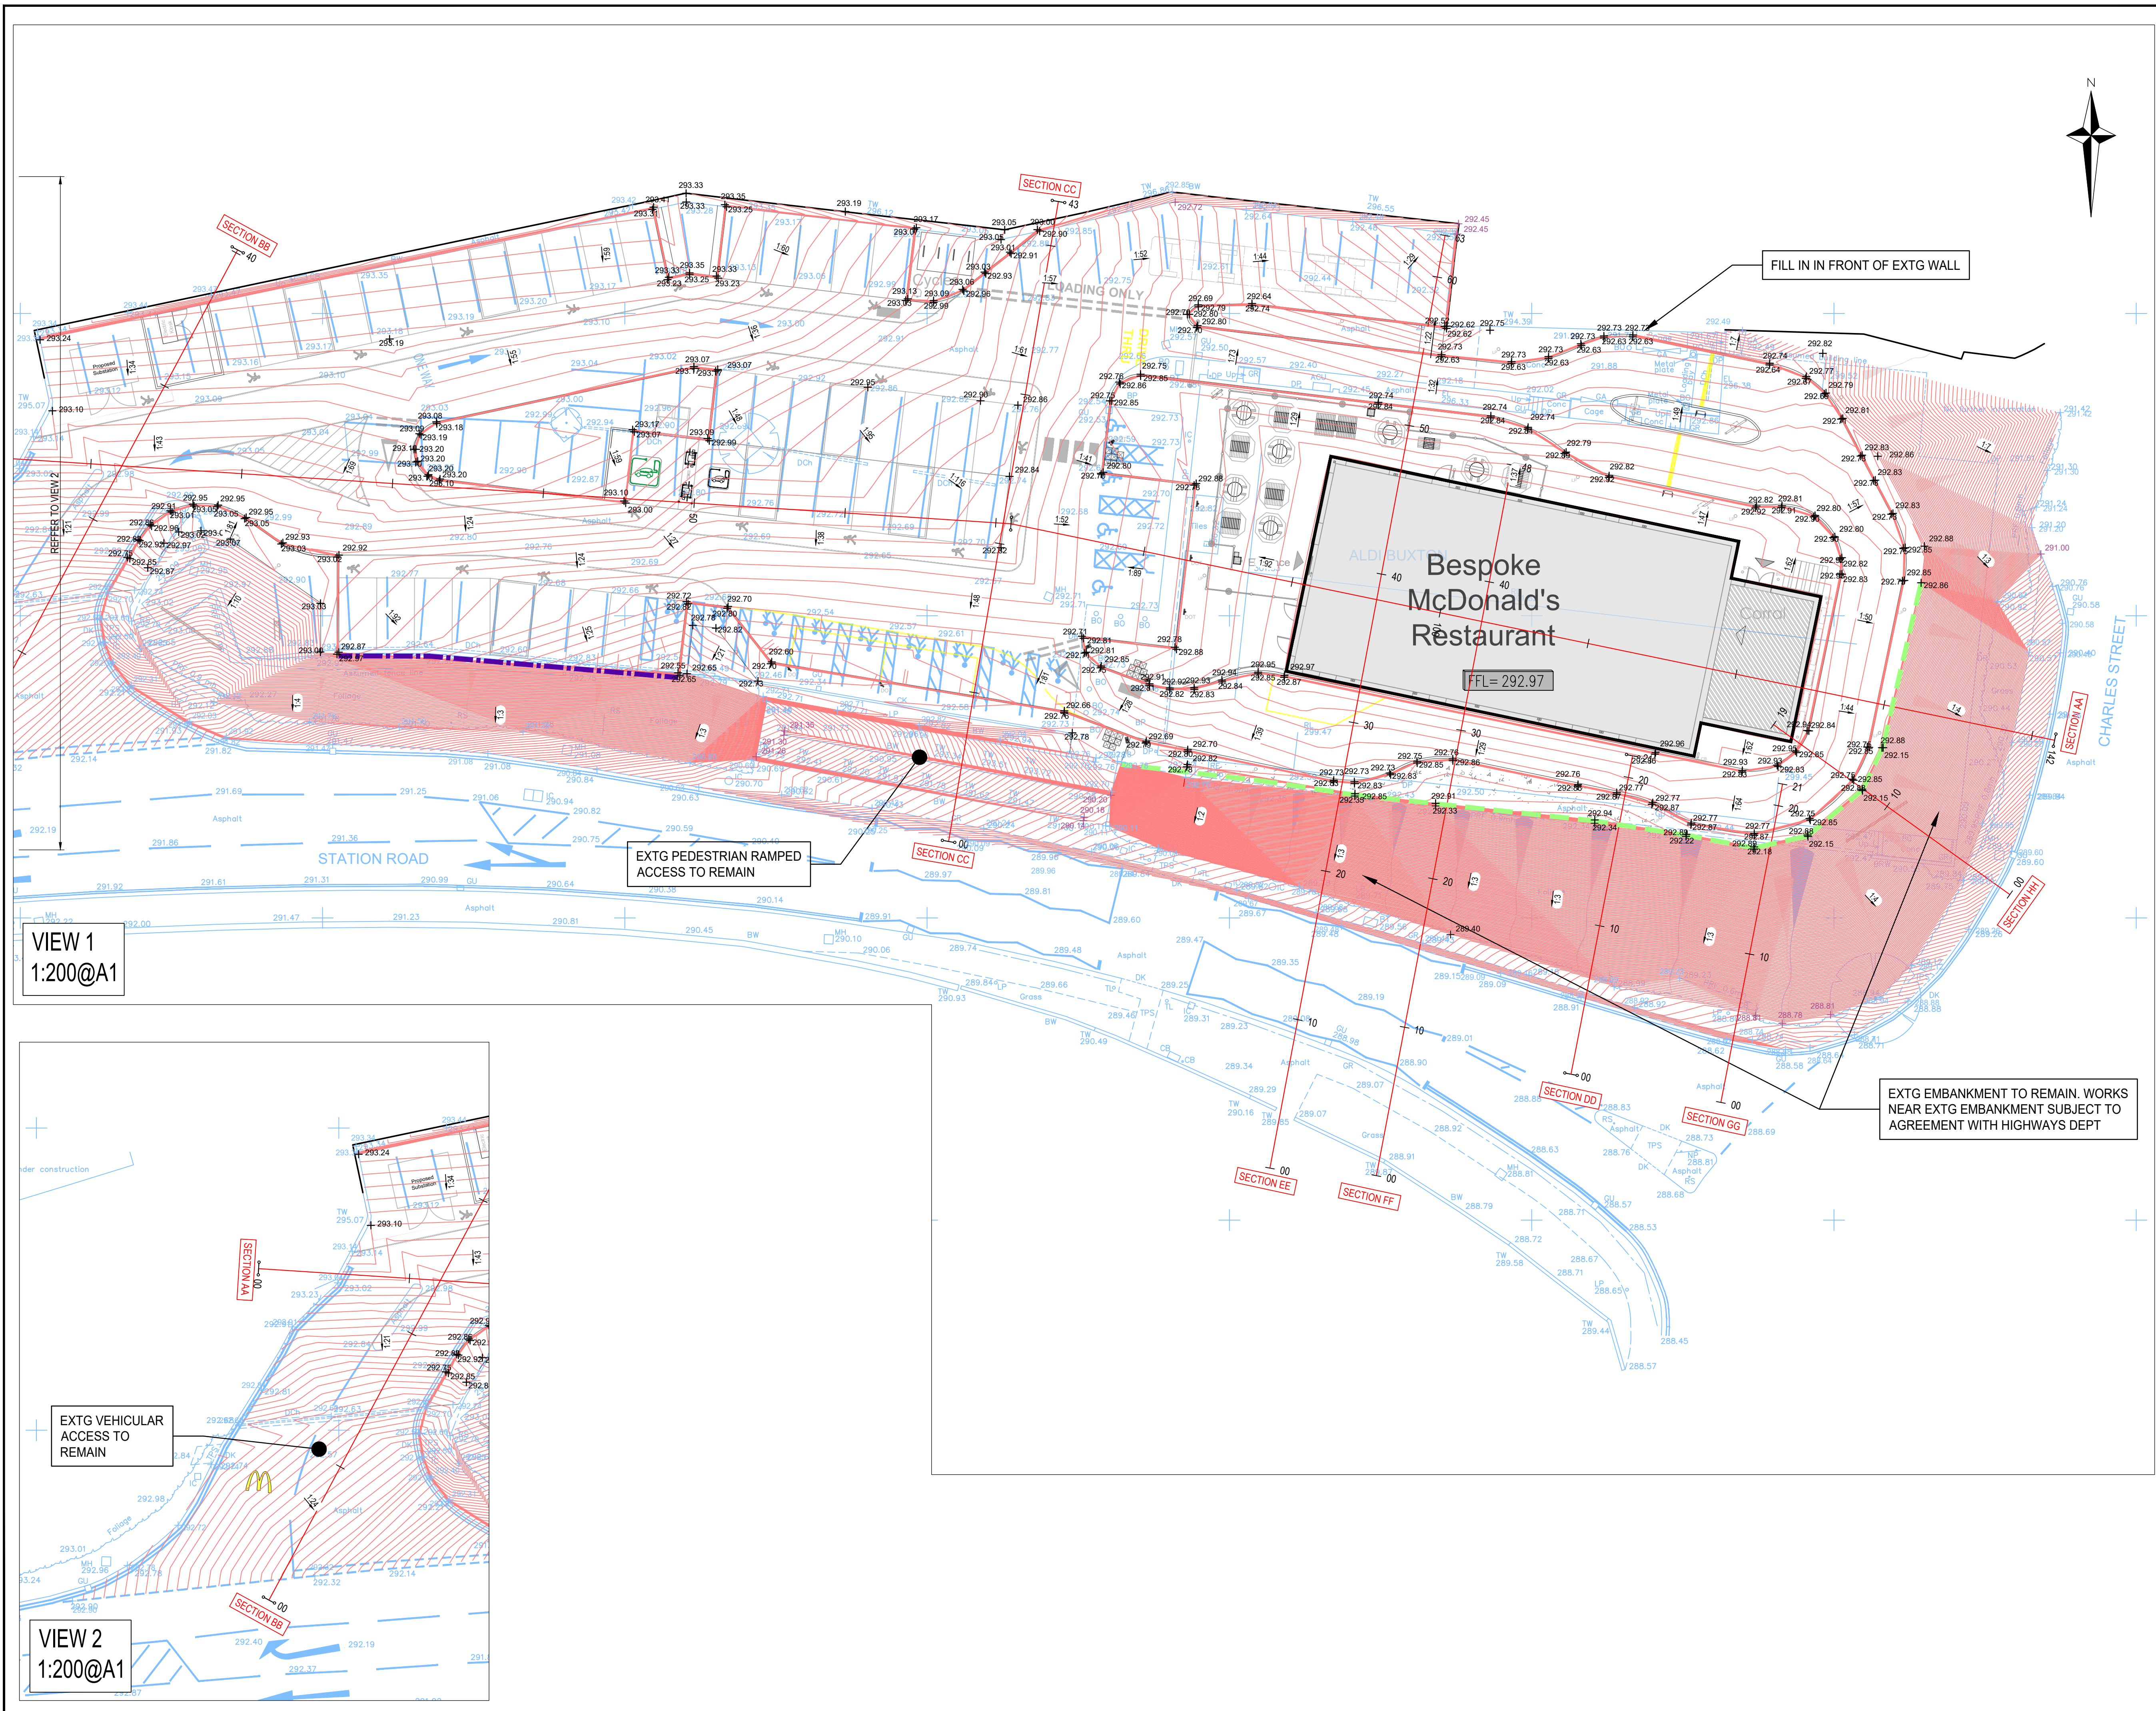

VIEW 1
1:200@A1


VIEW 2
1:200@A1

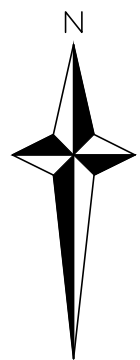

NOTES

1. THIS DRAWING IS TO BE READ IN CONJUNCTION WITH ALL RELEVANT DRAWINGS, DOCUMENTS AND SPECIFICATIONS. ANY DISCREPANCIES BETWEEN INFORMATION SHOWN ON THIS AND ANY OTHER DRAWING SHALL BE REPORTED TO THE ENGINEER IMMEDIATELY.
2. THIS DRAWING SHALL NOT BE USED FOR CONSTRUCTION PURPOSES UNLESS SPECIFICALLY STATED AS 'FOR CONSTRUCTION' IN THE DRAWING STATUS.
3. ALL DRAWING INFORMATION MUST BE READ FROM HARD COPY / PDF FILES ONLY, MARKED CHECKED. BEFORE PROCEEDING PLEASE ENSURE THE ISSUE STATUS IS APPROPRIATE FOR THE INTENDED USE. ALL INFORMATION EXTRACTED DIRECTLY FROM DRAWING FILES (E.G. DWG'S) IS DONE SO ENTIRELY AT THE USERS RISK.

KEY

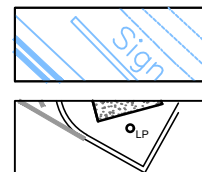

- + 130.00 PROPOSED LEVELS
- + 130.00 EXISTING LEVELS
- + 130.00 ASSUMED LEVELS
- 130.00 PROPOSED CONTOURS 50mm
- PROPOSED CIDNEO VEHICULAR BARRIER
- PROPOSED EDGE OF DRIVE THRU THICKENING DETAIL WITH CIDNEO BARRIER AND FENCE WALL

FOR TENDER

T3	DRAWING SCALE AND REFERENCES UPDATED	06.03.24 GM	FG
T2	MINOR AMENDMENTS	01.03.24 GM	FG
T1	TENDER ISSUE	31.01.24 GM/FC	FG
P2	PRELIMINARY ISSUE	19.01.23 GM	FG

Rev.	Description	Date	Chkd
------	-------------	------	------



Glanville
3 Grovelands Business Centre
Boundary Way
Hemel Hempstead, Herts. HP2 7TE
Tel: (01442) 835999 Fax: (01442) 258924
postbox@glanvillegroup.com www.glanvillegroup.com

Client:



Project: **ALDI BUXTON (NB8990)**
STATION ROAD
BUXTON SK17 6AQ

Title: **PROPOSED LEVELS**

Project Engineer :	F.G.	Scale :	1:200 @ A1
Project Director :	H.B.G.	Date :	JAN 2023
Status :	TENDER		

Drawing No.	4210567-1100	Rev	T3
-------------	--------------	-----	----