



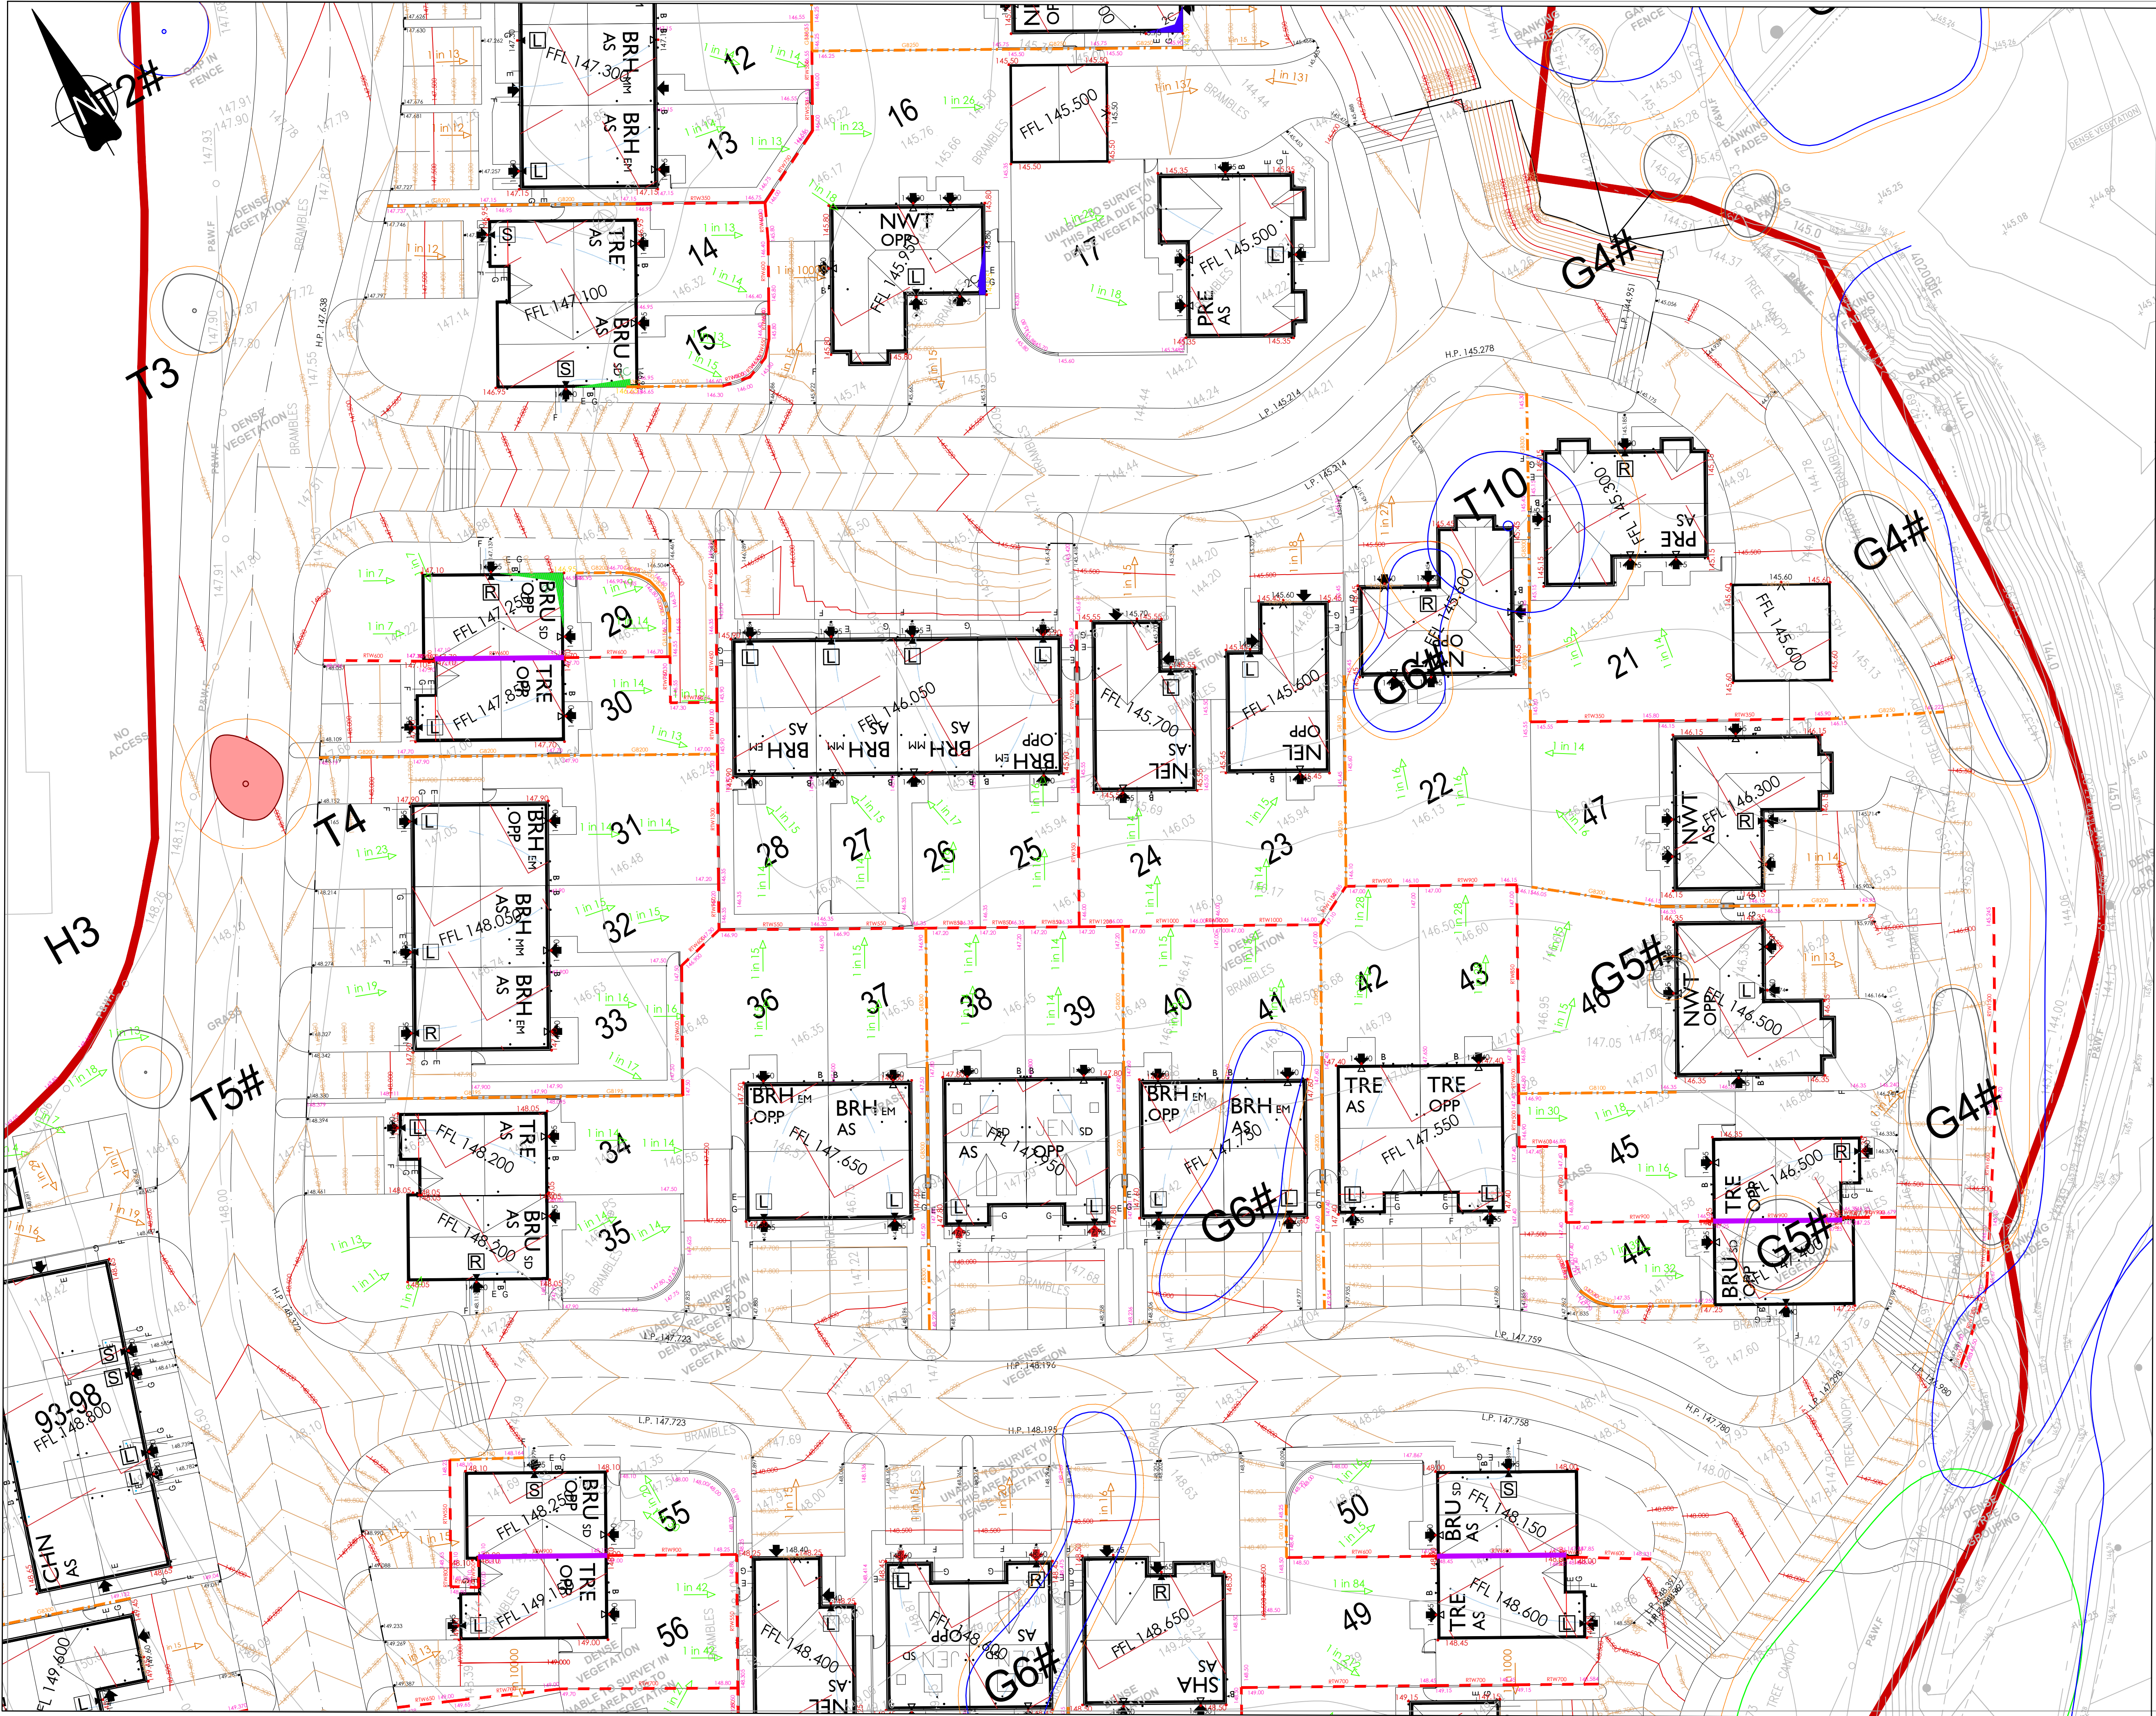

- LEGEND**
- SITE BOUNDARY
 - FFL 134.65
 - PROPOSED FINISHED FLOOR LEVEL
 - PROPOSED ROAD/DRIVEWAY CONTOUR - MAJOR (0.50m INTERVAL)
 - PROPOSED ROAD/DRIVEWAY CONTOUR - MINOR (0.05m INTERVAL)
 - PROPOSED DRIVE / PATH GRADIENT & DIRECTION
 - PROPOSED GARDEN GRADIENT & DIRECTION
 - PROPOSED SPOT LEVEL
 - PROPOSED EARTHWORK BATTER
 - STEPPED FOUNDATION
 - UNDERBUILD - MEASURED FROM FFL TO PGL
 - TANKING - MEASURED FROM FFL TO PGL
 - GB - 0.150m
 - GRAVEL BOARDS (UP TO 400mm)
 - MASONRY RETAINING WALL (OVER 450mm)

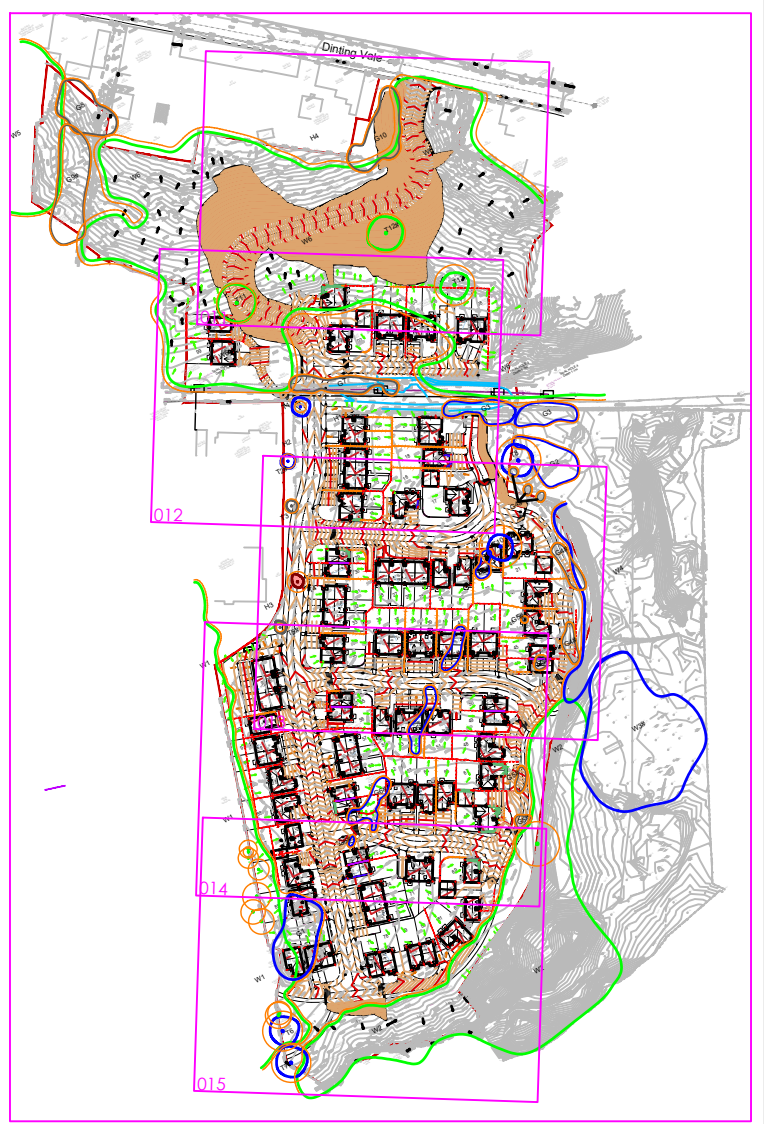

Mark	Date	Details	By
D	29.02.22	Amended for RPA zones	NR
C	22.08.22	Extents of batter amended	NR
B	13.08.22	Amended to suit new planning layout	NR
A	15.07.22	Issued for initial comments	NR

Revision history

Drawing originator:

Client:

BETTS HYDRO **BETTS ASSOCIATES** **BETTS GEO**

Wain HOMES

Project title:

Dinting Vale Glossop

Drawing title:

External Works Sheet 3 of 5

Scale: 1:200 for the original size of A1

Drawn by: NR | Checked by: RN | Passed by: RDN | Date: 15/07/22

Drawing status:

Technical Due Diligence

Job No: HYD712 | Drawing No: BET | Project: Volume: Level: Type: Discp: Number: Revision: | C | 013 | D

Do not scale this drawing

6-7 Old Marsh Farm Barns, Wain Road, Glossop, Cheshire, CH5 2LJ enquiries@betts-associates.co.uk

Chester 01244 288178 | Altrincham 0161 413531 |