

ADOPTED HIGHWAYS PLAN

Legend

Adoptable Highways



IMPORTANT NOTE:

ALL DIMENSIONS AND LEVELS SHOWN ON THIS DRAWING ARE TO BE CHECKED BY THE CONTRACTOR MANUFACTURER PRIOR TO THE COMMENCEMENT OF ANY WORKS ON SITE OR THE MANUFACTURE OF ANY SITE COMPONENTS.

THIS DRAWING IS NOT TO BE SCALED.

DIMENSIONS ARE INDICATED IN MILLIMETRES UNLESS CLEARLY STATED OTHERWISE.

COPYRIGHT OF THIS DRAWING BELONGS SOLELY TO BALDWIN DESIGN CONSULTANCY LTD.

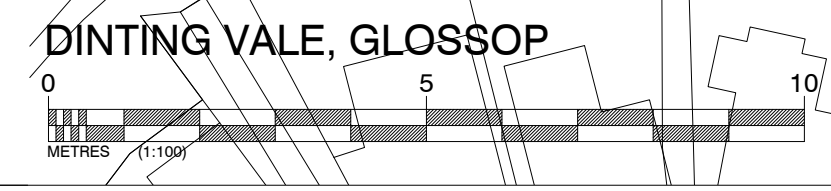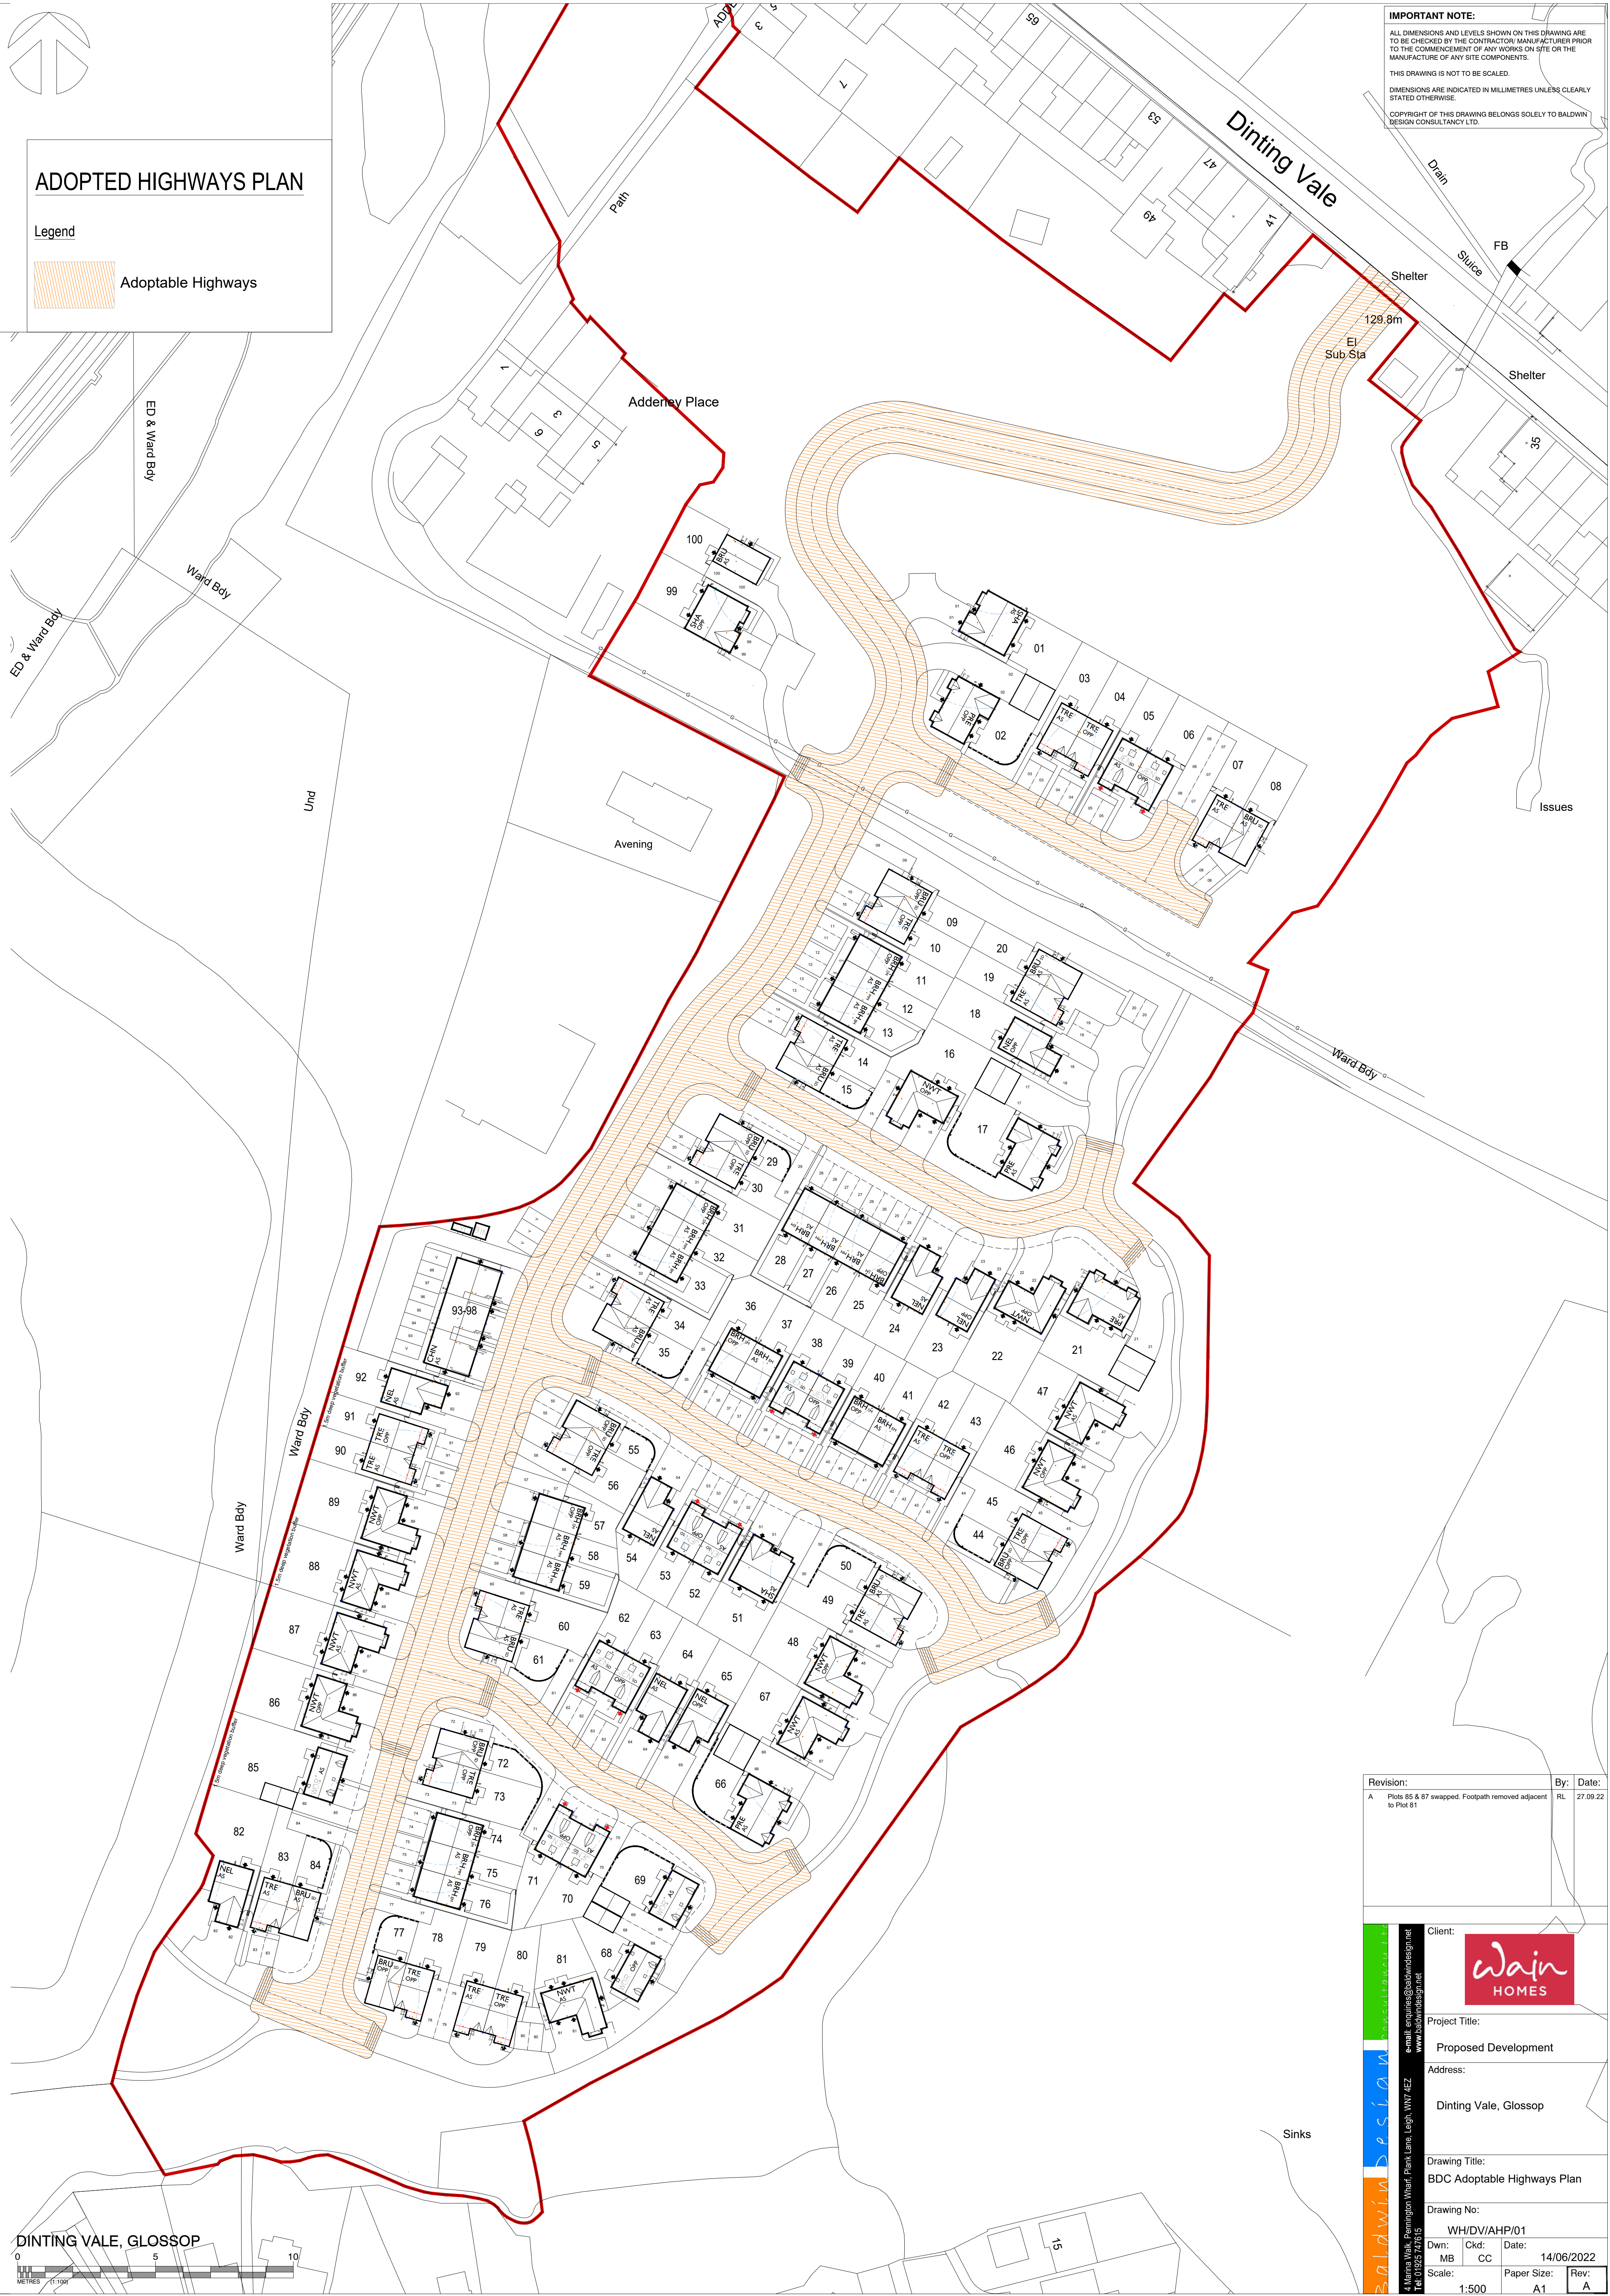

Revision:		By:	Date:
A Plots 85 & 87 swapped. Footpath removed adjacent to Plot 81		RL	27.09.22

Baldwin Design

4 Marina Walk, Pennington Wharf, Plain Lane, Leigh, WNY4EZ
Tel: 01925 747615
email: enquiries@baldwindesign.net
www.baldwindesign.net

Client:

Project Title:
Proposed Development

Address:
Dinting Vale, Glossop

Drawing Title:
BDC Adoptable Highways Plan

Drawing No:
WH/DV/AHP/01

Dwn: Ckd: Date:
MB CC 14/06/2022

Scale: Paper Size: Rev:
1:500 A1 A