
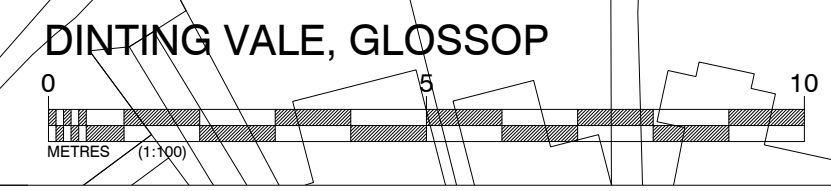


BOUNDARY TREATMENT PLAN

Legend

- 1800mm high curved Stone wall.
- 1800mm high Stone wall.
- 1800mm high close boarded fence.
- Timber gates to be erected to rear gardens.  
(as indicated on site layout).
- 1800mm high hit & miss fence
- Acoustic fencing

**IMPORTANT NOTE:**  
ALL DIMENSIONS AND LEVELS SHOWN ON THIS DRAWING ARE TO BE CHECKED BY THE CONTRACTOR/MANUFACTURER PRIOR TO THE COMMENCEMENT OF ANY WORKS ON SITE OR THE MANUFACTURE OF ANY SITE COMPONENTS.  
THIS DRAWING IS NOT TO BE SCALED.  
DIMENSIONS ARE INDICATED IN MILLIMETRES UNLESS CLEARLY STATED OTHERWISE.  
COPYRIGHT OF THIS DRAWING BELONGS SOLELY TO BALDWIN DESIGN CONSULTANCY LTD.

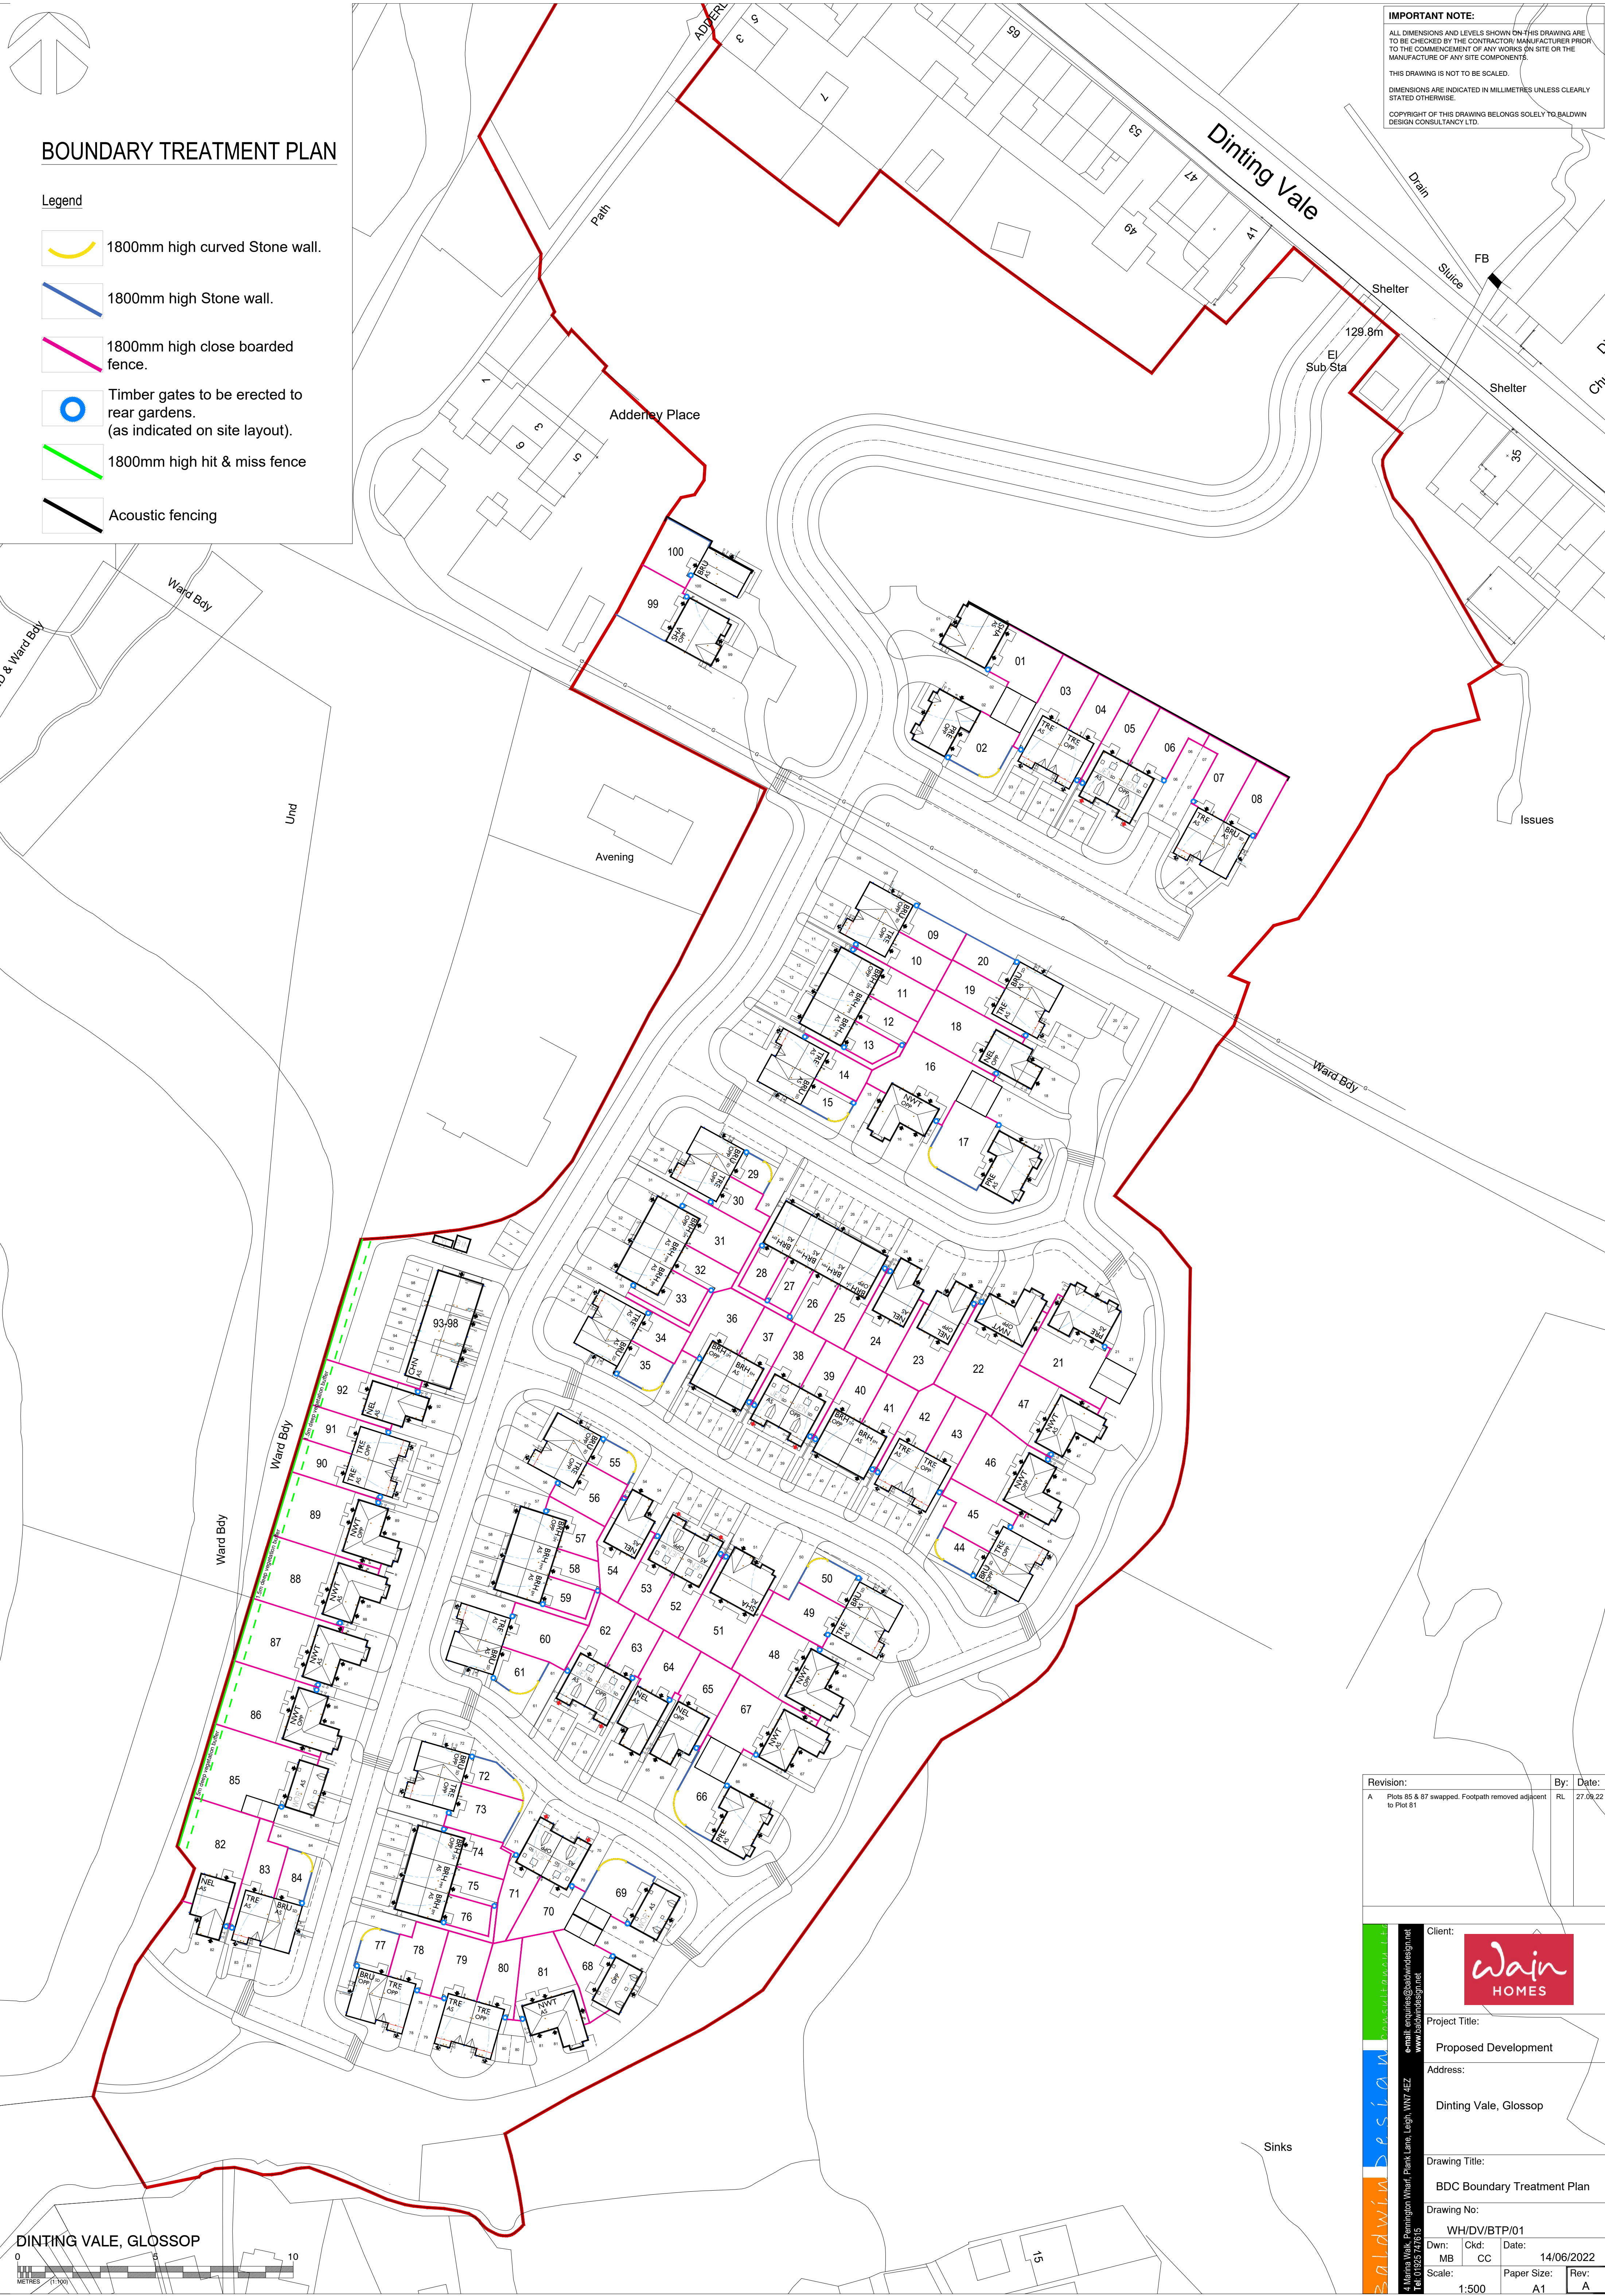

| Revision:                                                        | By: | Date:    |
|------------------------------------------------------------------|-----|----------|
| A<br>Plots 85 & 87 swapped. Footpath removed adjacent to Plot 81 | RL  | 27.09.22 |

4 Marina Walk, Pennington Wharf, Plain Lane, Leigh, WNY 4EZ  
Tel: 01925 747615

www.baldwin-design.co.uk

email: enquiries@baldwindesign.net

Client:

Project Title:

Proposed Development

Address:

Dinting Vale, Glossop

Drawing Title:

BDC Boundary Treatment Plan

Drawing No:

WH/DV/BTP/01

Dwn:

Ckd:

Date:

14/06/2022

Scale:

1:500

Paper Size:

A1

Rev:

A