

WASTE MANAGEMENT PLAN

Legend

- Indicates Bin Collection Point
- Line to delineate route of bin access
- Indicates where bins are to be stored



IMPORTANT NOTE:

ALL DIMENSIONS AND LEVELS SHOWN ON THIS DRAWING ARE TO BE CHECKED BY THE CONTRACTOR/MANUFACTURER PRIOR TO THE COMMENCEMENT OF ANY WORKS ON SITE OR THE MANUFACTURE OF ANY SITE COMPONENTS.

THIS DRAWING IS NOT TO BE SCALED.

DIMENSIONS ARE INDICATED IN MILLIMETRES UNLESS CLEARLY STATED OTHERWISE.

COPYRIGHT OF THIS DRAWING BELONGS SOLELY TO BALDWIN DESIGN CONSULTANCY LTD.

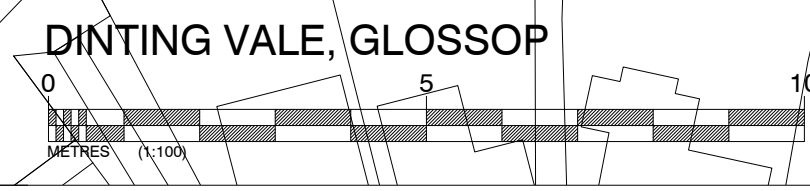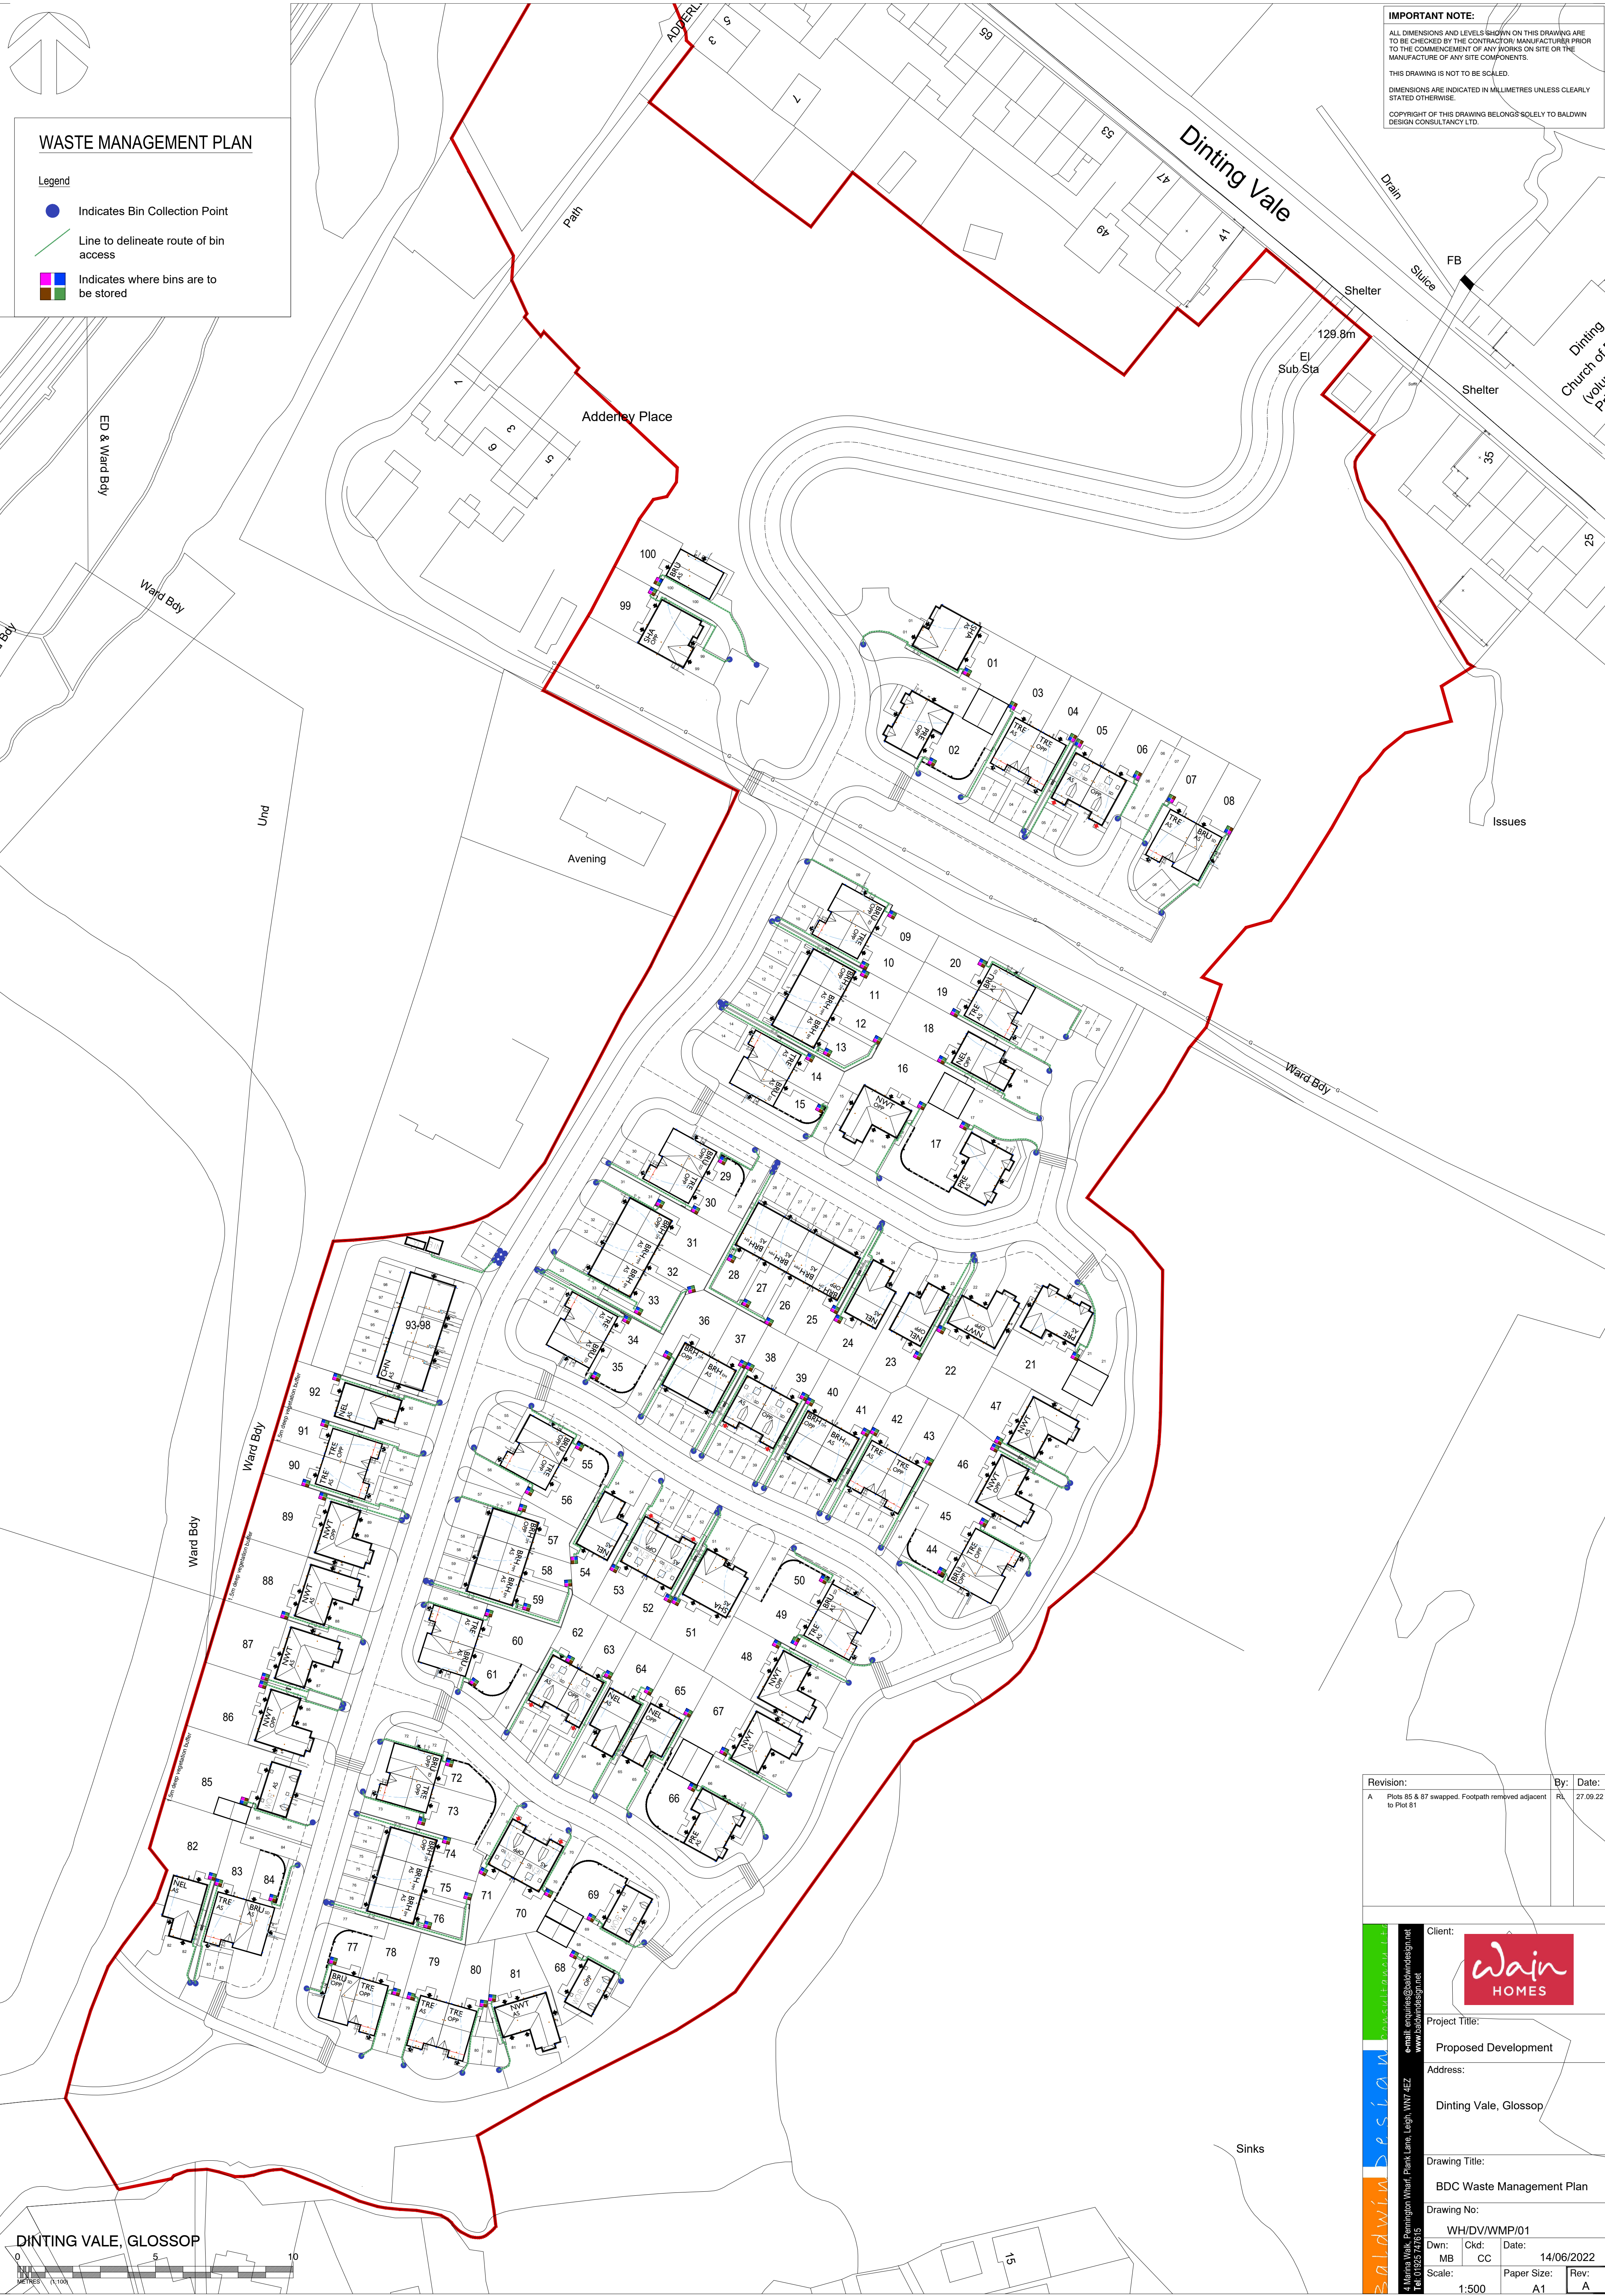

Revision:		By:	Date:
A	PLOTS 85 & 87 SWAPPED. FOOTPATH REMOVED ADJACENT TO PLOT 81	RL	27.09.22

4 Marina Walk, Pennington Wharf, Plain Lane, Leigh, WNY4EZ
Tel: 01925 747615

www.baldwin-design.net

email: enquiries@baldwindesign.net

Client:

Proposed Development

Address:

Dinting Vale, Glossop

Drawing Title:

BDC Waste Management Plan

Drawing No:

WH/DV/WM/01

Dwn:

MB

Ckd:

CC

Date:

14/06/2022

Scale:

1:500

Paper Size:

A1

Rev:

A

Baldwin

DESIGN

CONSULTANCY LTD