


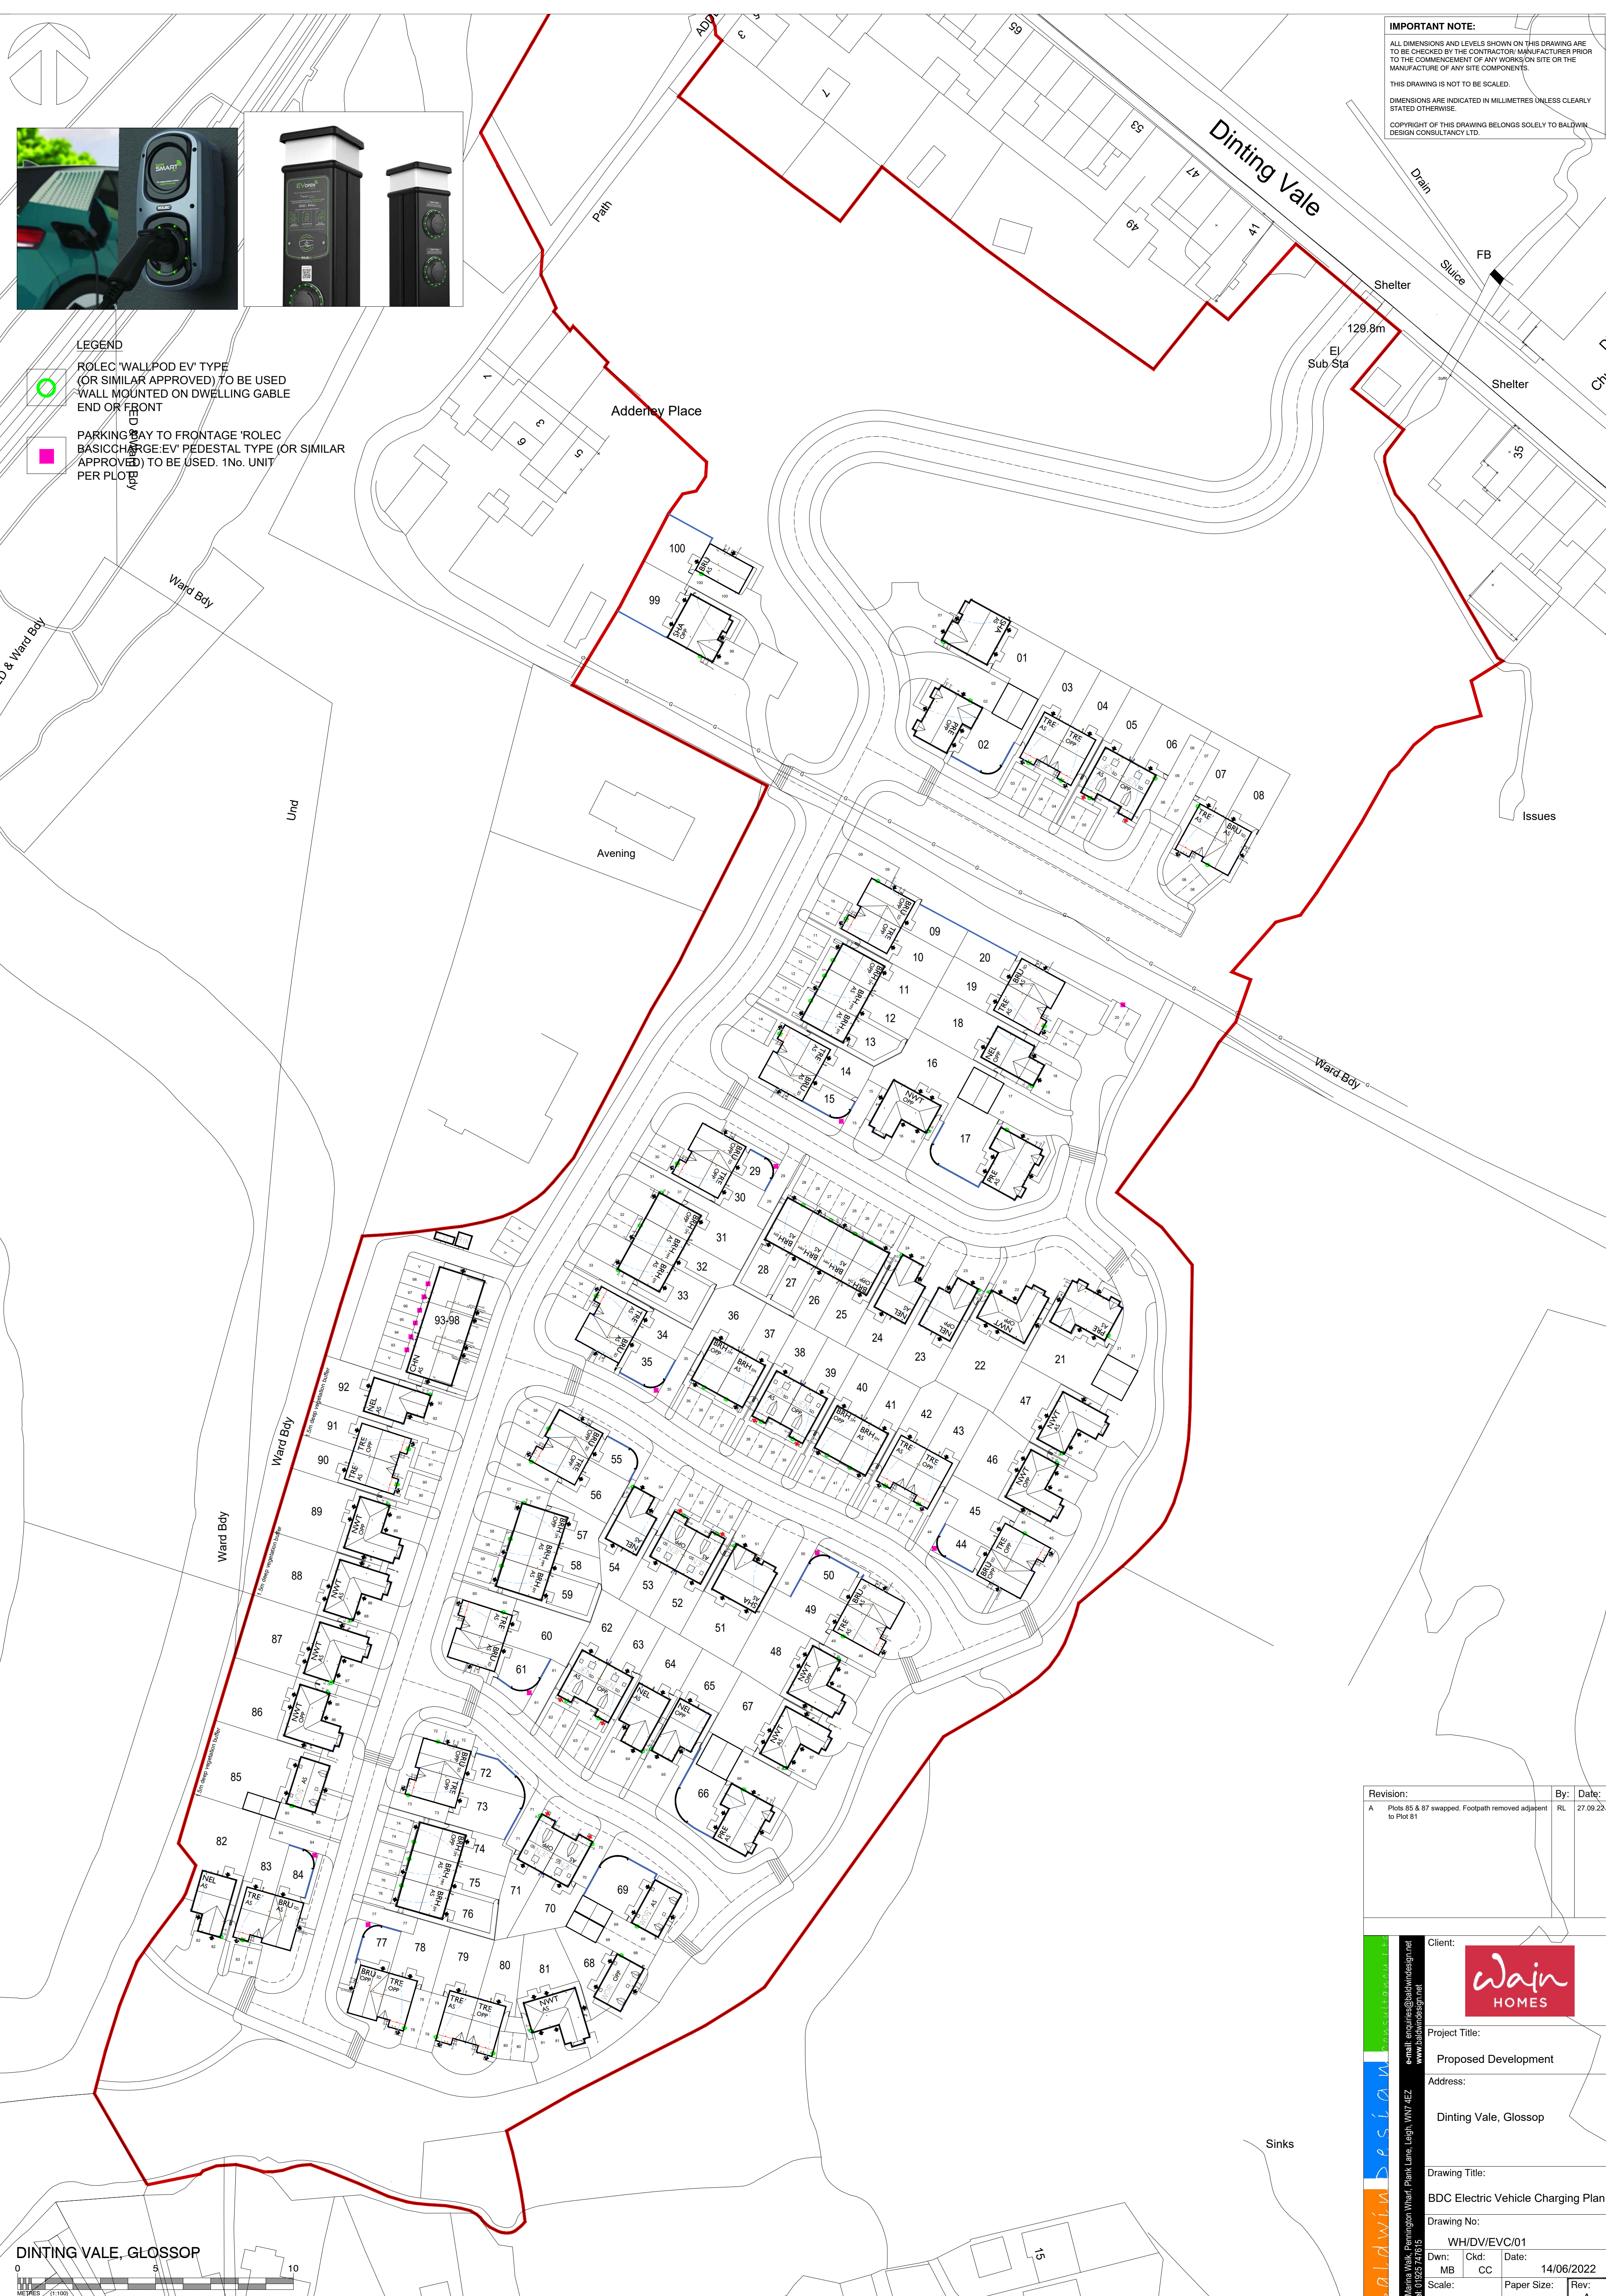

- LEGEND
- ROLEC WALLPOD EV TYPE (OR SIMILAR APPROVED) TO BE USED WALL MOUNTED ON DWELLING GABLE END OR FRONT
 - PARKING BAY TO FRONTAGE 'ROLEC BASICCHARGE.EV' PEDESTAL TYPE (OR SIMILAR APPROVED) TO BE USED. 1No. UNIT PER PLOT

IMPORTANT NOTE:

ALL DIMENSIONS AND LEVELS SHOWN ON THIS DRAWING ARE TO BE CHECKED BY THE CONTRACTOR MANUFACTURER PRIOR TO THE COMMENCEMENT OF ANY WORKS ON SITE OR THE MANUFACTURE OF ANY SITE COMPONENTS.

THIS DRAWING IS NOT TO BE SCALED.

DIMENSIONS ARE INDICATED IN MILLIMETRES UNLESS CLEARLY STATED OTHERWISE.

COPYRIGHT OF THIS DRAWING BELONGS SOLELY TO BALDWIN DESIGN CONSULTANCY LTD.

Revision:	By:	Date:
A	Plots 85 & 87 swapped. Footpath removed adjacent to Plot 81	RL 27.09.22

	Client:	
	Project Title:	Proposed Development
	Address:	Dinting Vale, Glossop
	Drawing Title:	BDC Electric Vehicle Charging Plan
	Drawing No:	WH/DV/EVC/01
Dwn:	Ckd:	Date:
MB	CC	14/06/2022
Scale:	Paper Size:	Rev:
1:500	A1	A

DINTING VALE, GLOSSOP

