


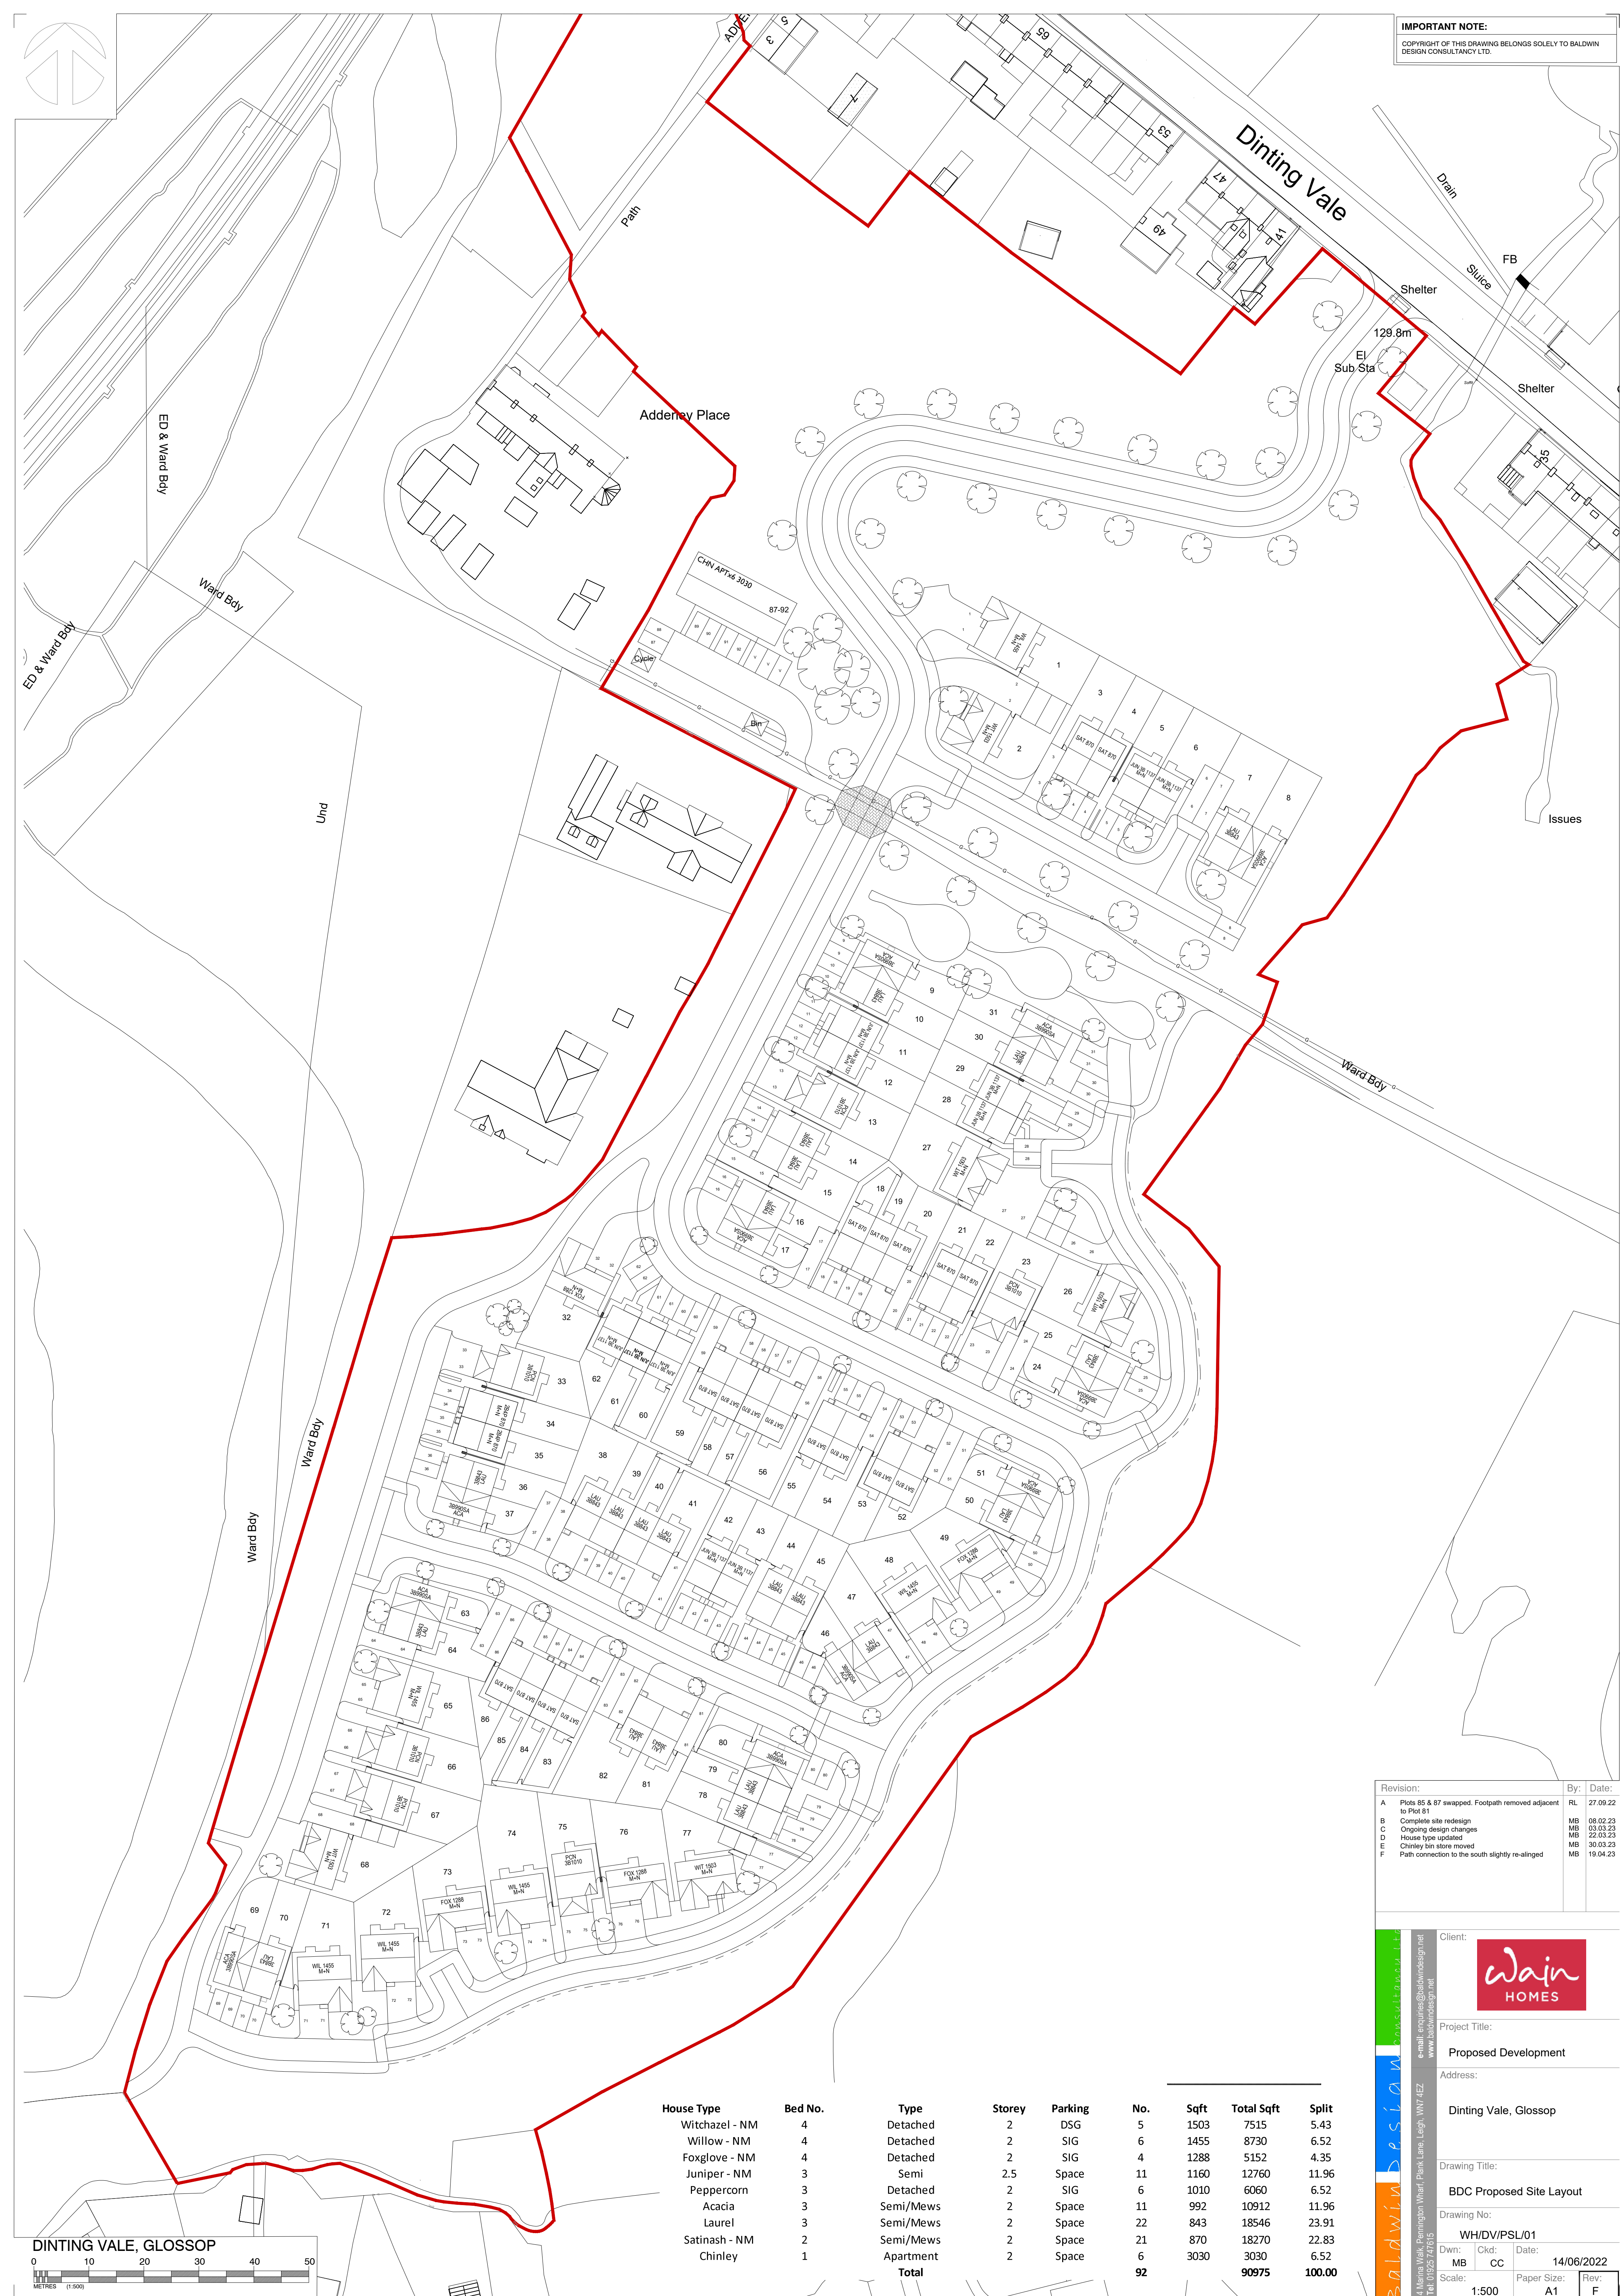

House Type	Bed No.	Type	Storey	Parking	No.	Sqft	Total Sqft	Split
Witchazel - NM	4	Detached	2	DSG	5	1503	7515	5.43
Willow - NM	4	Detached	2	SIG	6	1455	8730	6.52
Foxglove - NM	4	Detached	2	SIG	4	1288	5152	4.35
Juniper - NM	3	Semi	2.5	Space	11	1160	12760	11.96
Peppercorn	3	Detached	2	SIG	6	1010	6060	6.52
Acacia	3	Semi/Mews	2	Space	11	992	10912	11.96
Laurel	3	Semi/Mews	2	Space	22	843	18546	23.91
Satinash - NM	2	Semi/Mews	2	Space	21	870	18270	22.83
Chinley	1	Apartment	2	Space	6	3030	3030	6.52
Total					92		90975	100.00

Revision:		By:	Date:
A	Plots 85 & 87 swapped. Footpath removed adjacent to Plot 81	RL	27.09.22
B	Complete site redesign	MB	08.02.23
C	Ongoing design changes	MB	03.03.23
D	House type updated	MB	22.05.23
E	Chinley bin store moved	MB	30.03.23
F	Path connection to the south slightly re-aligned	MB	19.04.23

Client: 

Project Title: **Proposed Development**

Address:
Dinting Vale, Glossop

ane, Leigh,

Drawing Title:

BDC Proposed Site Layout

Drawing No: WH/DV/PSI/01

Dwn:	Ckd:	Date:
MB	CC	14/06/2022
Scale:	Paper Size:	Rev:

4 Ma	Scale:	1:500	Paper Size:	A1	Rev:	F
------	--------	-------	-------------	----	------	---