
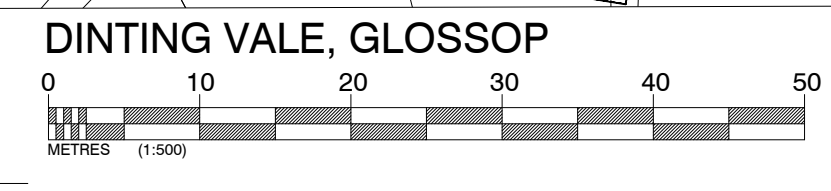


BOUNDARY TREATMENT PLAN

Legend

- 1800mm high curved Stone wall.
- 1800mm high Stone wall.
- 1800mm high close boarded fence.
- Timber gates to be erected to rear gardens.
(as indicated on site layout).
- Acoustic fencing

IMPORTANT NOTE:
COPYRIGHT OF THIS DRAWING BELONGS SOLELY TO BALDWIN
DESIGN CONSULTANCY LTD.

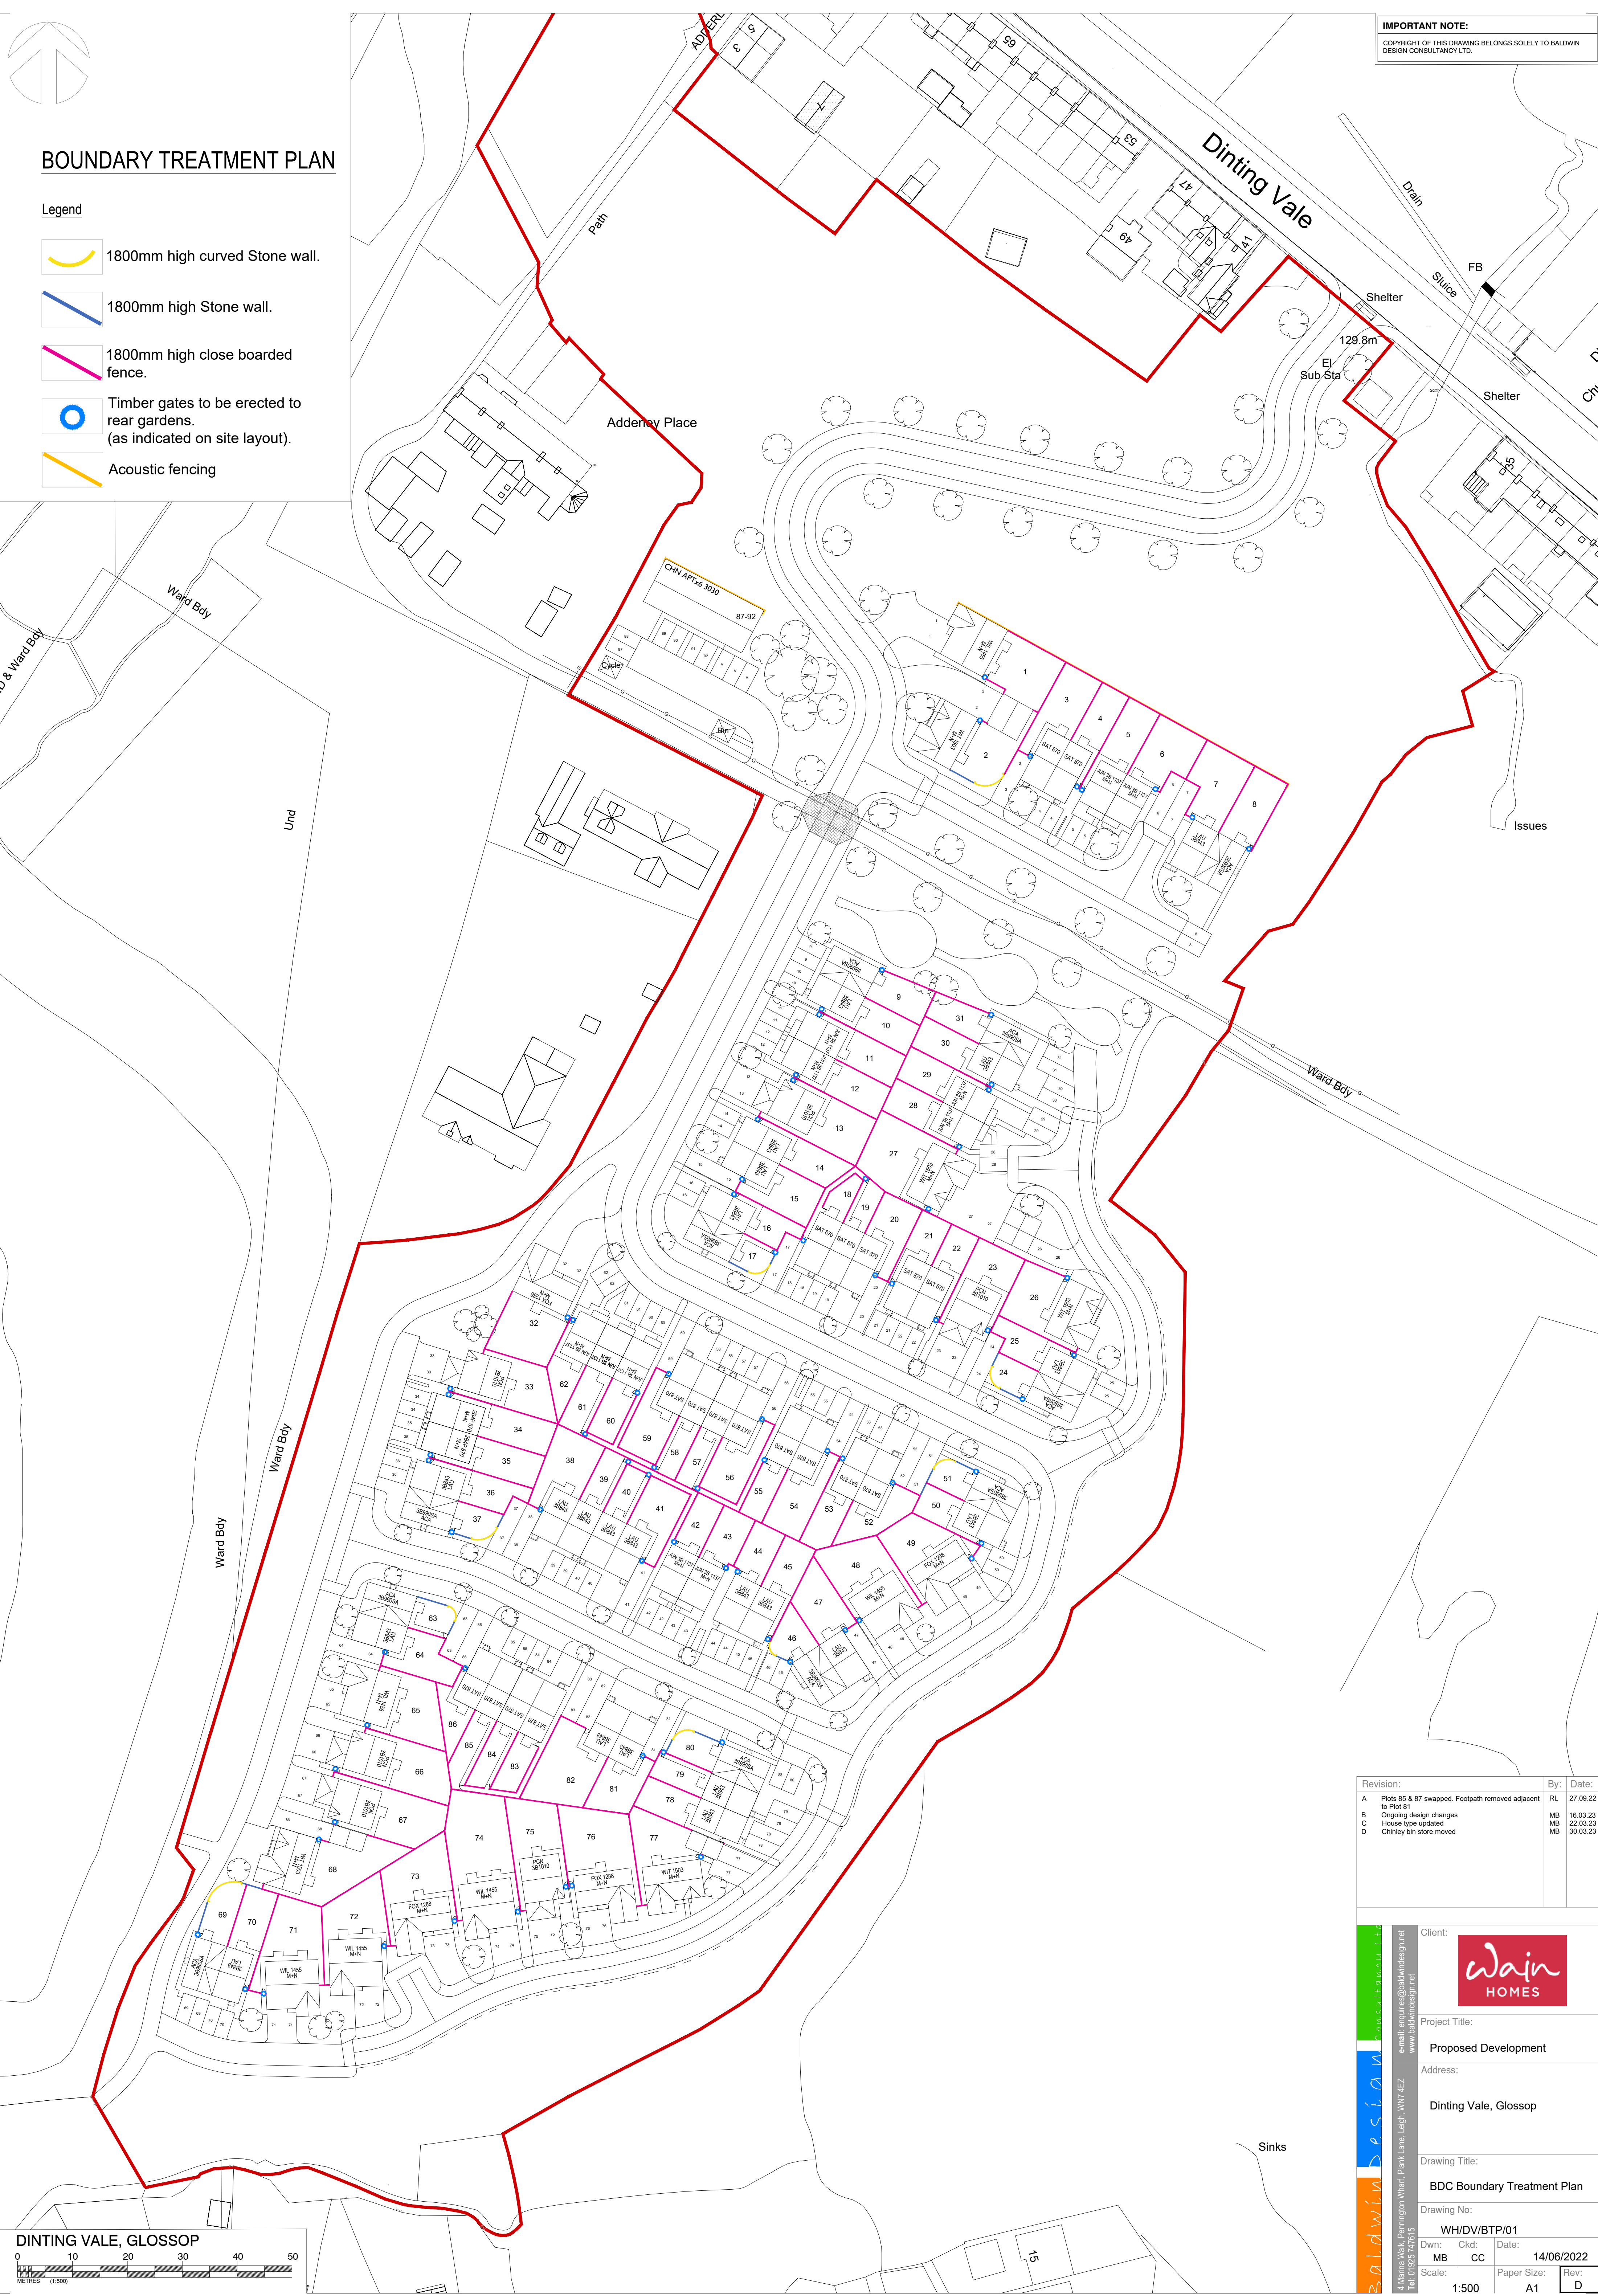

Revision:		By:	Date:
A	Plots 85 & 87 swapped. Footpath removed adjacent to Plot 81	RL	27.09.22
B	Ongoing design changes	MB	16.03.23
C	House type updated	MB	22.03.23
D	Chinley bin store moved	MB	30.03.23

Revision:

Client:

Project Title:

Address:

Dinting Vale, Glossop

Drawing Title:

BDC Boundary Treatment Plan

Drawing No:

WH/DV/BTP/01

Dwn:

MB

Ckd:

CC

Date:

14/06/2022

Scale:

1:500

Paper Size:

A1

Rev:

D

4 Marina Walk, Pennington Wharf, Plain Lane, Leigh, WNY 4EZ.
Tel: 01925 747615

email: enquiries@baldwindesign.net
www.baldwindesign.net

Client:

Wain

HOMES

Project Title:

Proposed Development