


Legend

- Indicates Bin Collection Point
- Line to delineate route of bin access
- Indicates where bins are to be stored

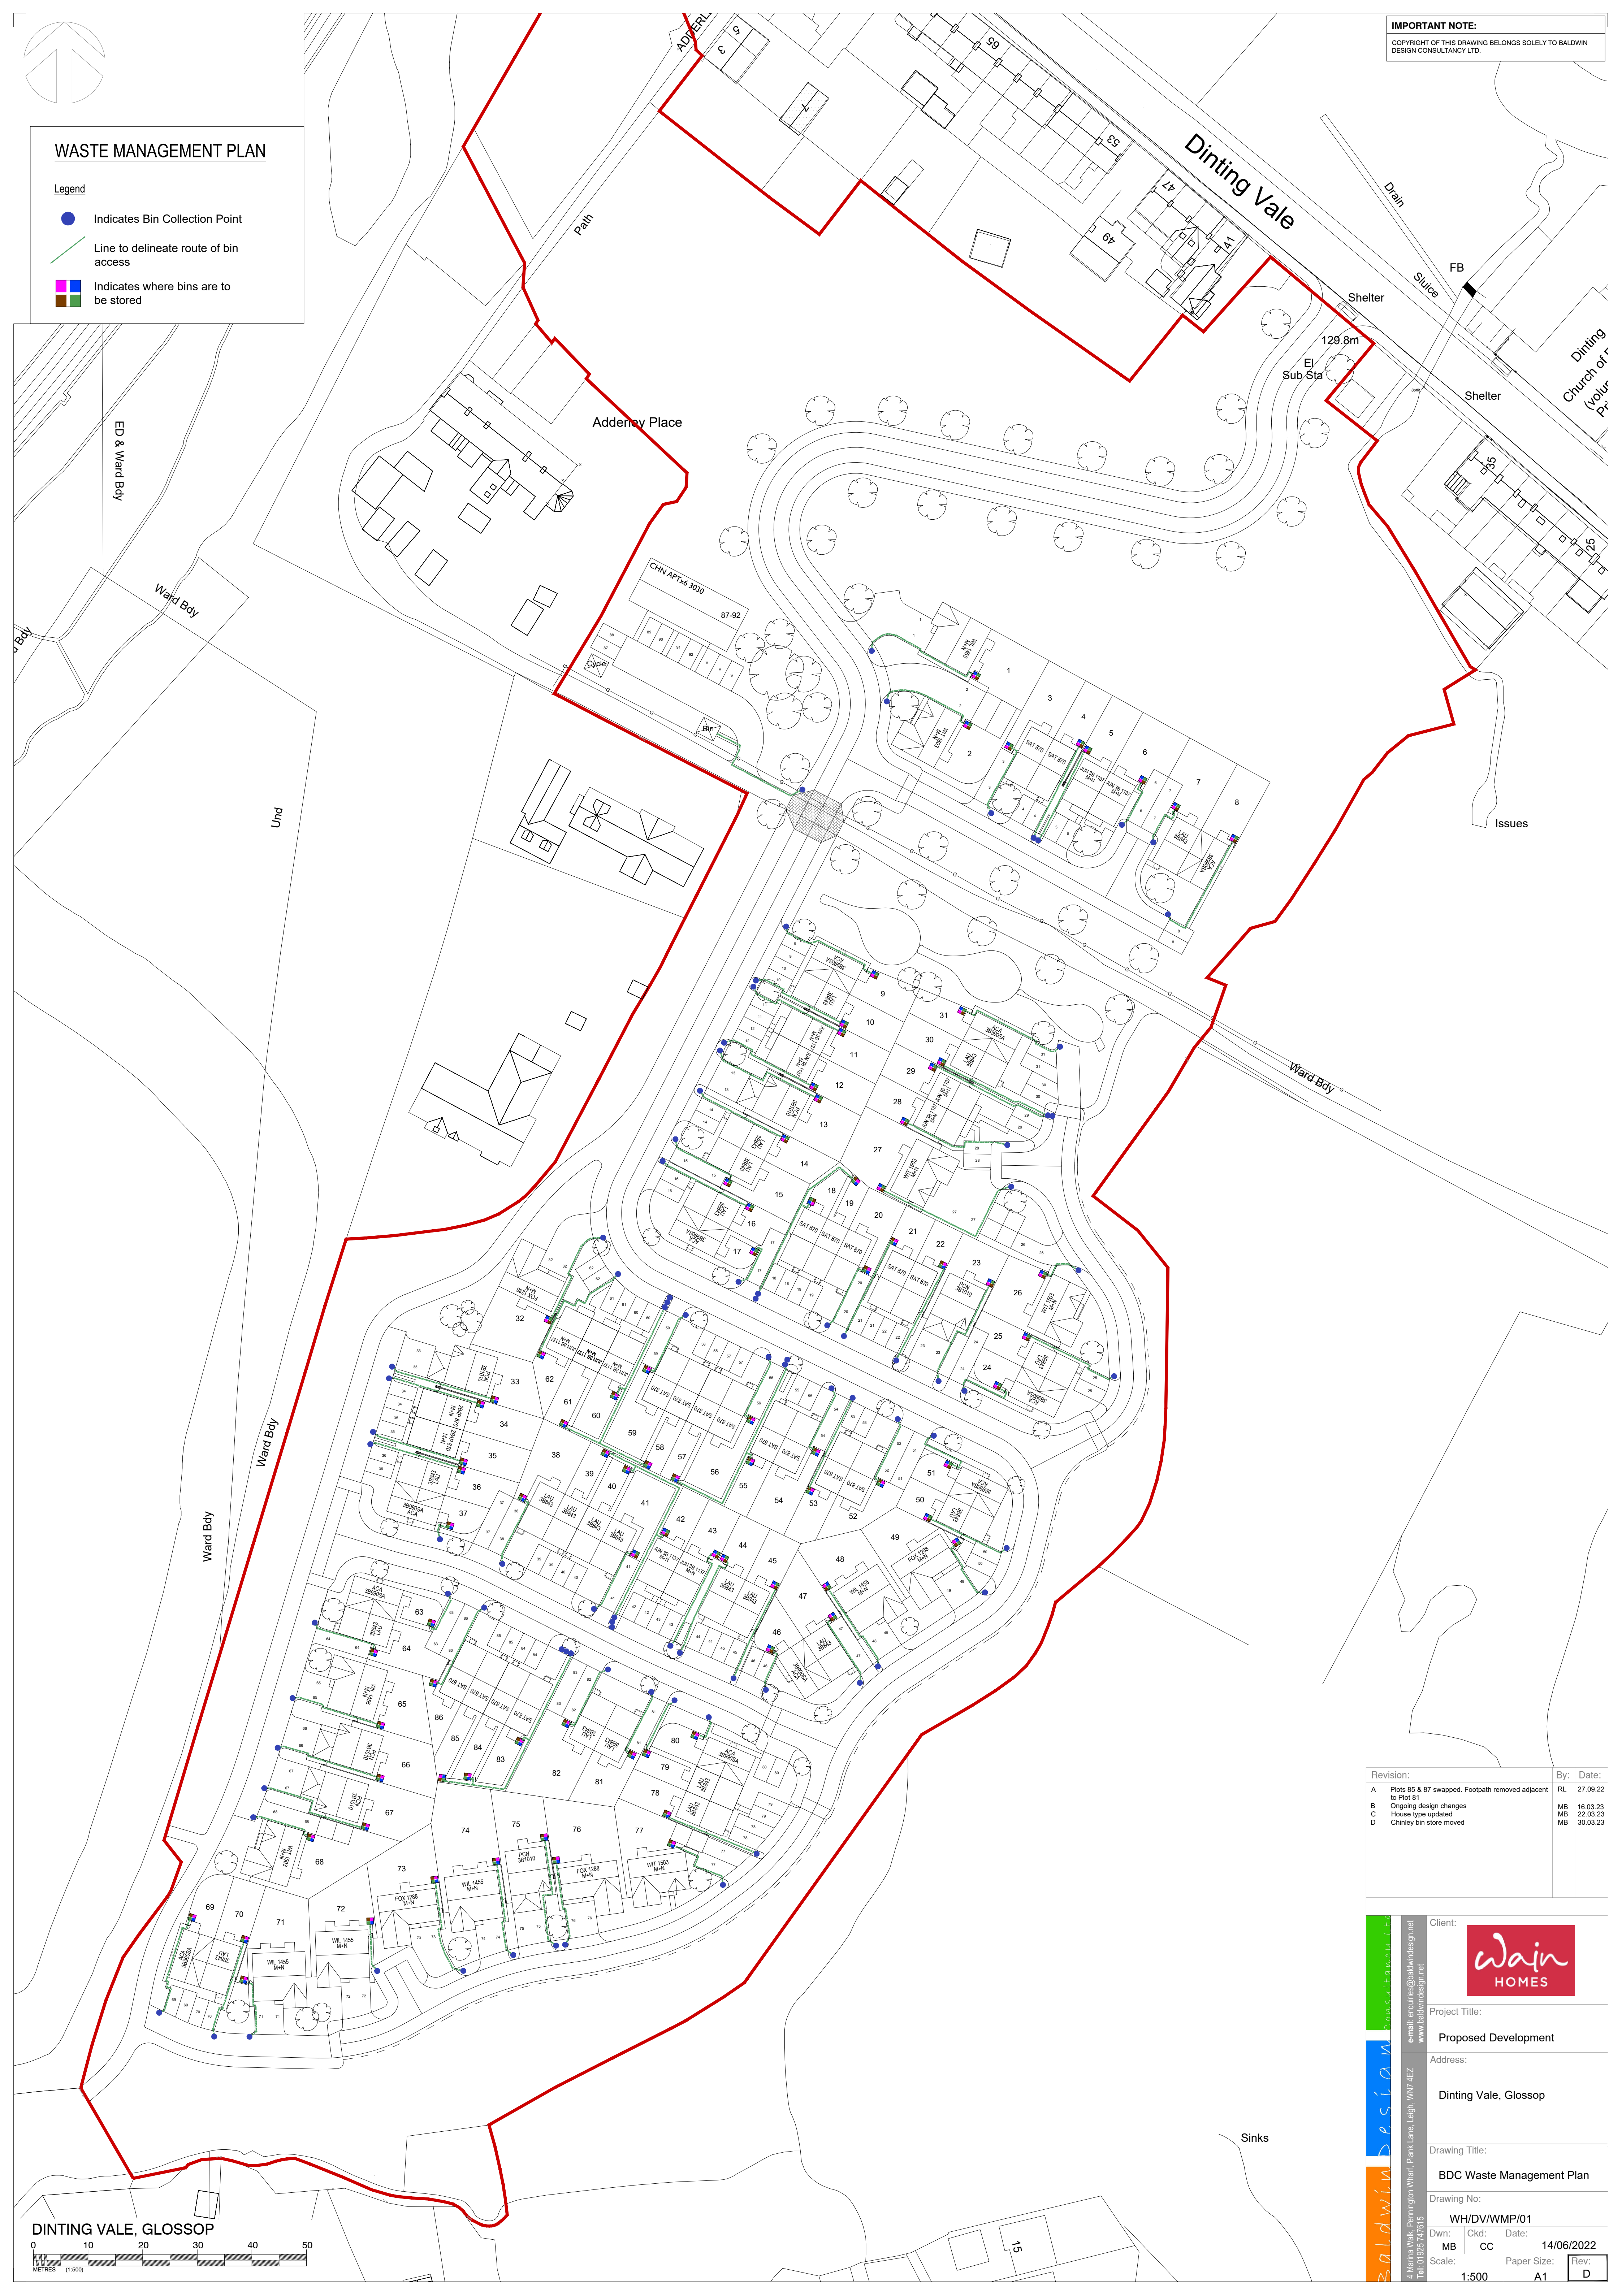

Revision:		By:	Date:
A	Plots 85 & 87 swapped. Footpath removed adjacent to Plot 81	RL	27.09.22
B	Ongoing design changes	MB	16.03.23
C	House type updated	MB	22.03.23
D	Chinley bin store moved	MB	30.03.23

Client: 

Project Title:

Proposed Development

Dinting Vale, Glossop

Drawing Title:

BDC Waste Management Plan

Drawing No:
WH/DV/WMP/01

Dwn:	Ckd:	Date:
MB	CC	14/06/202

Scale:	Paper Size:	Rev:
--------	-------------	------

DINTING VALE, GLOSSOP

