
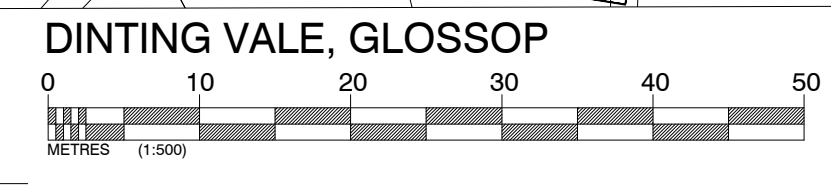


BOUNDARY TREATMENT PLAN

Legend

- 1800mm high curved Stone wall.
- 1800mm high Stone wall.
- 1800mm high close boarded fence.
- Timber gates to be erected to rear gardens.
(as indicated on site layout).
- Acoustic mitigation
- 1200mm ball top railings

IMPORTANT NOTE:
COPYRIGHT OF THIS DRAWING BELONGS SOLELY TO BALDWIN DESIGN CONSULTANCY LTD.

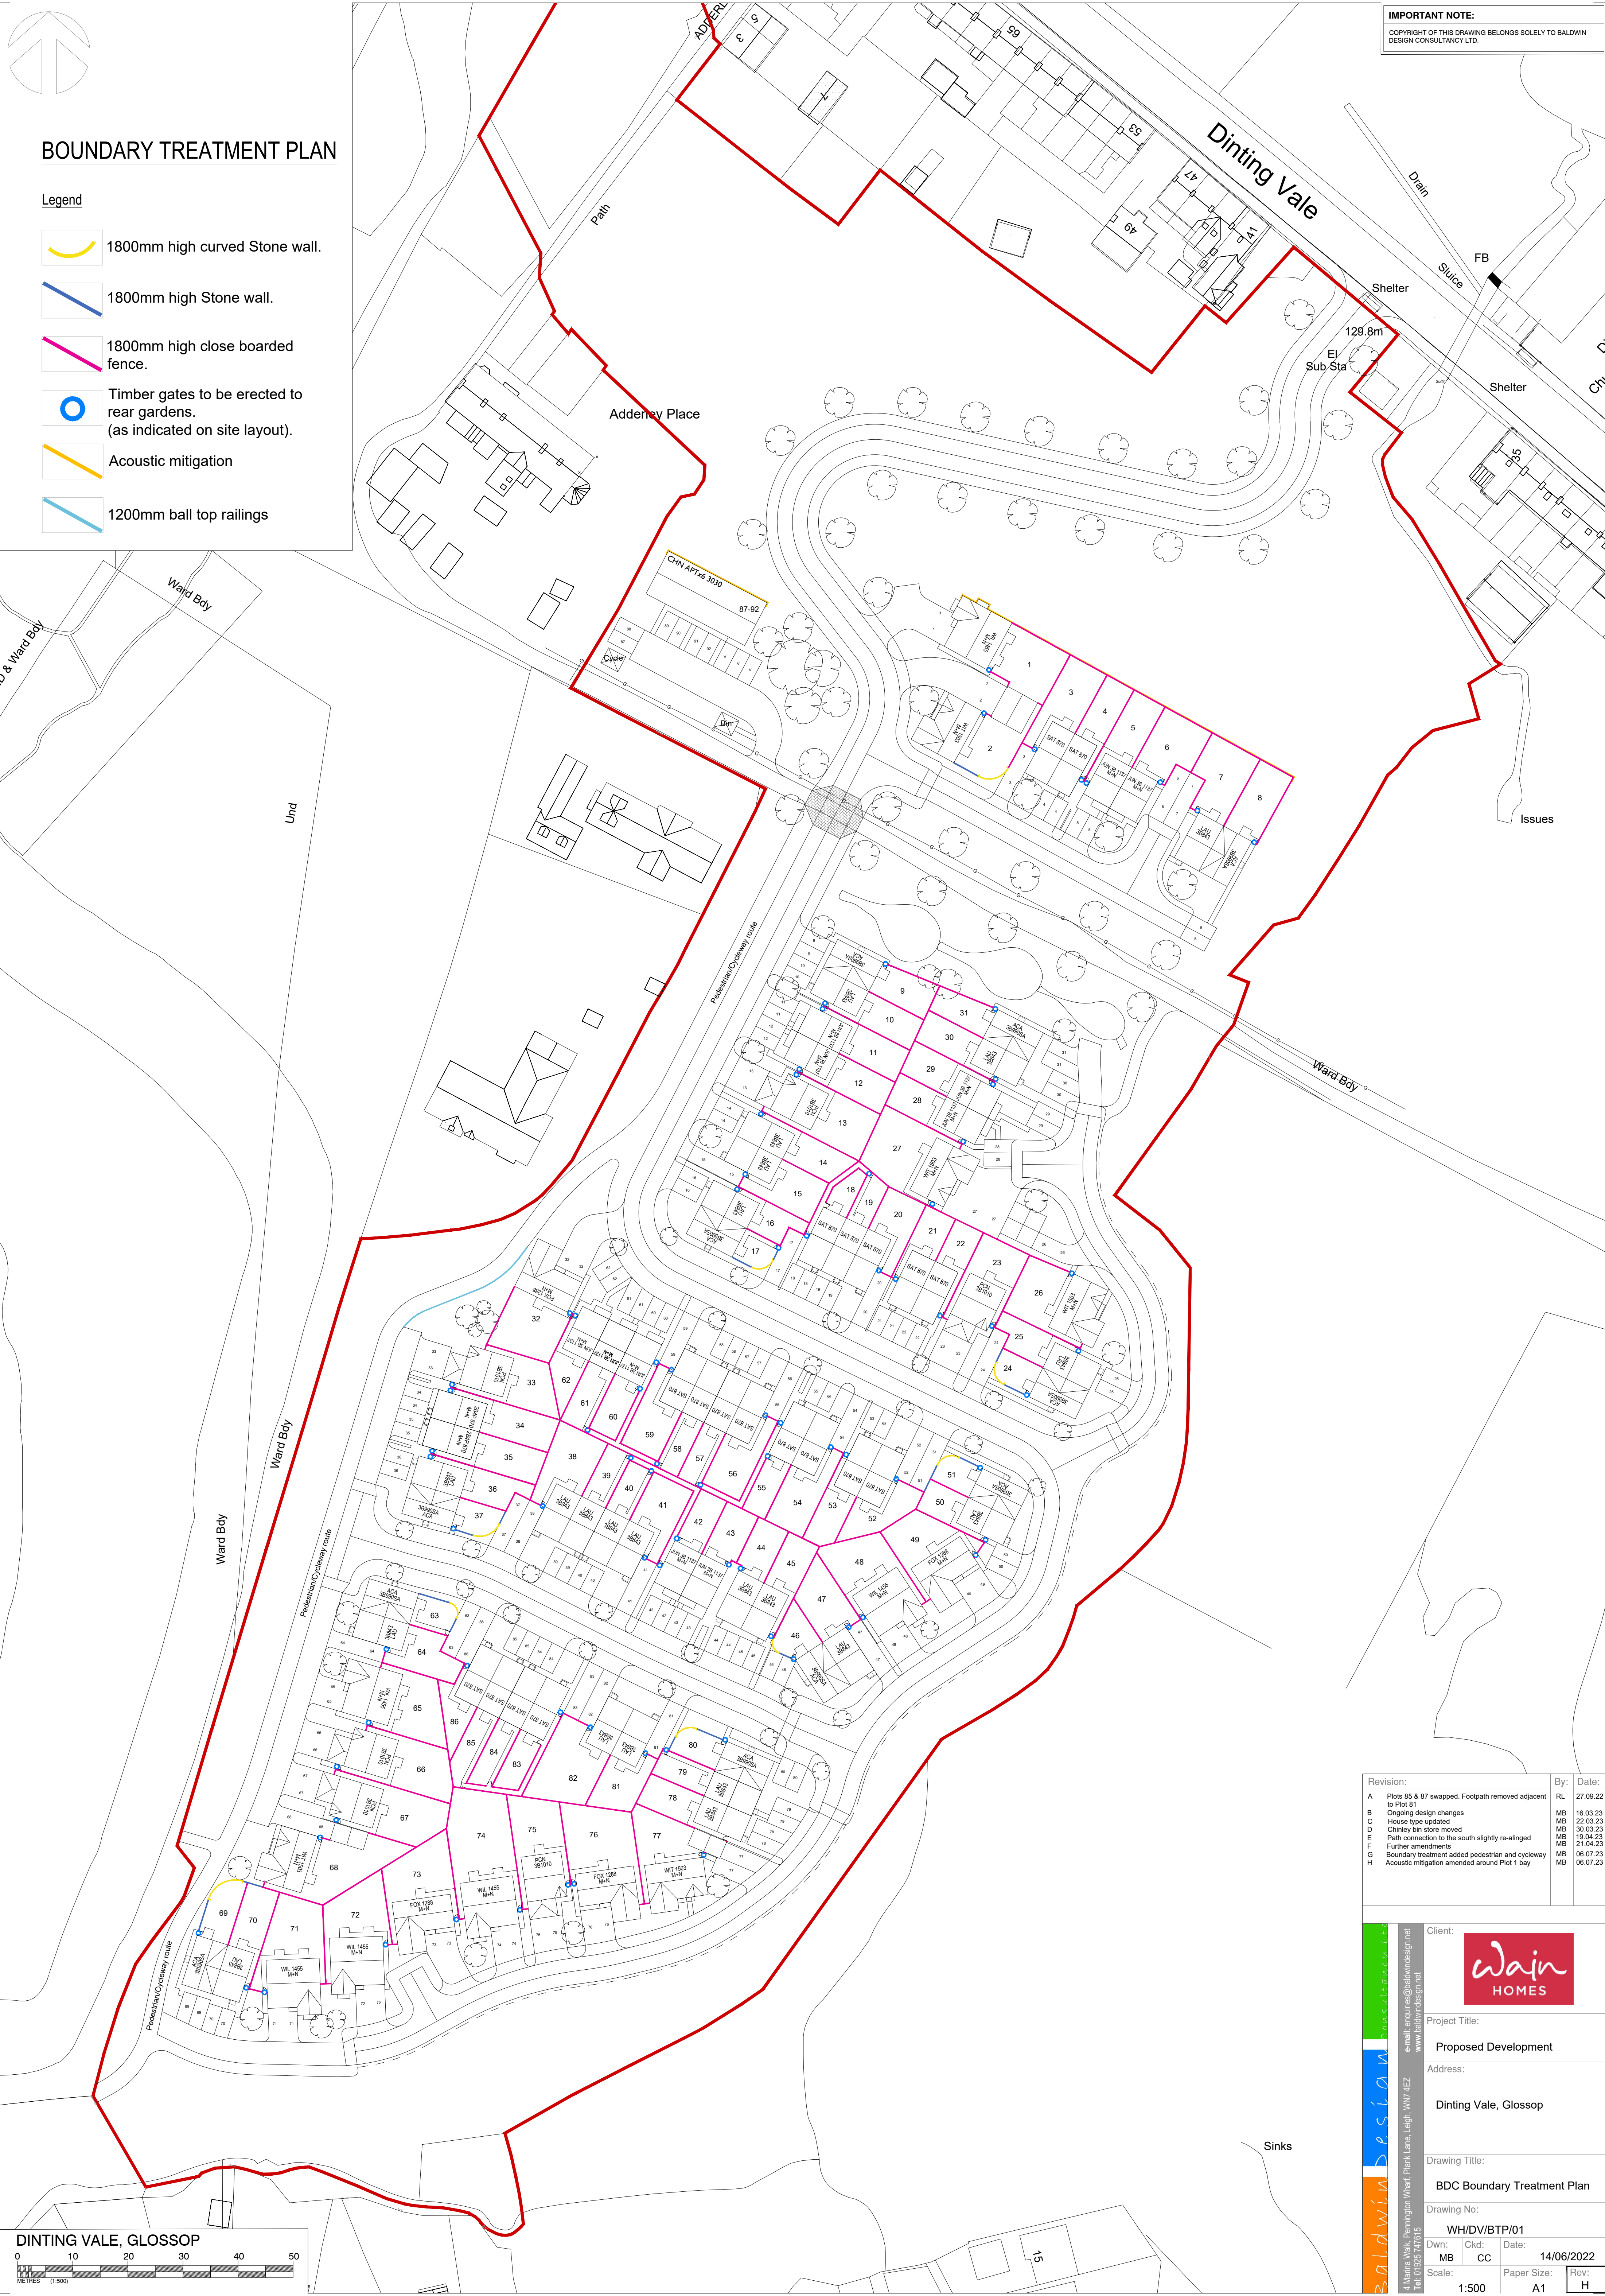

Revision:	By:	Date:
A	Plots 85 & 87 swapped. Footpath removed adjacent to Plot 81	RL 27.09.22
B	Ongoing design changes	MB 16.03.23
C	House type updated	MB 22.03.23
D	Chinley bin store moved	MB 30.03.23
E	Path connection to the south slightly re-aligned	MB 19.04.23
F	Further amendments	MB 21.04.23
G	Boundary treatment added pedestrian and cycleway	MB 06.07.23
H	Acoustic mitigation amended around Plot 1 bay	MB 06.07.23

Baldwin Design

4 Marina Walk, Pennington Wharf, Plank Lane, Leigh, WNY 4EZ.
Tel: 01925 747615
e-mail: enquiries@baldwindesign.net
www.baldwindesign.net

Client:

Project Title:

Proposed Development

Address:

Dinting Vale, Glossop

Drawing Title:

BDC Boundary Treatment Plan

Drawing No:

WH/DV/BTP/01

Dwn:

Clkd:

Date:

14/06/2022

MB

CC

Paper Size:

Rev:

H

Scale:

1:500