


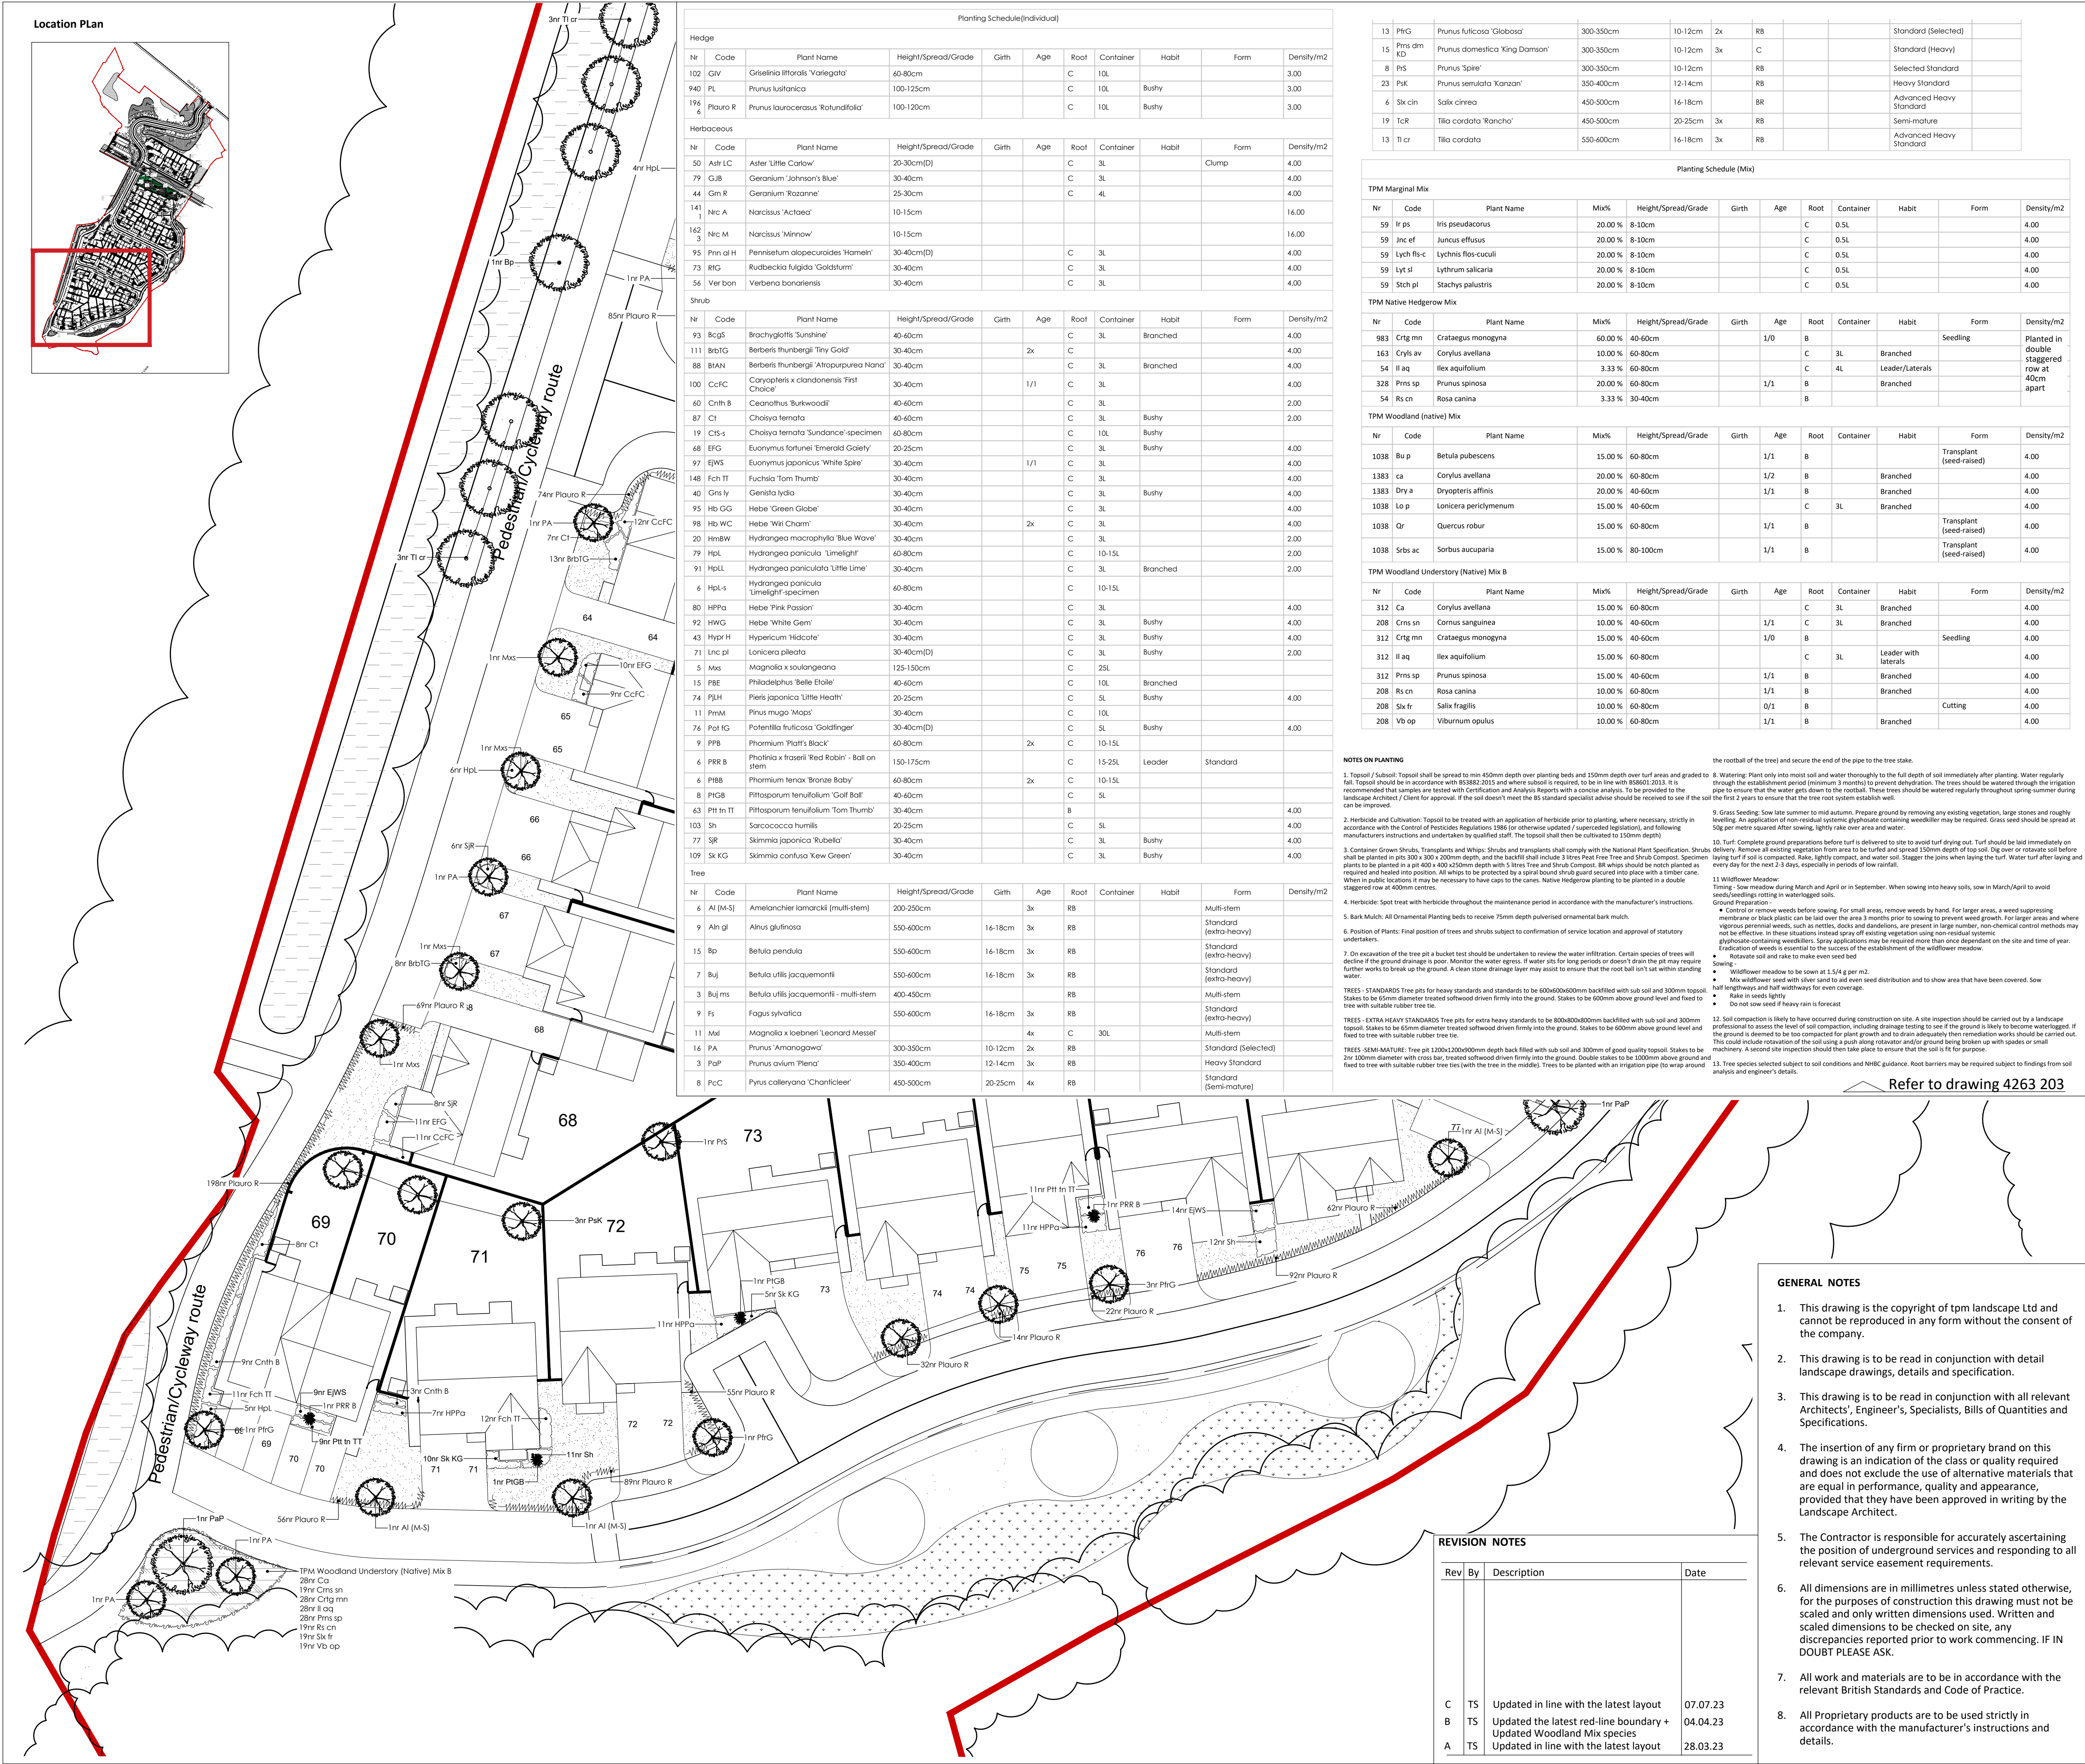


LEGEND

Existing Trees and Hedges to be Retained




Proposed Spine Road Trees

Trees to be planted as 20-25cm girth, Semi-Mature, 6-7m high with 2m clear stem. Trees to be secured with underground guying system.

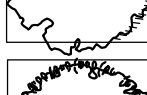

Proposed POS Trees

Trees to be planted as 16-18cm, Extra Heavy Standard, 4.5-5m high with 2m clear stem. Trees to be secured with underground guying system.

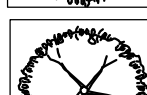

Proposed Ornamental Trees

Heavy Standard, 12-14cm girth, 3-4m high to be planted with a double timber stakes secured with a rubber tree tie.




Proposed Small Ornamental Trees, Small Trees in Hardscape and Back Garden Fruit trees

Trees to be planted as 10-12cm girth or 50L containers, 2-3m high and secured with single stake and suitable rubber ties.




Ornamental Shrub Planting

Proposed shrubs and flowering herbaceous plants to be planted as 3-5L pots at 3-5 per sq.m, planted with feature specimen, 10-12L pots.

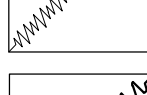


Proposed Ornamental Hedge to Gardens

Proposed ornamental hedge to be planted as 80-100cm height RB or 10L pots (depending on time of year planting) at 4 per lin.m to provide an instant impact.

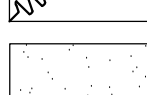

Proposed Native Hedgerow to Gardens

Native hedgerow to be planted as a double staggered, 60-80cm height, bareroot stock protected with spiral guards

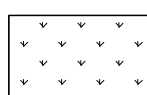


Proposed Grass POS and Verges

To be Acid-tolerant grasses such as rushes, sedges




Proposed Species-rich Grassland

To be GM100 grassland and included Orchard species.

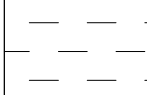


Proposed Flowering Meadow Mix

To be WF2 Flowering Meadow, supply by Germinal GB or similar approved. Including 80% of ornamental grasses and 20% of flowering perennials. Sowing rate 5g/m2.

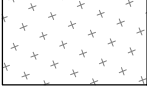


Proposed Bulb Planting

Planting along access track and POS areas for seasonal interest.

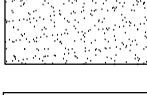

Proposed Grass - Gardens


Front gardens to be turfed with a general amenity grass from a local supplier.

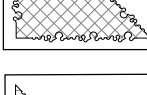

Proposed Woodland Planting Mix

Broadleaved woodland planting mix including Oak, Sycamore, Birch, Rowan and Hawthorn. Trees planted as 8-10cm girth, half standard.

To be planted as whips with selected standards of 1p/m2

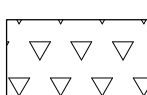

Proposed Woodland Understorey Mix (Native)

To be planted as bare root stock, 60-80cm, at 2p/m2, and protected with spiral guards.

To be planted in groups of 3-5 plants.



Proposed Purple Moor-grass and Rush Pasture (Attenuation Pond)

To be included Juncus effusus, J.acutiflorus, Galium polustre, Holcus lanatus, Lotus pedunculatus, Cirsium polustre.



Pond Edge Mixture EP1,

Wildseed or similar approved.

Proposed Aquatic and Marginal Planting Aquatic and marginal species to be planted 1m from the waters edge directly into the Greenfux Covamat surfacing on the banks immediately adjacent to the watercourse. Pond edge mixture EP1 contains wild flowers and grasses suitable for sowing at the wet margins of ponds, streams and ditches.



Client

Wain Homes

Project

Dinting Vale, Glossop

Description

Planting Plan

Status

For Approval