


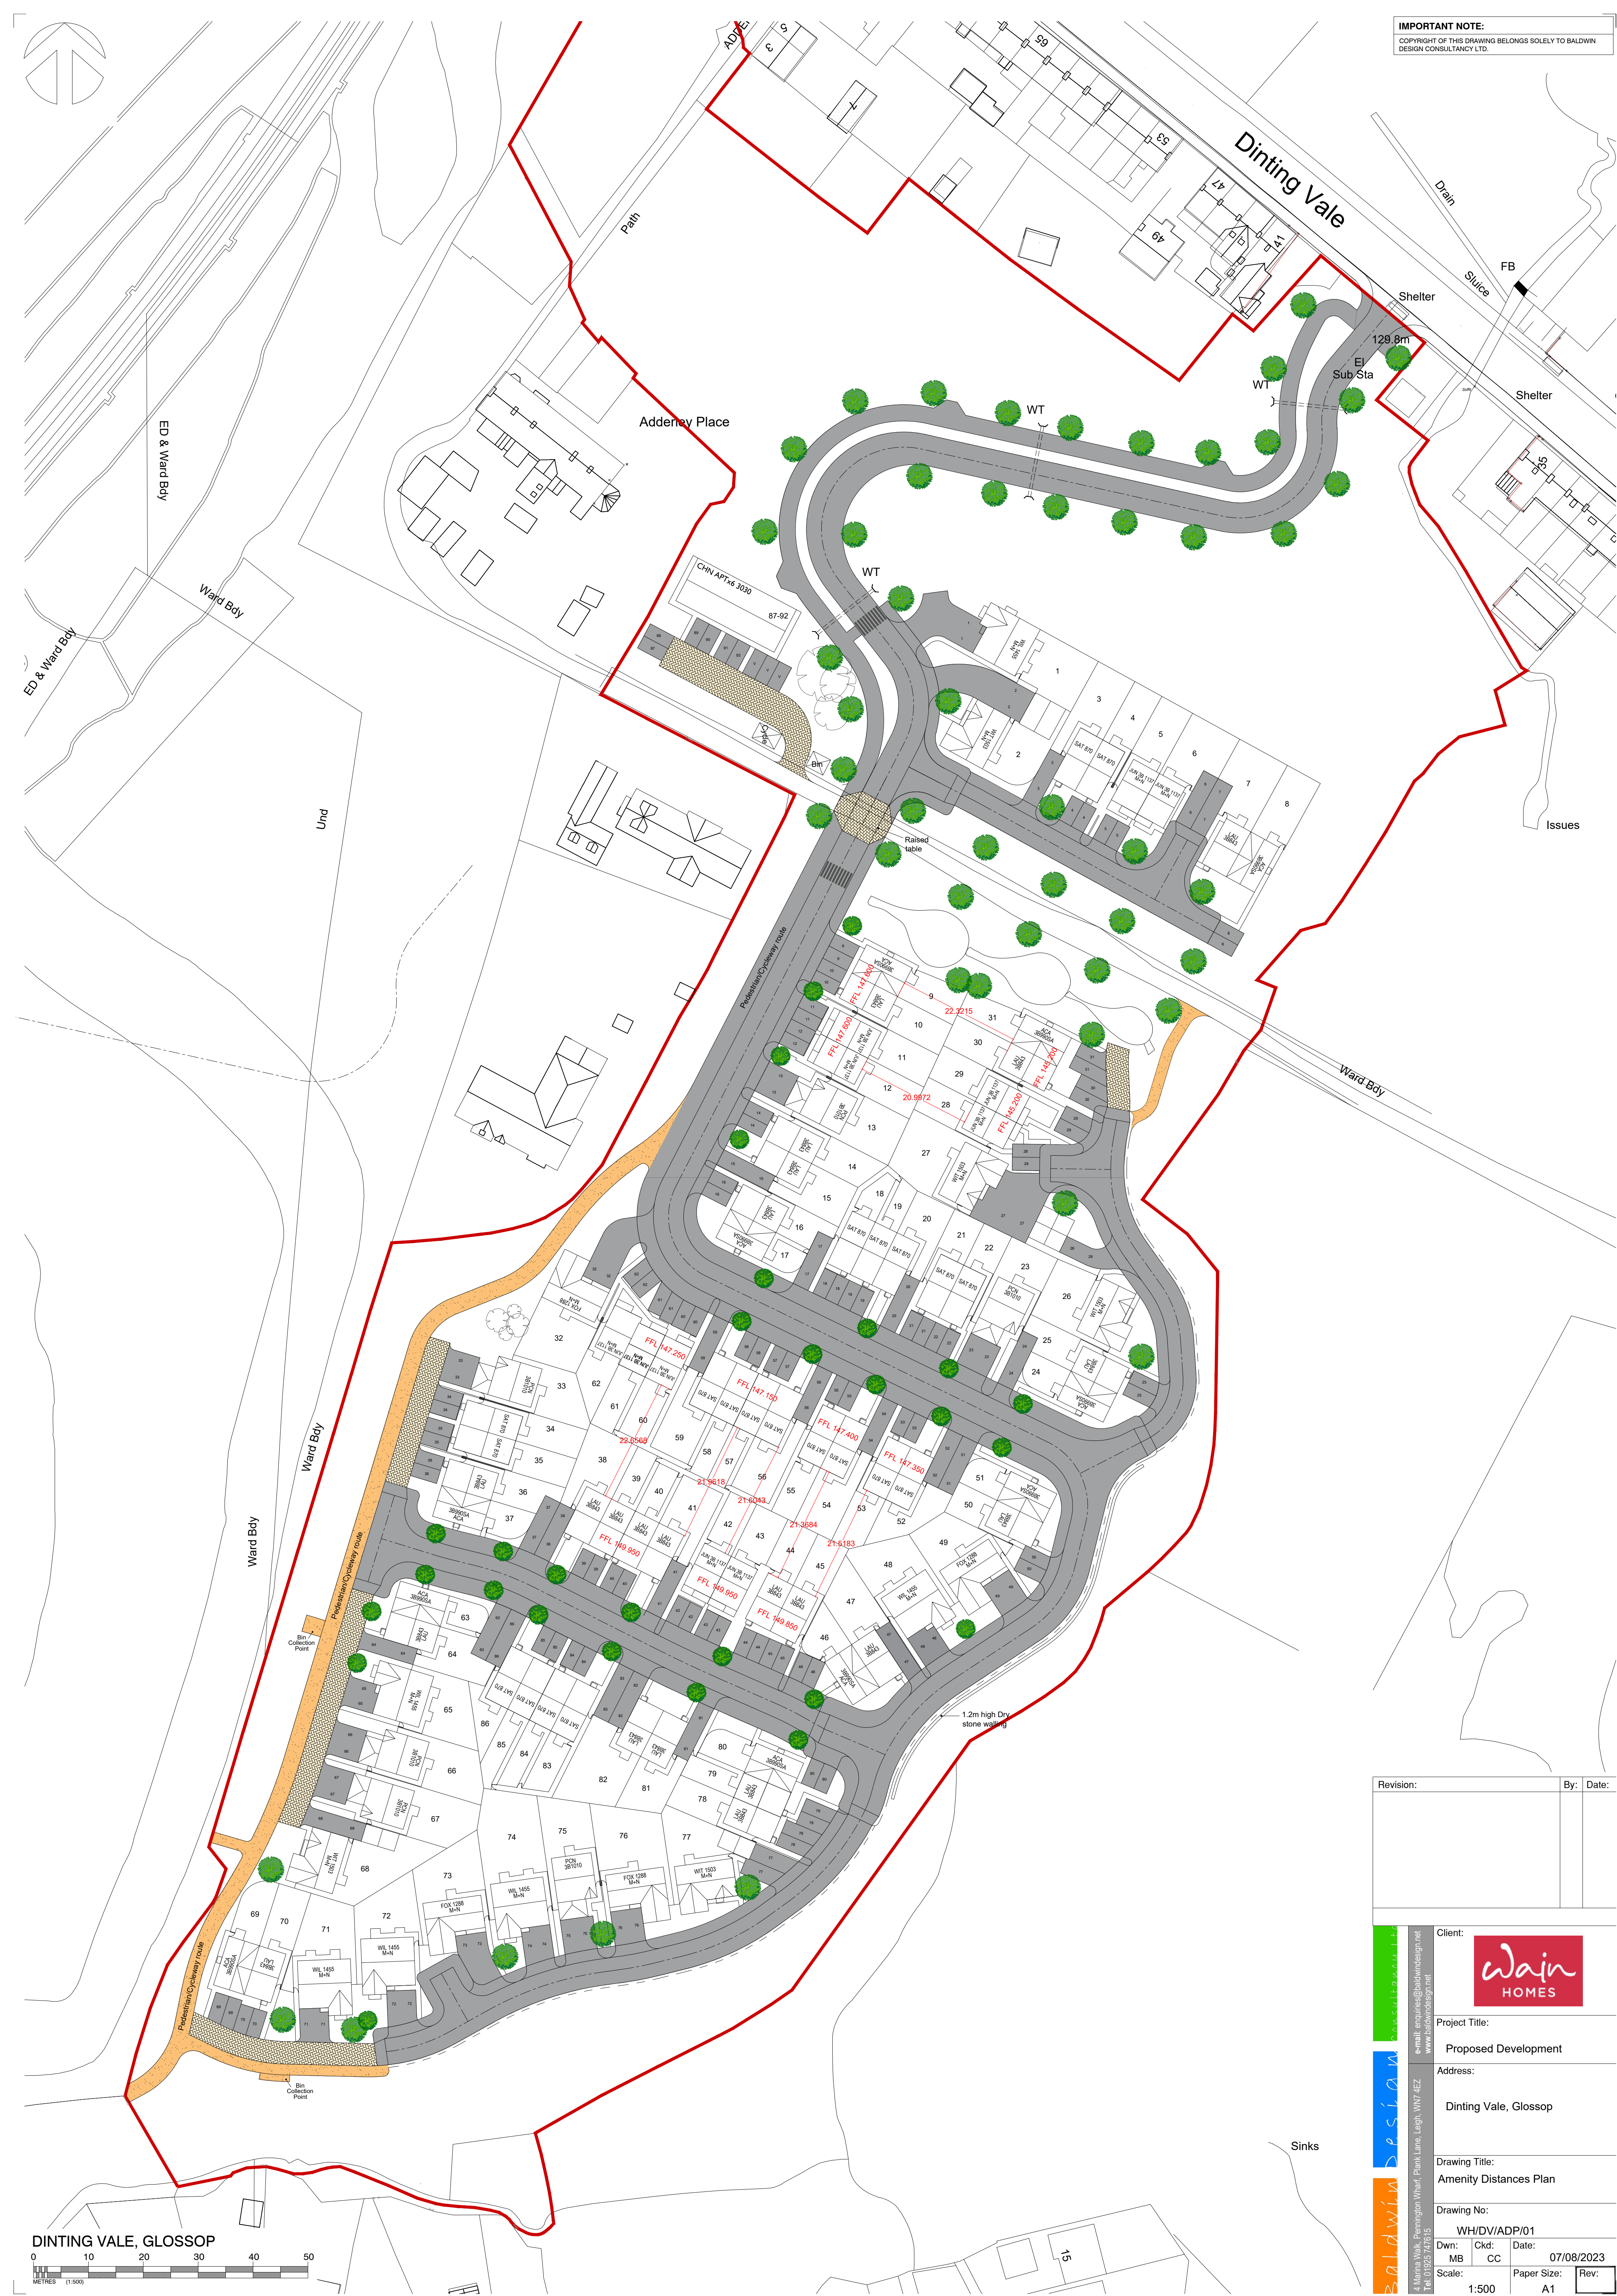

Revision:	By:	Date:

 4. Marina Walk, Pennington Wharf, Penk Lane, Leigh, WNY A2Z Tel: 01925 747675 e-mail: enquiries@baldwindesign.net www.baldwindesign.net	Client:			
	Project Title:			
	Proposed Development			
	Address:			
	Dinting Vale, Glossop			
	Drawing Title:			
	Amenity Distances Plan			
	Drawing No:			
	WH/DV/ADP/01			
	Dwn:	Ckd:	Date:	
MB	CC		07/08/2023	
Scale:	1:500		Paper Size:	Rev:
		A1		