

IMPORTANT NOTE:
COPYRIGHT OF THIS DRAWING BELONGS SOLELY TO BALDWIN DESIGN CONSULTANCY LTD.

BOUNDARY TREATMENT PLAN


Legend

- 1800mm high curved Stone wall.
- 1800mm high Stone wall.
- 1800mm high close boarded fence.
- Timber gates to be erected to rear gardens. (as indicated on site layout).
- Acoustic mitigation to building facade
- 1200mm ball top railings
- 1200mm Dry Stone Walling

ACOUSTIC MITIGATION

Legend

- Indicates properties whose side and front windows require enhanced glazing and trickle vents as outlined in the acoustic specification

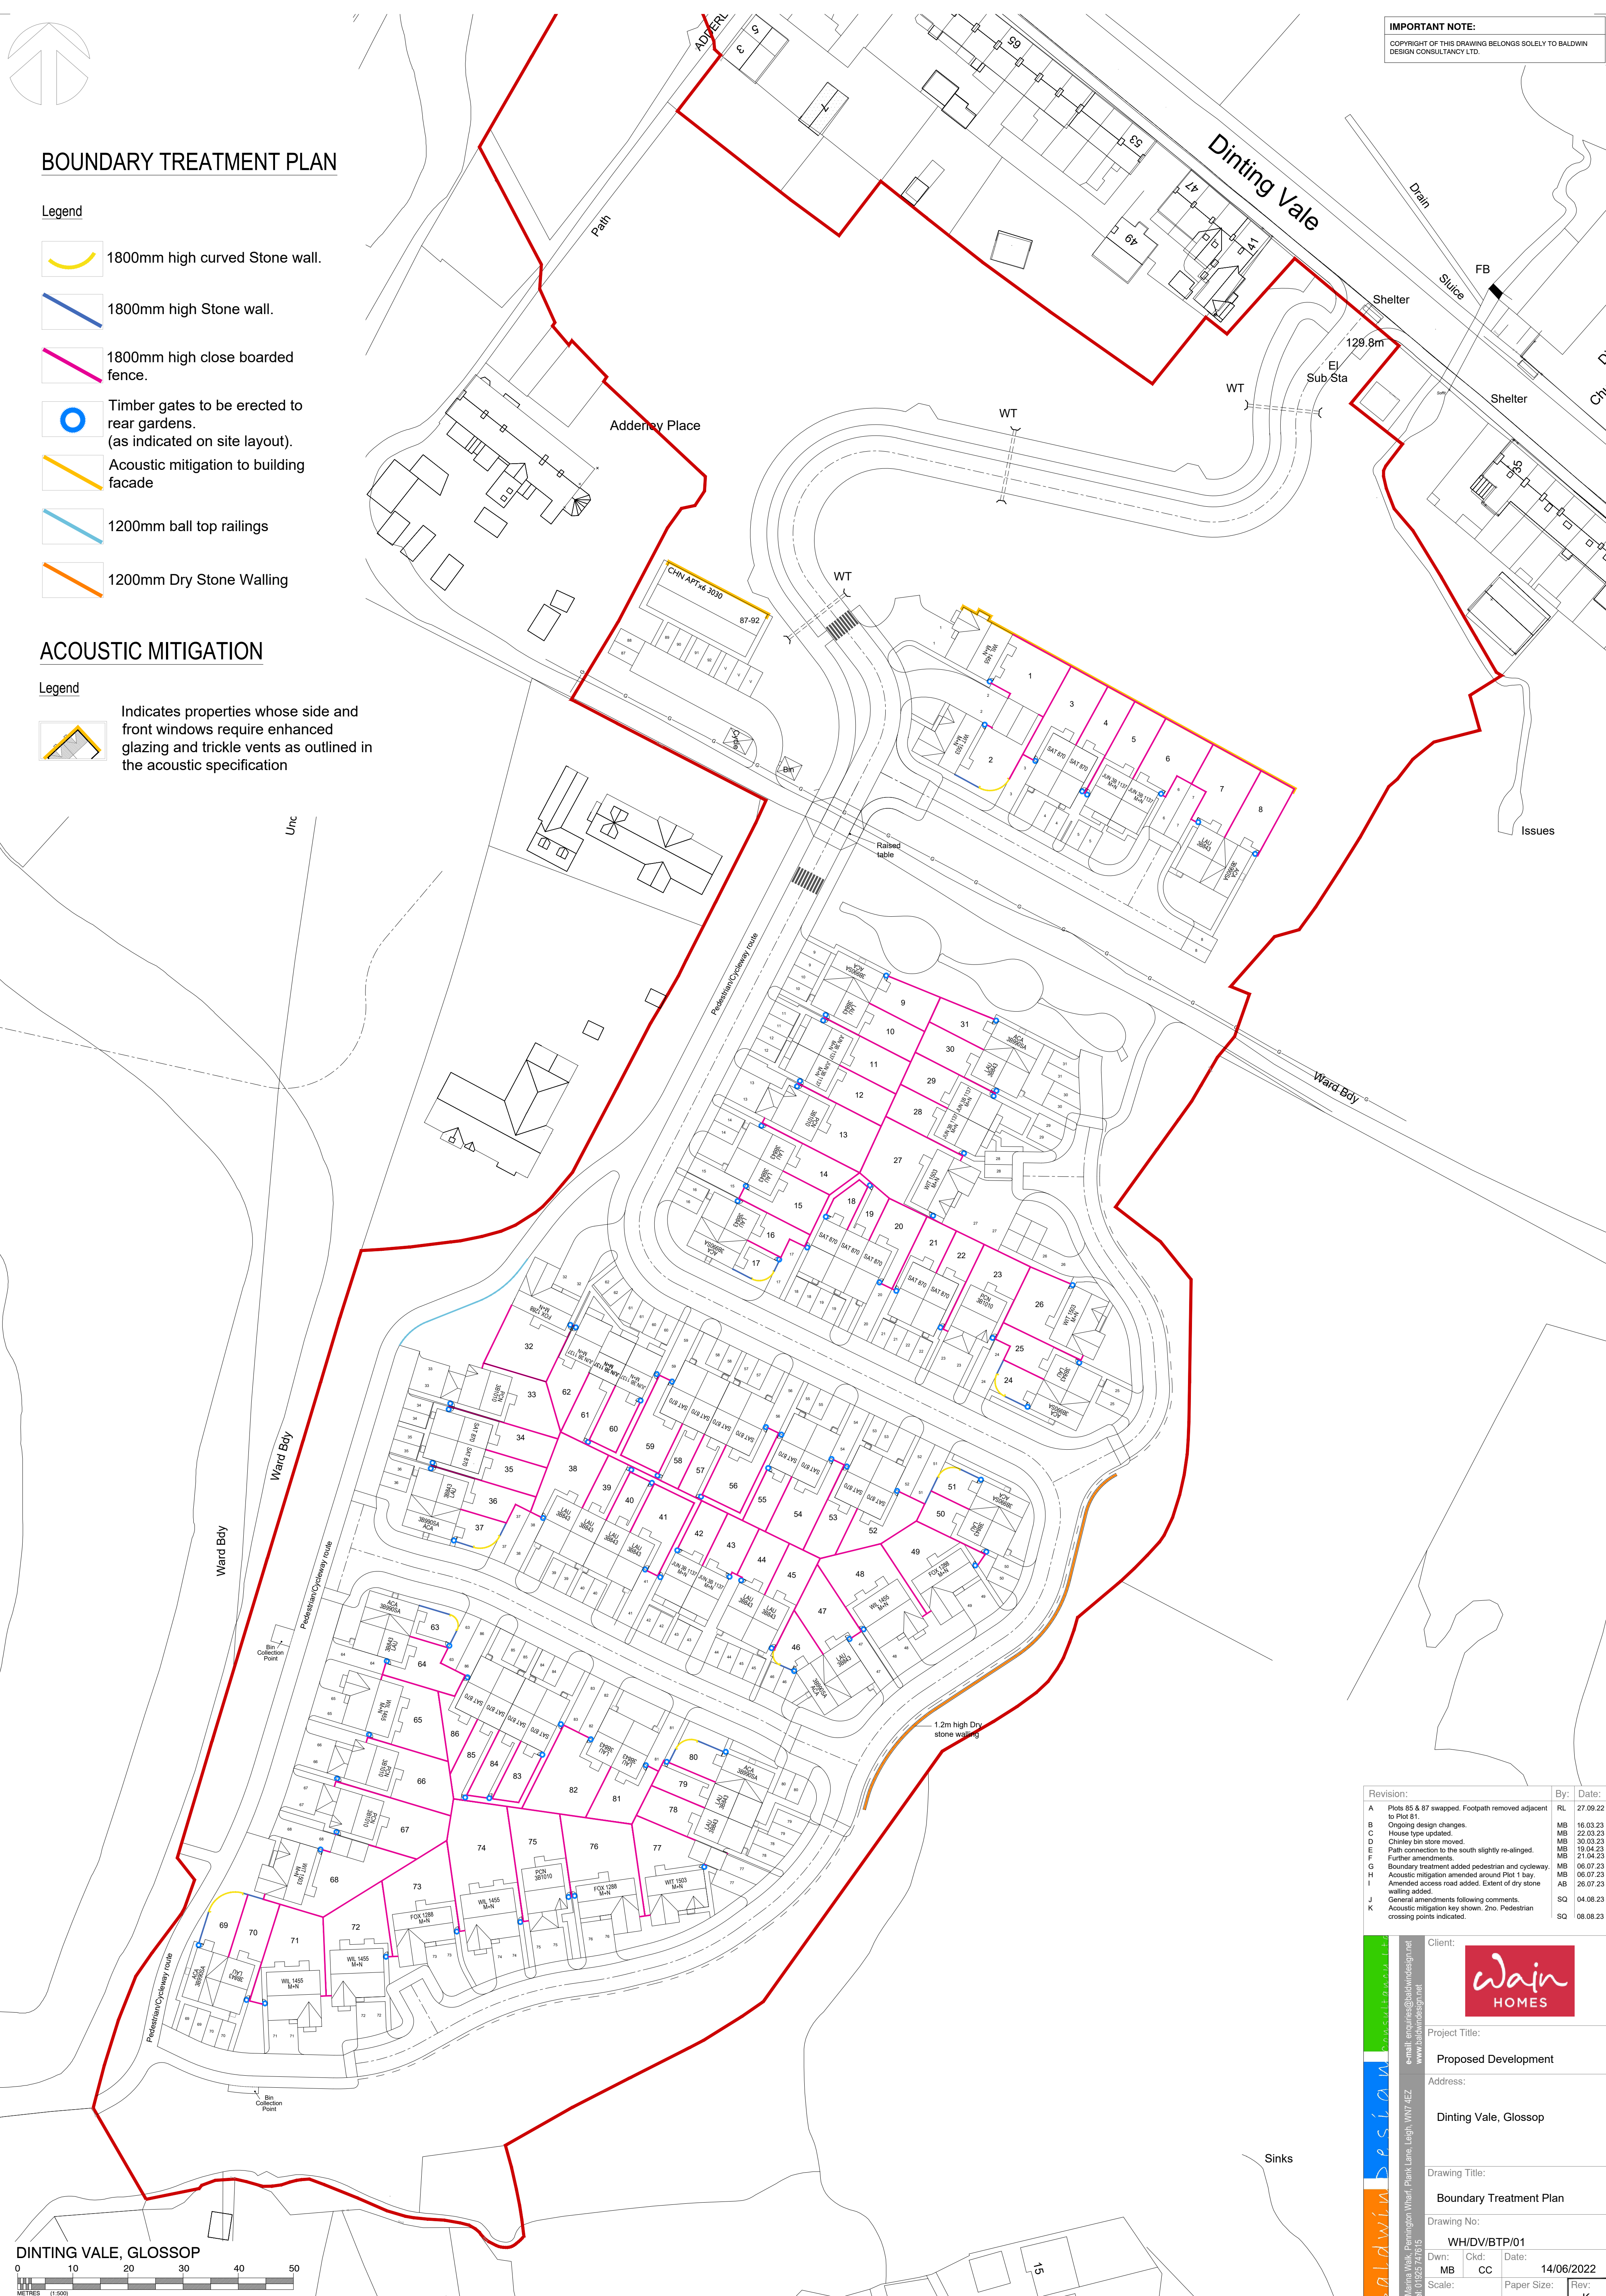

Revision:	By:	Date:
A	Plots 85 & 87 swapped. Footpath removed adjacent to Plot 81.	RL 27.09.22
B	Ongoing design changes.	MB 16.03.23
C	House type updated.	MB 22.03.23
D	Chinley bin store moved.	MB 30.03.23
E	Path connection to the south slightly re-aligned.	MB 19.04.23
F	Further amendments.	MB 21.04.23
G	Boundary treatment added pedestrian and cycleway.	MB 06.07.23
H	Acoustic mitigation amended around Plot 1 bay.	MB 06.07.23
I	Amended access road added. Extent of dry stone walling added.	AB 26.07.23
J	General amendments following comments.	SQ 04.08.23
K	Acoustic mitigation key shown. 2no. Pedestrian crossing points indicated.	SQ 08.08.23

4 Marina Walk, Pennington Wharf, Plank Lane, Leigh, WNY 4EZ
Tel: 01925 747615

BA

LDWIN

DESIGN

CONSULTANCY LTD

Client:

Project Title:

Proposed Development

Address:

Dinting Vale, Glossop

Drawing Title:

Boundary Treatment Plan

Drawing No:

WH/DV/BTP/01

Dwn:

Ckd:

Date:

MB

CC

14/06/2022

Scale:

Paper Size:

Rev:

1:500

A1

K

