

BOUNDARY TREATMENT PLAN


Legend

- 1800mm high curved Stone wall.
- 1800mm high Stone wall.
- 1800mm high close boarded fence.
- Timber gates to be erected to rear gardens.
(as indicated on site layout).
- Acoustic mitigation to building facade
- 1200mm ball top railings
- 1200mm Dry Stone Walling
- 1800mm close boarded fence with trellis

ACOUSTIC MITIGATION

Legend

- Indicates properties whose side and front windows require enhanced glazing and trickle vents as outlined in the acoustic specification

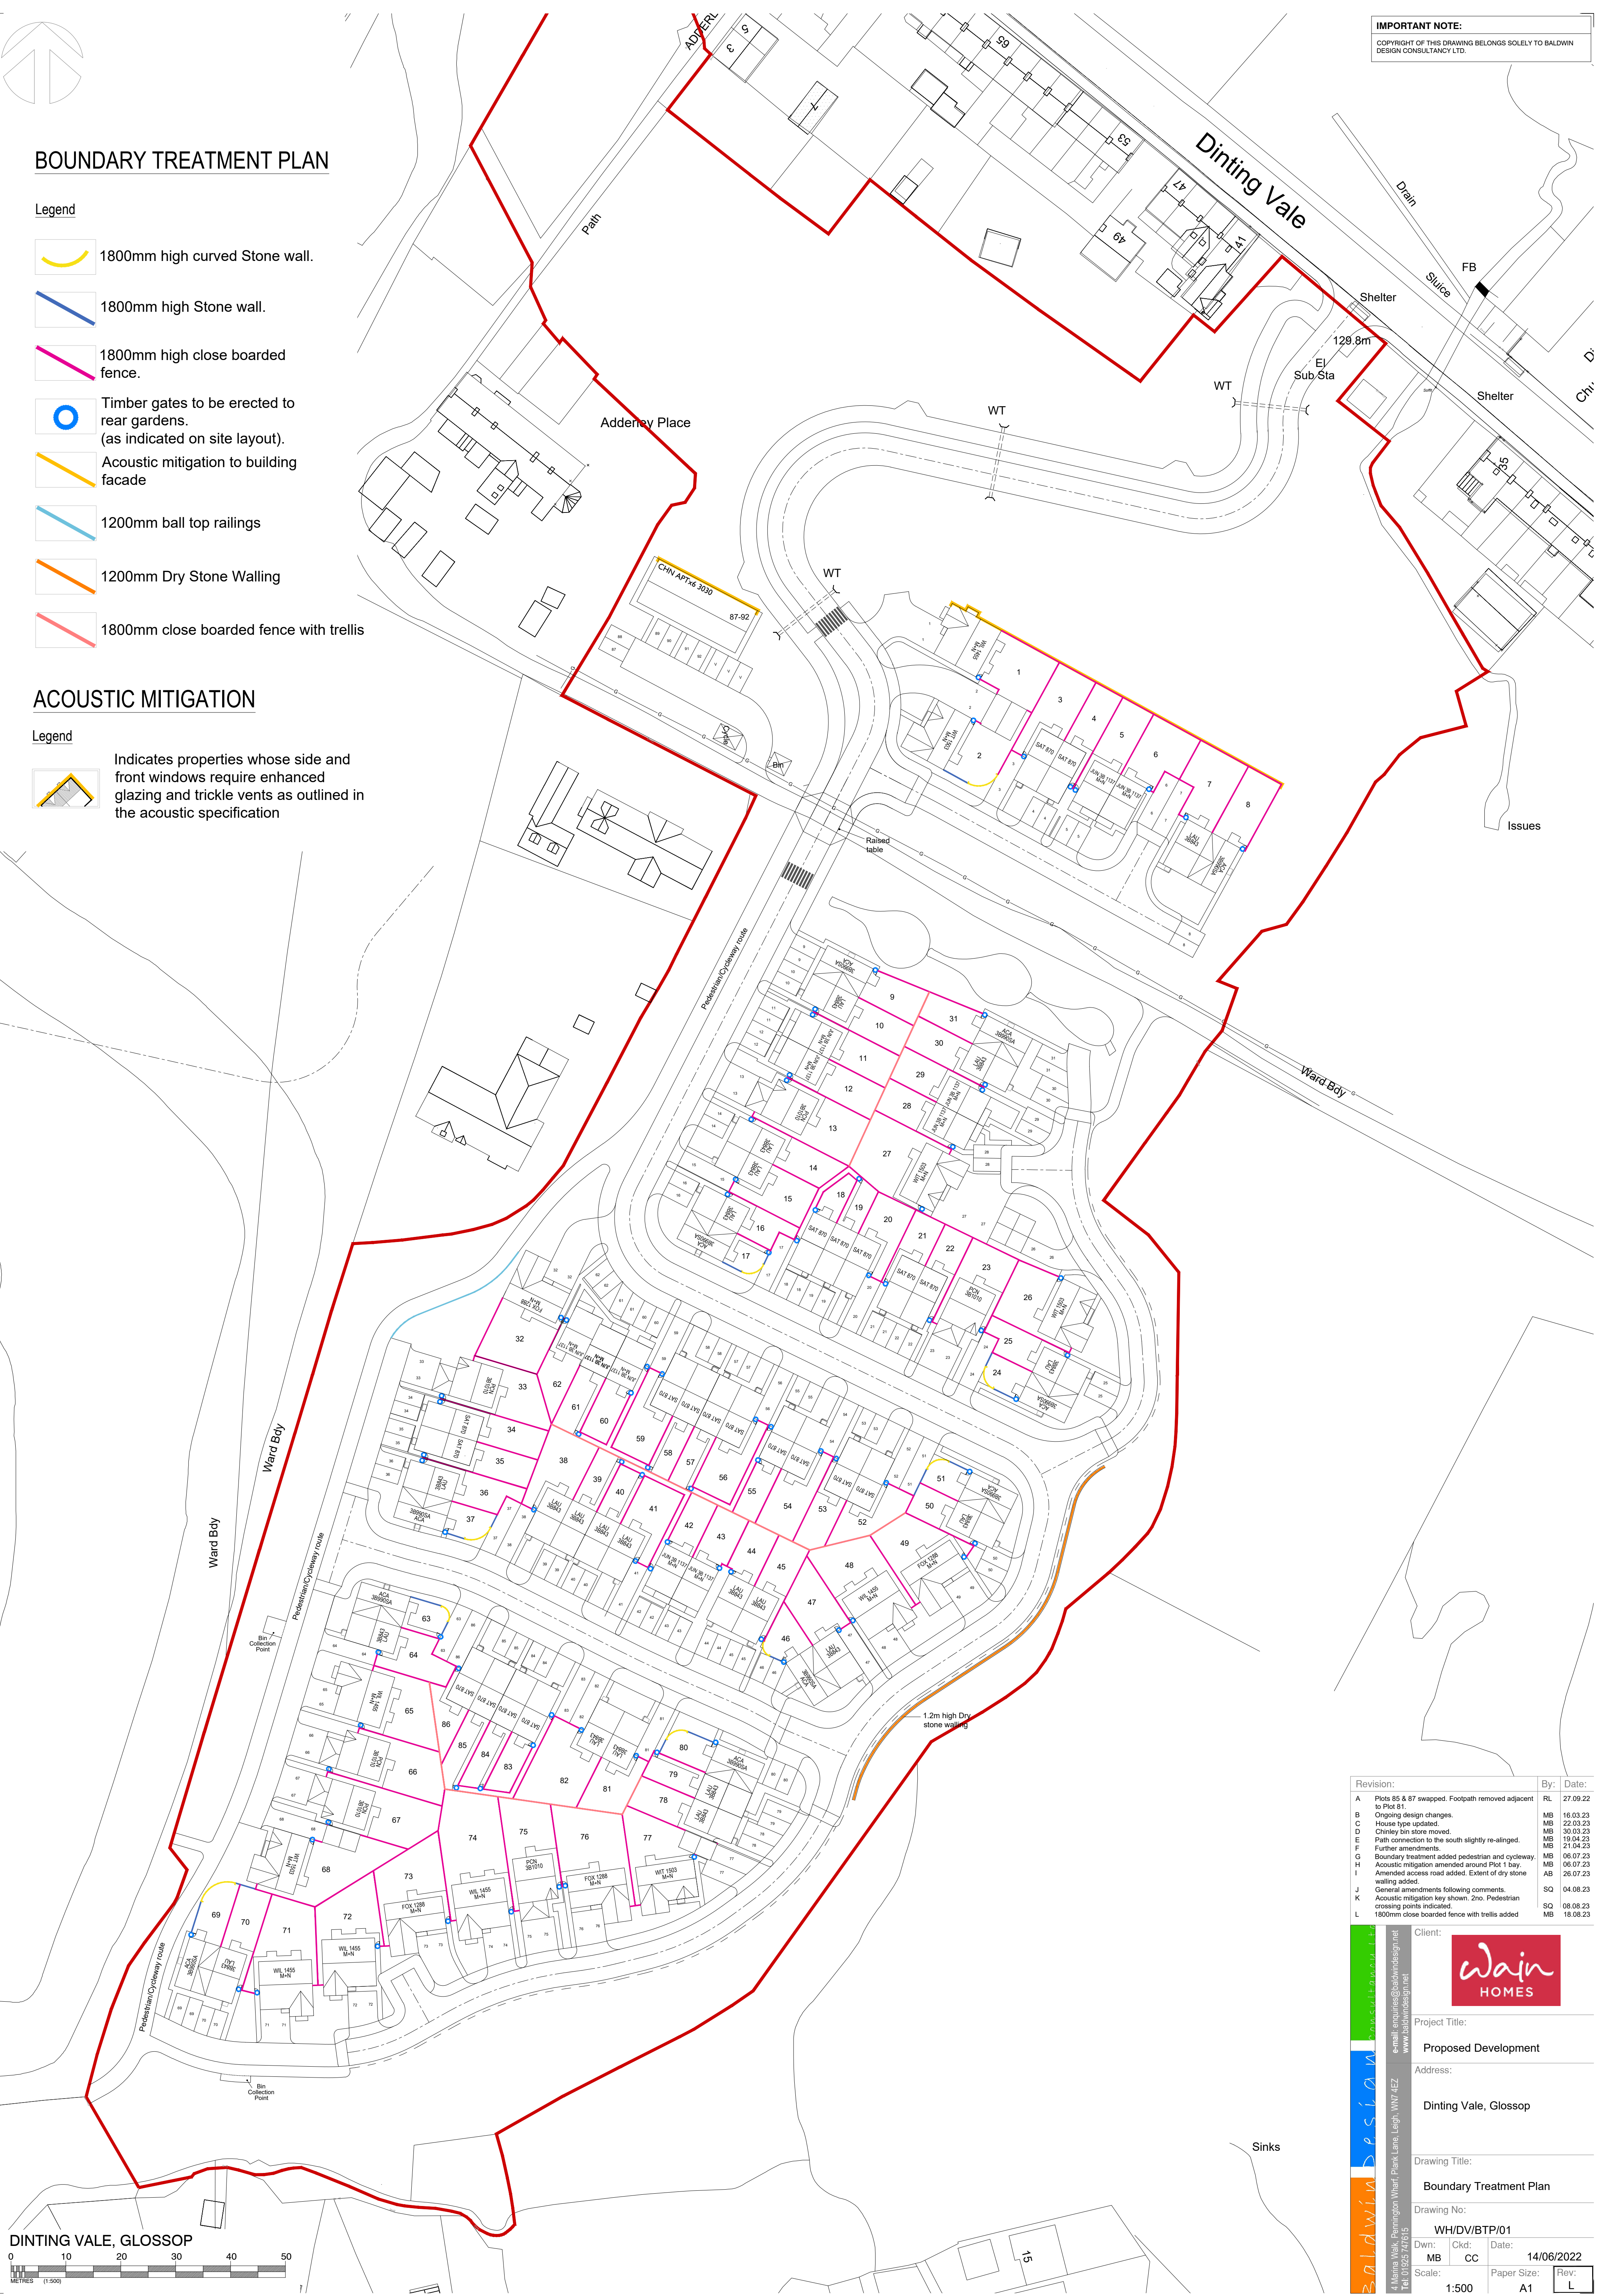

Revision:	By:	Date:
A	Plots 85 & 87 swapped. Footpath removed adjacent to Plot 81.	RL 27.09.22
B	Ongoing design changes.	MB 16.03.23
C	House type updated.	MB 22.03.23
D	Chinley bin store moved.	MB 30.03.23
E	Path connection to the south slightly re-aligned.	MB 19.04.23
F	Further amendments.	MB 21.04.23
G	Boundary treatment added pedestrian and cycleway.	MB 06.07.23
H	Acoustic mitigation amended around Plot 1 bay.	MB 06.07.23
I	Amended access road added. Extent of dry stone walling added.	AB 26.07.23
J	General amendments following comments.	SQ 04.08.23
K	Acoustic mitigation key shown. 2no. Pedestrian crossing points indicated.	SQ 08.08.23
L	1800mm close boarded fence with trellis added	MB 18.08.23

Client:

Project Title:

Proposed Development

Address:

Dinting Vale, Glossop

Drawing Title:

Boundary Treatment Plan

Drawing No:

WH/DV/BTP/01

Dwn:

MB

Ckd:

CC

Date:

14/06/2022

Scale:


1:500

Paper Size:

A1

Rev:

L

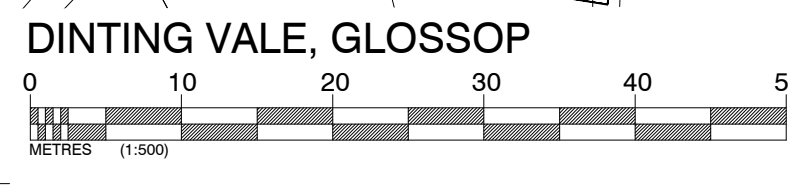

DINTING VALE, GLOSSOP