


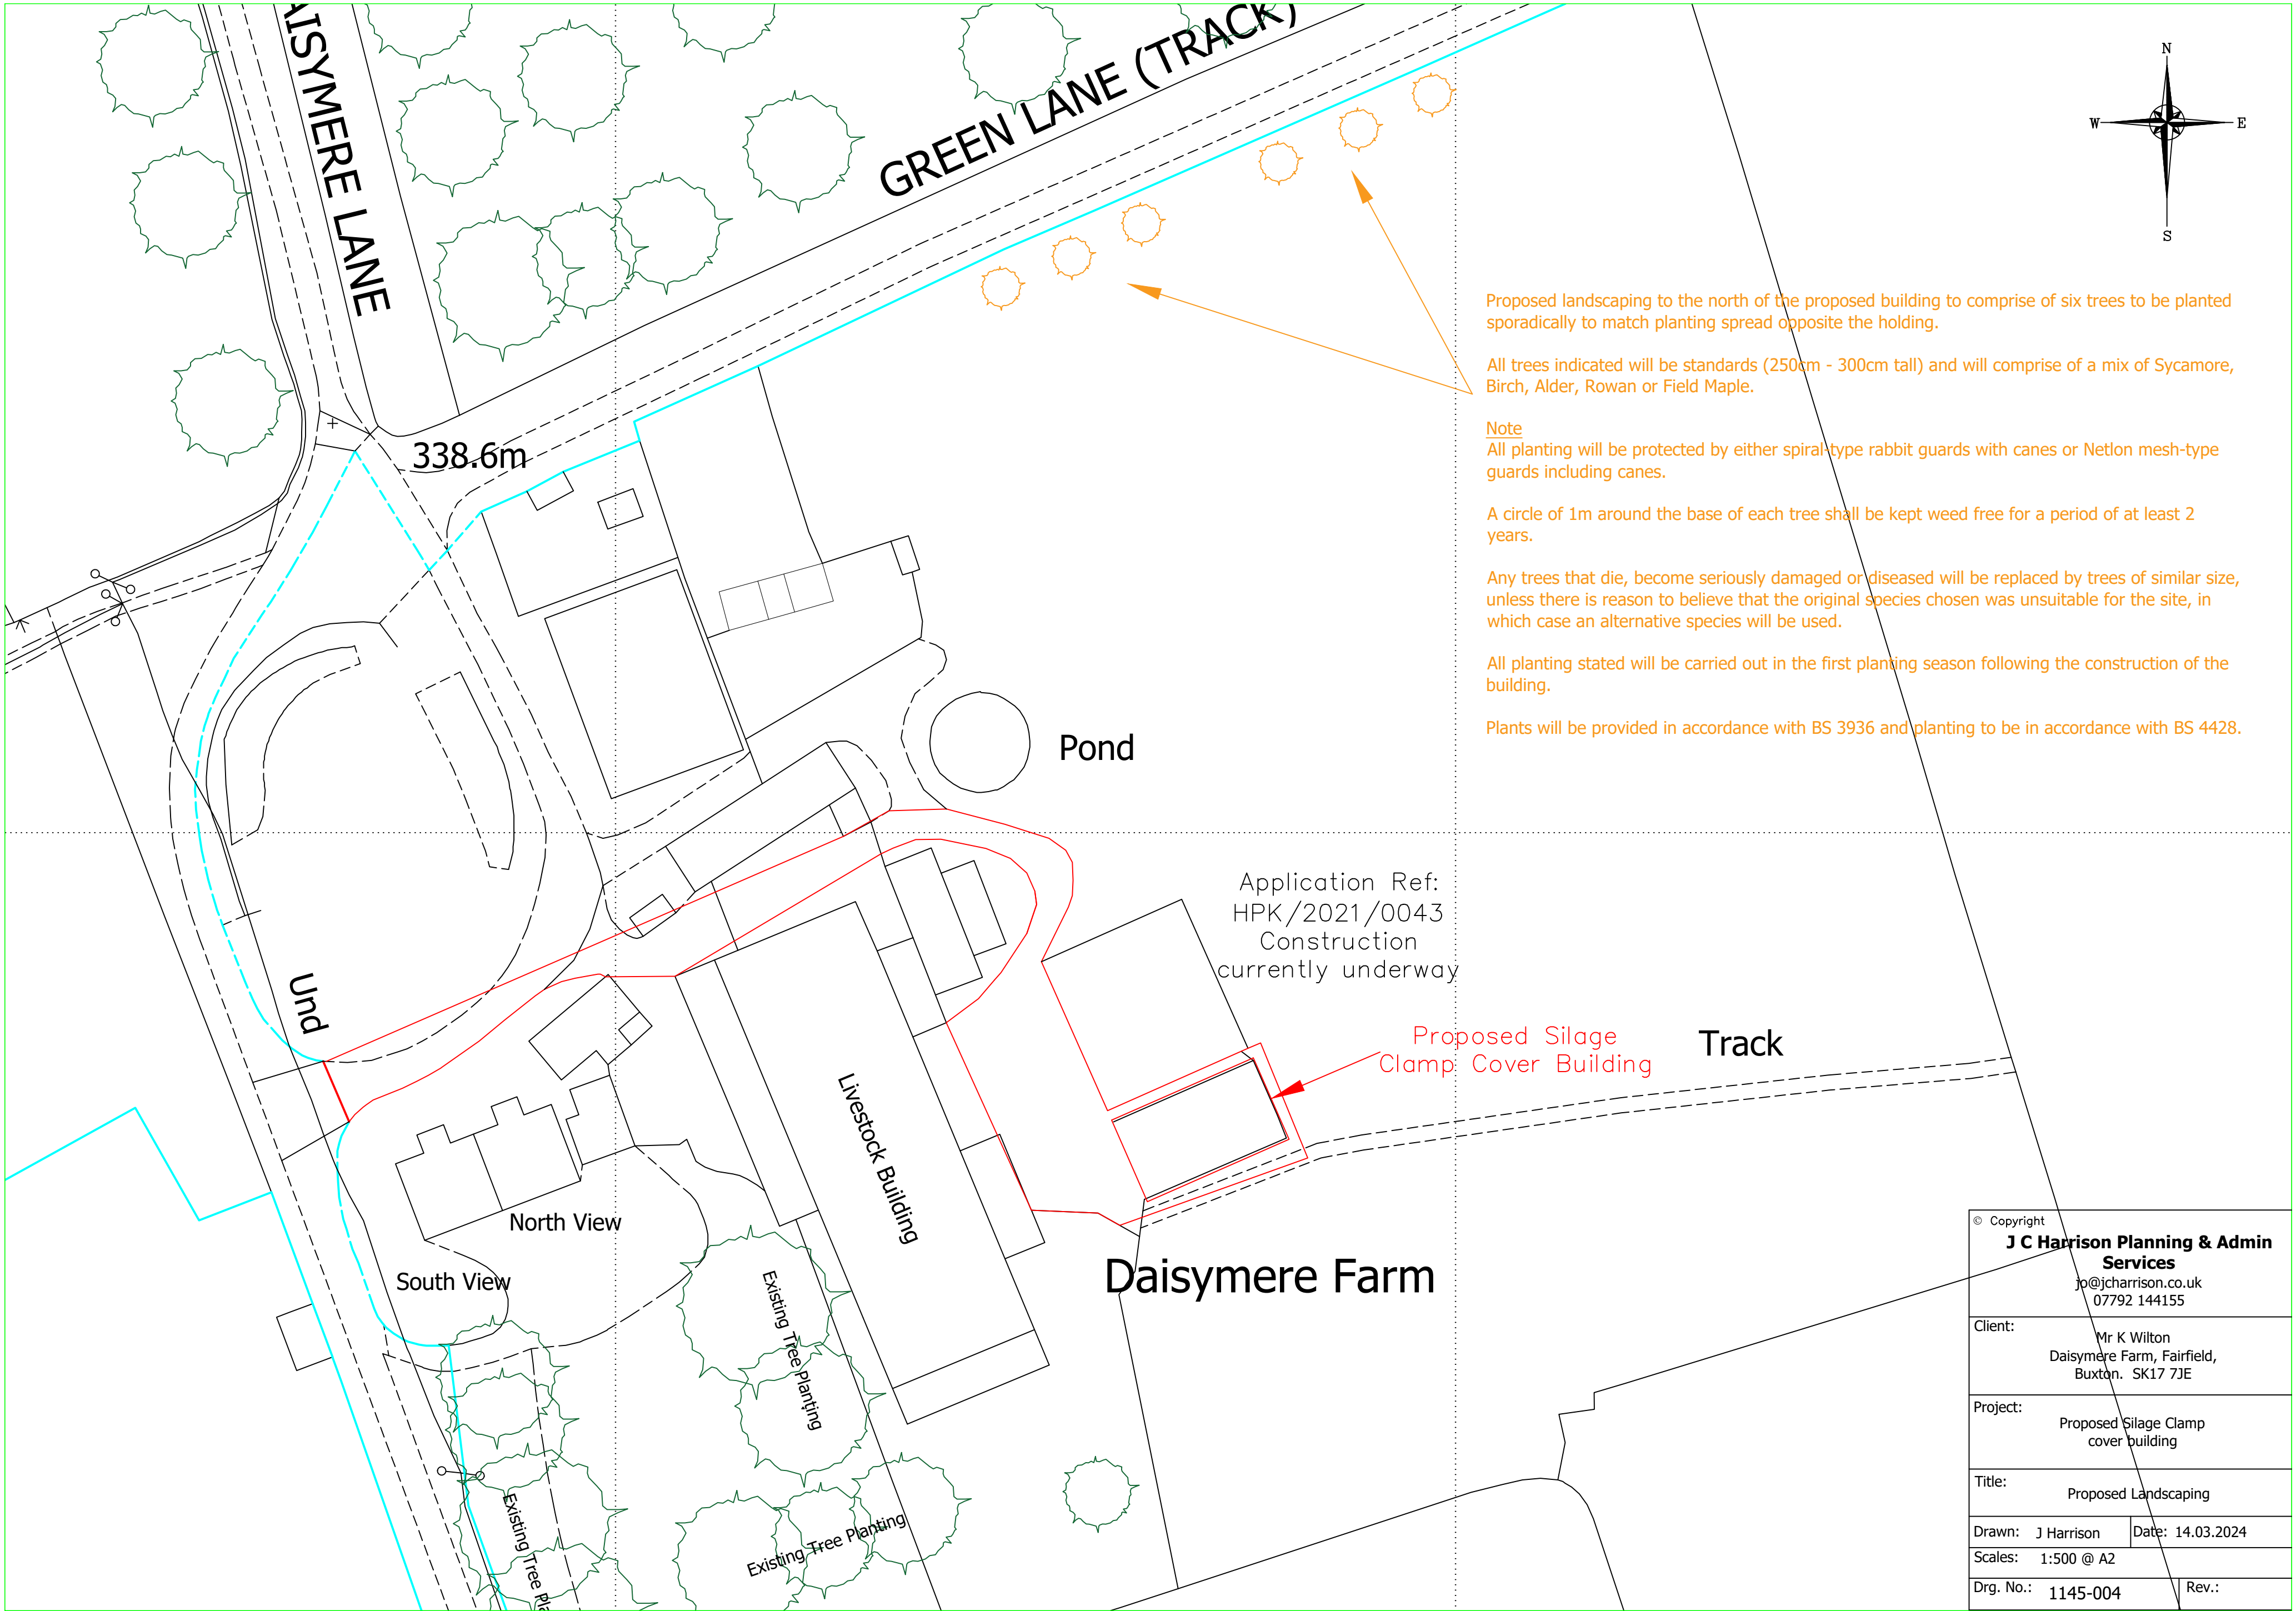

© Copyright	
J C Harrison Planning & Admin Services	
jo@jcharrison.co.uk 07792 144155	
Client:	Mr K Wilton Daisymere Farm, Fairfield, Buxton. SK17 7JE
Project:	Proposed Silage Clamp cover building
Title:	Proposed Landscaping
Drawn: J Harrison	Date: 14.03.2024
Scales: 1:500 @ A2	
Drg. No.: 1145-004	Rev.: